

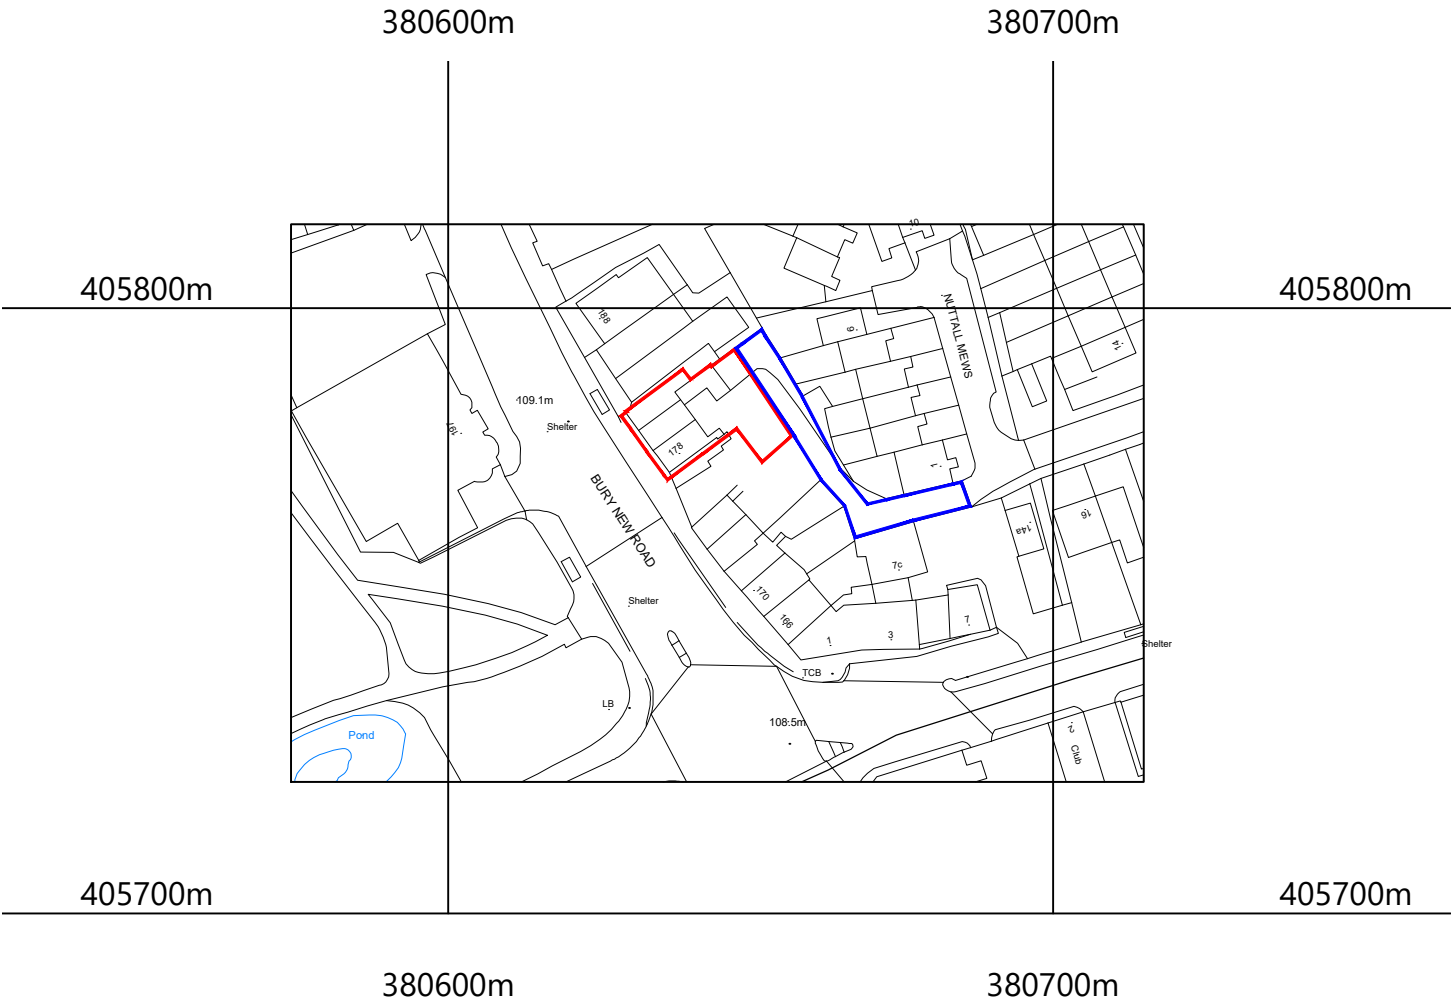


SITE LOCATION PLAN 1-1250

178 Bury New Road, Whitefield

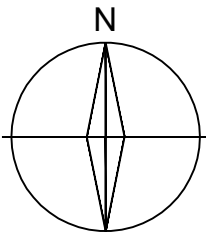

©Crown Copyright and database rights 2022 OS Licence no. 100019980

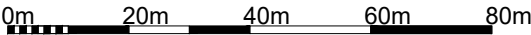

CLIENT Colin Gee		TITLE Site Location Plan				 Bank Chambers 2A Bank Street Bury BL9 0DL T : 0161 797 2077 F : 0161 797 2088 E : info@equilibriumarchitects.co.uk
PROJECT 178 Bury New Road, Whitefield		SCALE 1:1250	DATE 04.2023	DRAWN PB	CHECKED	
		DRAWING NO. C-0439-SLP	CAD REFERENCE NO.		REVISION C	

Rev C: Indicated Blue Line
Rev B: Updated red line to match Land Registry map
Rev A: Updated red line

27.08.2024
21.05.2024
13.03.2024