




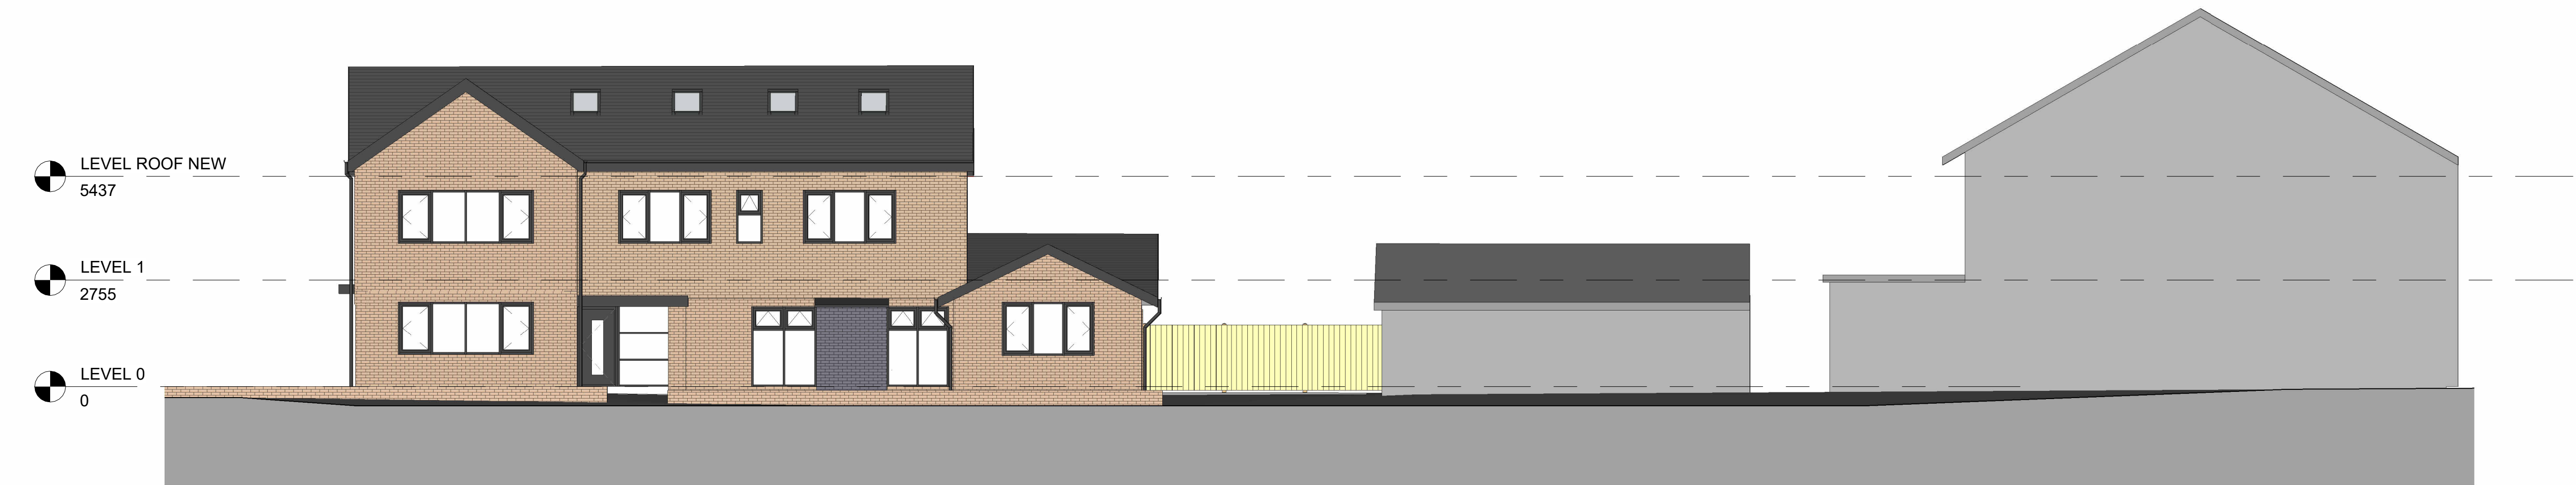

1 Front - Existing - Street Scene
1 : 100

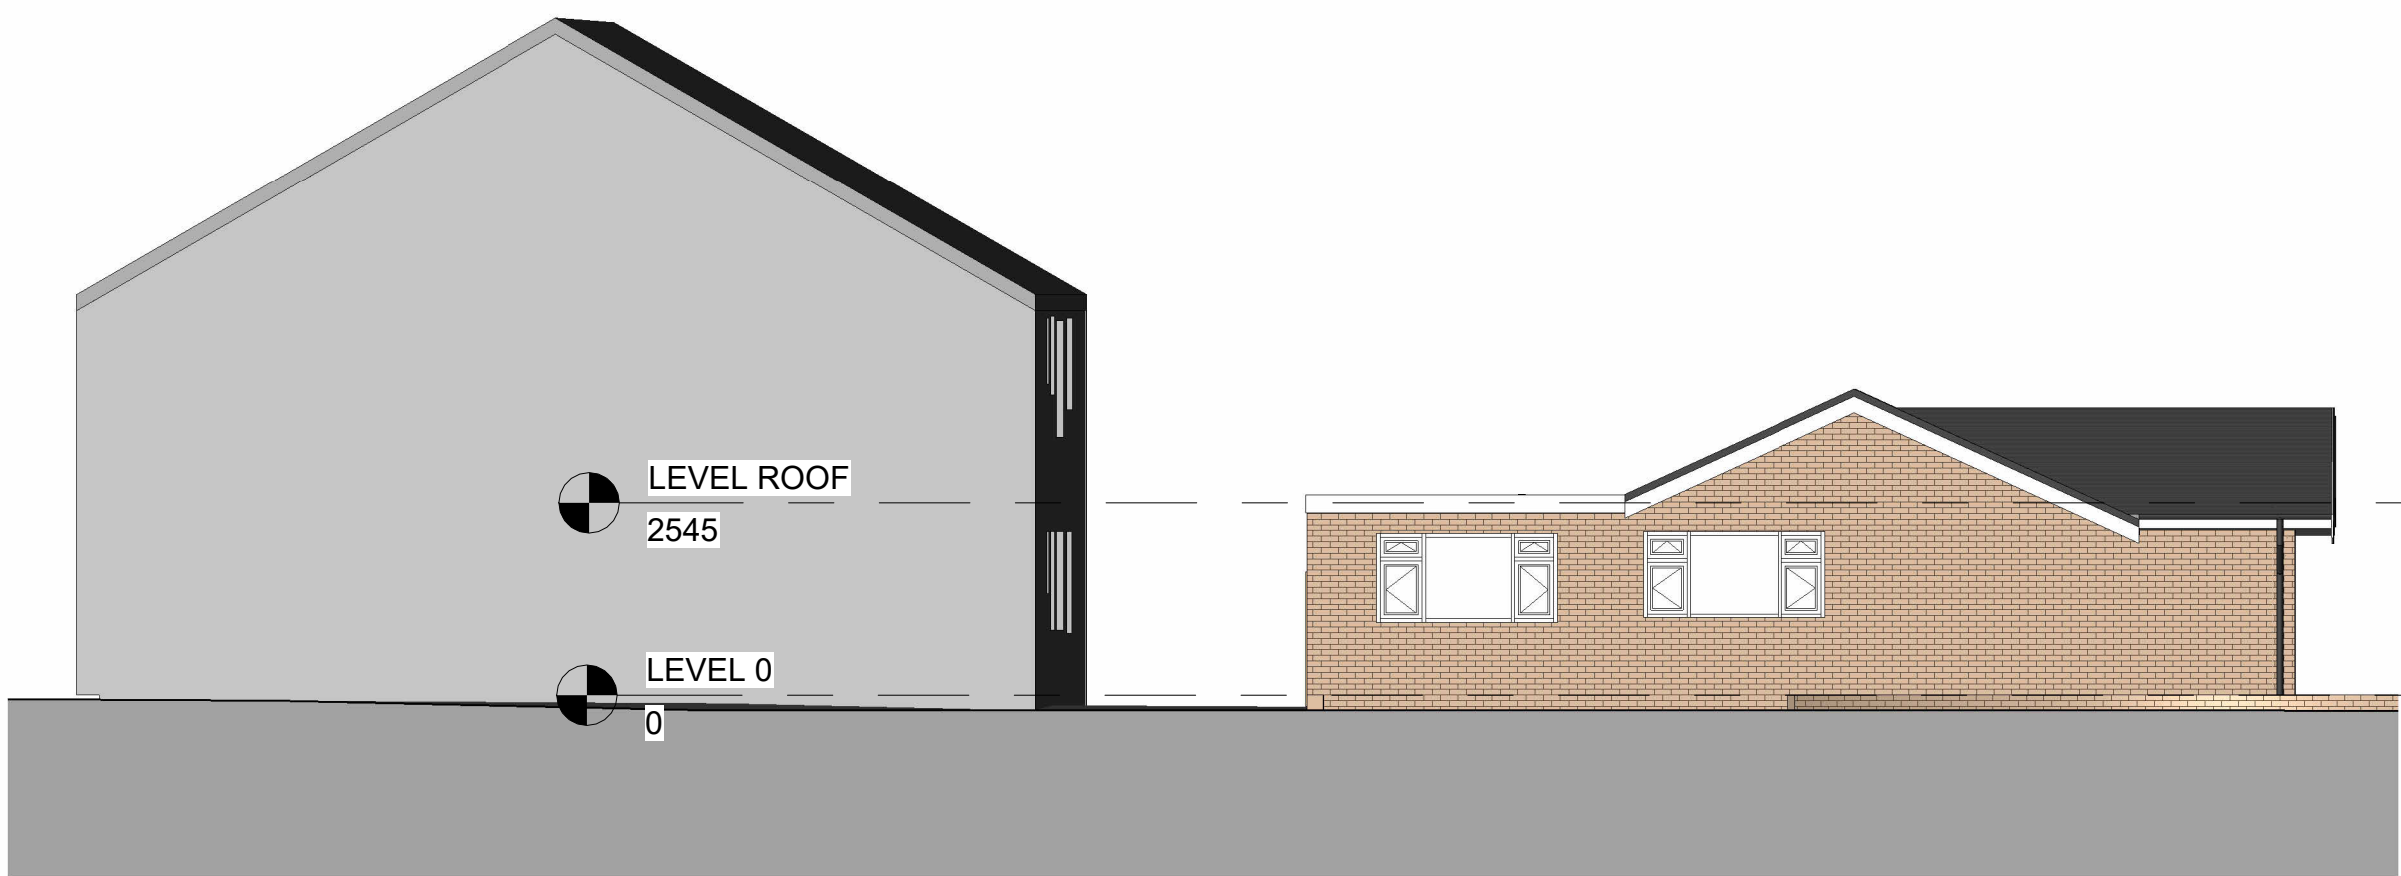

2 Front - Proposed - Street Scene
1 : 100

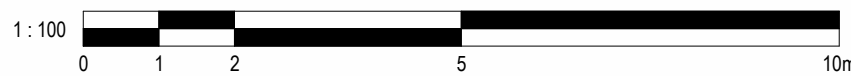

3 Left Side - Existing - Street Scene
1 : 100

4 Left Side - Proposed - Street Scene
1 : 100

No.		Description		Date	Initial
PROJECT					
2 Oakfield					
TITLE					
Street Scene - Existing and Prposoeed					
STATUS					
DESIGN					
DRAWN BY		DATE		SCALE (@ A1)	
CB		25/08/2026		1 : 100	
PROJECT NUMBER		DRAWING NUMBER			REV
GSS26025		0P3			
GOLD SKETCH					
S T U D I O S					
www.goldsketch.co.uk		info@goldsketch.co.uk 0161 792 9595			
NOTES					
©COPYRIGHT - ALL RIGHTS RESERVED. THIS DRAWING SHALL NOT BE REPRODUCED WITHOUT PRIOR WRITTEN CONSENT. DRAWING TO BE USED FOR THE STATUS INDICATED ONLY. ALL DIMENSIONS AND SETTING OUT SHALL BE VERIFIED AND CONFIRMED ON SITE. ANY DISCREPANCIES TO BE REPORTED TO THE ENGINEER IMMEDIATELY. THE CLIENT SHALL BE RESPONSIBLE FOR OBTAINING ALL NECESSARY LEGISLATION RELEVANT CODES OF PRACTICE AND BRITISH STANDARDS. ALL DIMENSIONS ARE IN MILLIMETRES UNLESS OTHERWISE STATED.					