
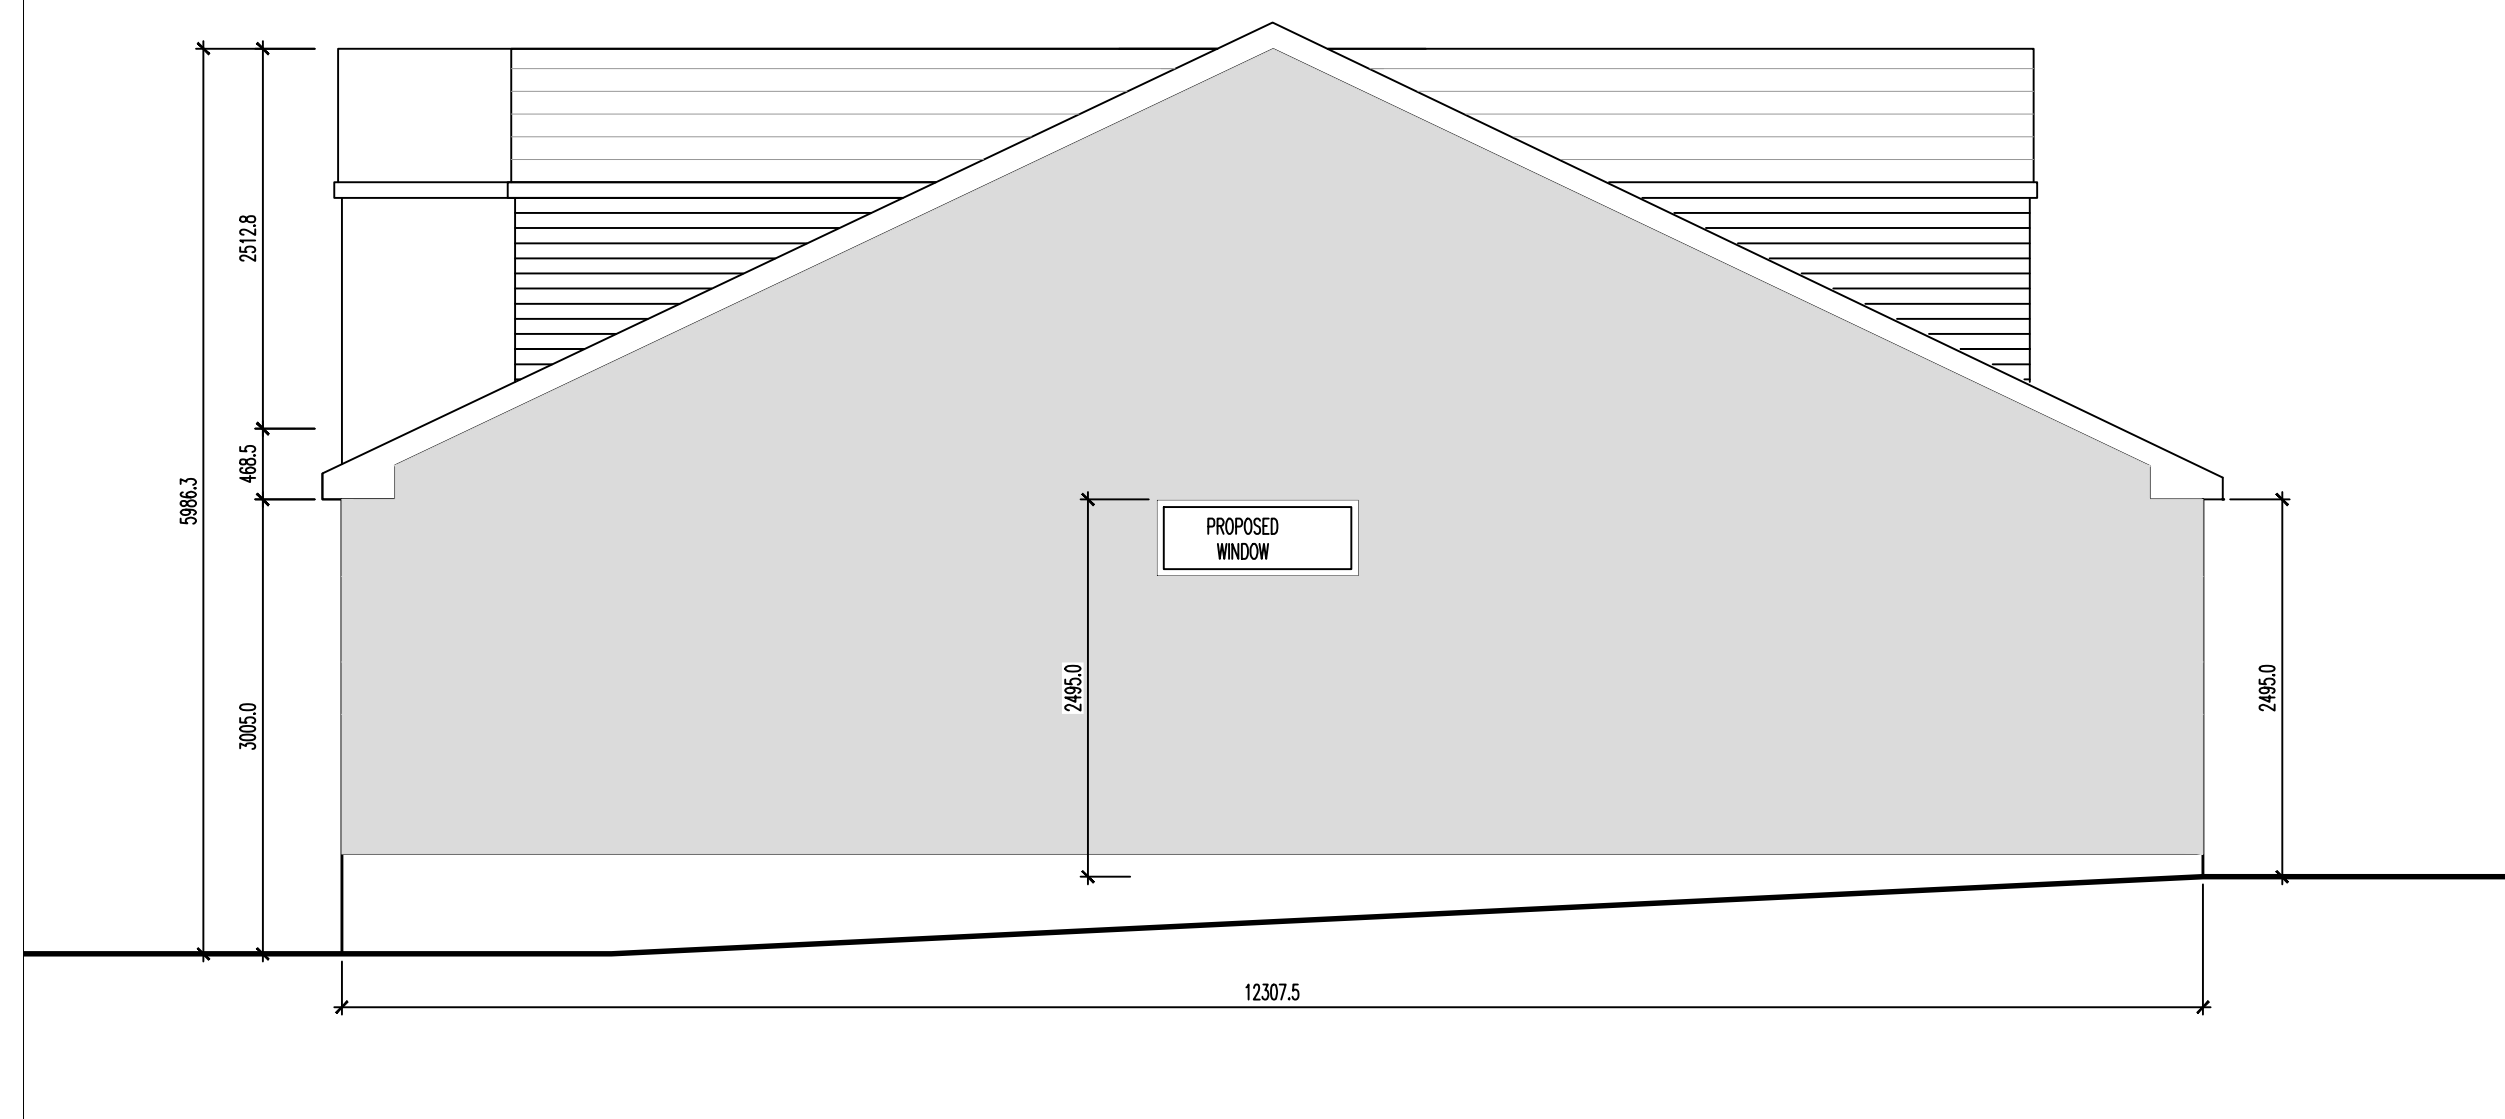


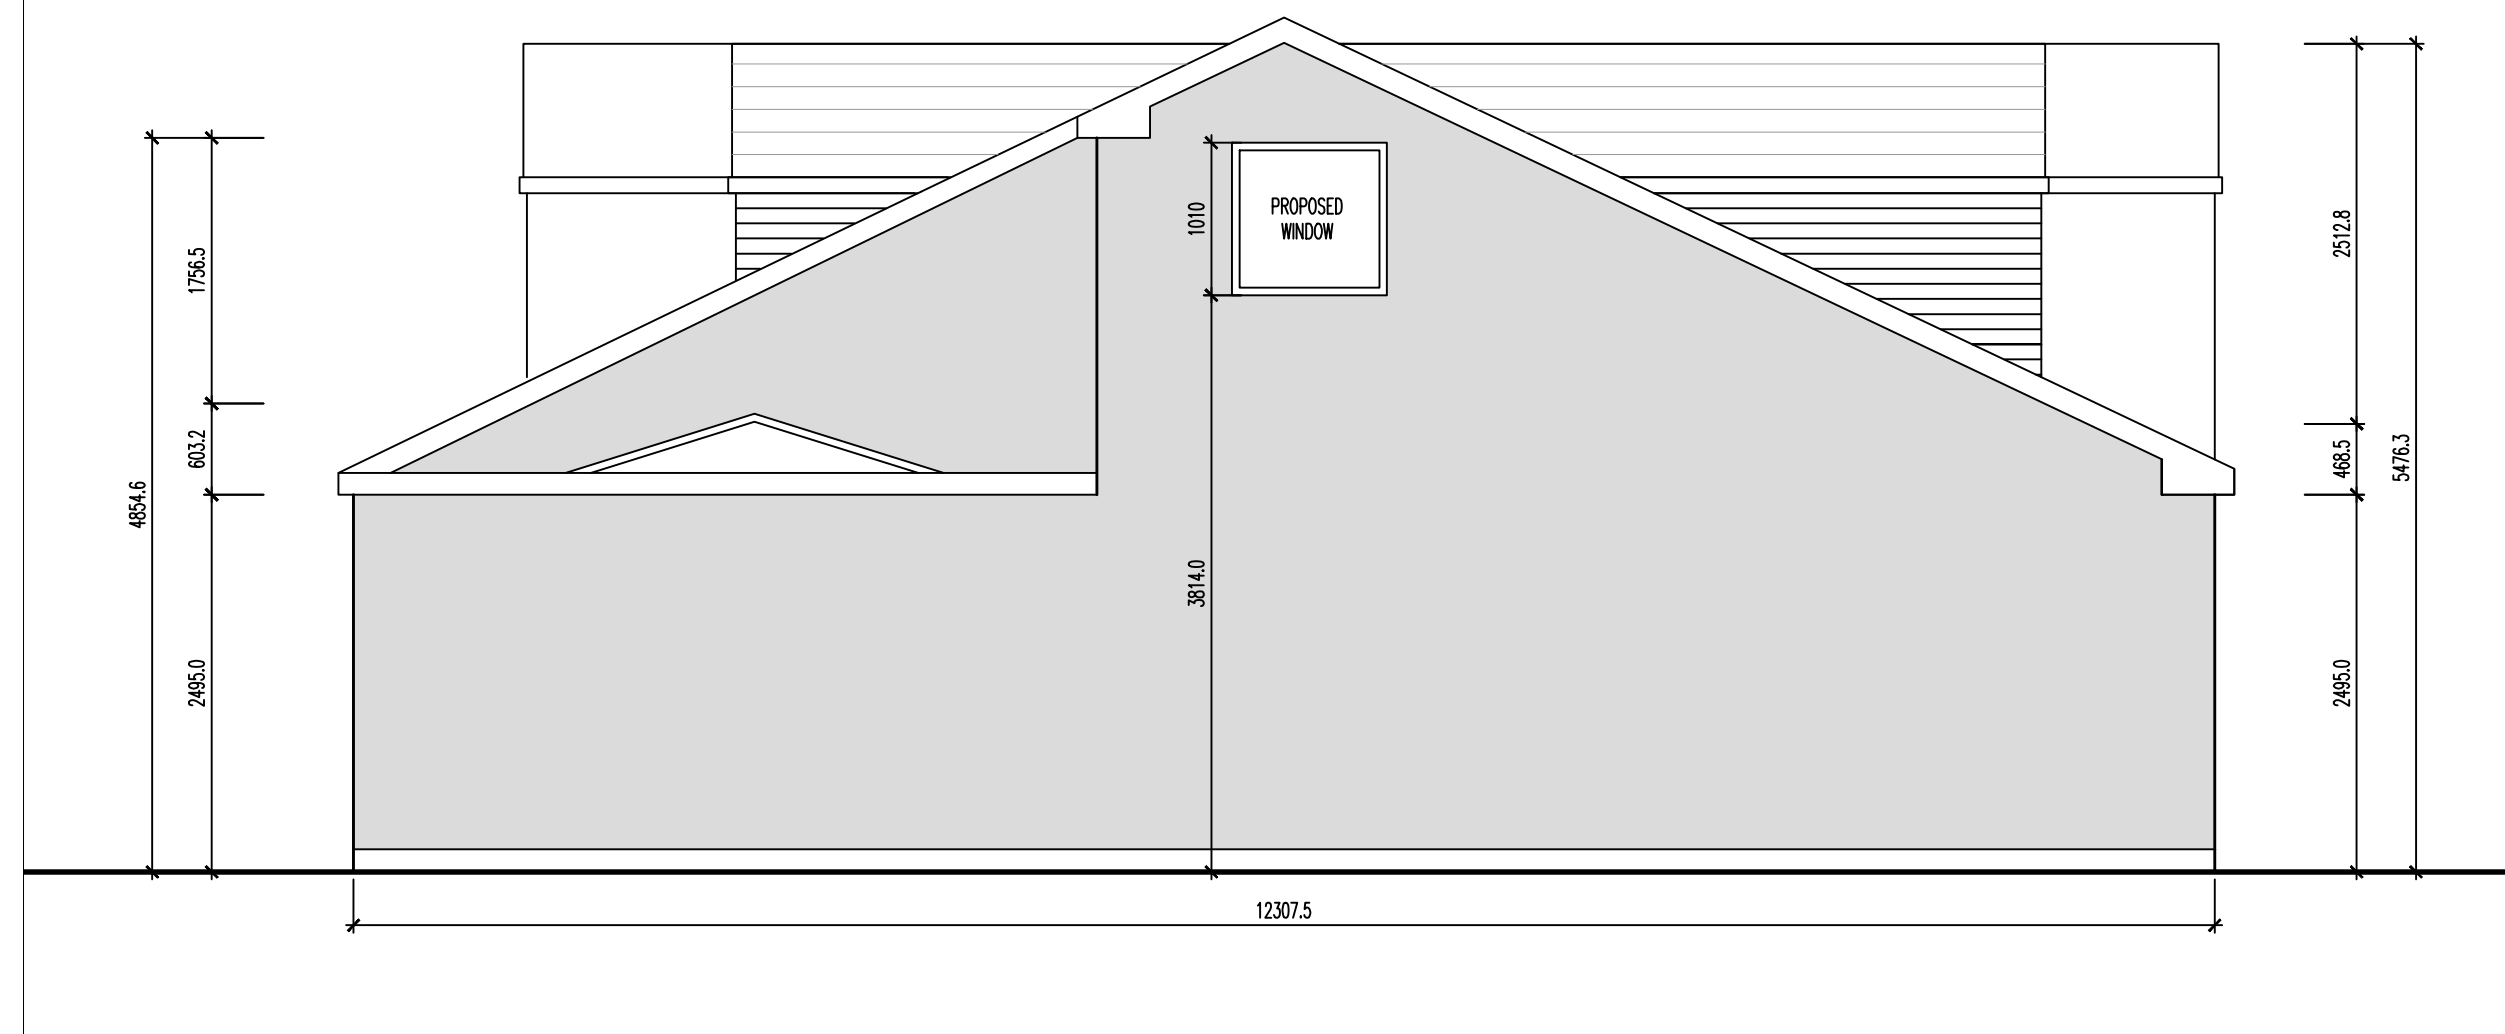

EXTERNAL WALL
THERE WILL BE MINIMUM OF 2 COURSES OF BRICK TO
UPC LEVEL. THE REST OF THE EXTERNAL FACADE IS TO
BE WHITE RENDER.

ROOF TILE
THE PROPOSED ROOF TILE SHALL BE GREY TO MATCH
EXISTING - DUE TO THE NEW ROOF DESIGN ALL
PROPOSED WILL BE NEW.

DORMERS

THE PROPOSED DORMERS WILL BE CLAD LIGHT GREY CLADCO COMPOSITE CLADDING PANELS.

WINDOWS AND DOORS
ALL EXISTING WINDOWS ARE TO BE REPLACED WITH
GREY FRAMES - ALL NEW WINDOWS TO HAVE GREY
FRAMES.

RAIN WATER UPVC
ALL RAIN WATER UPVC WILL BE BLACK.

UPVC FACIA
PROPOSED UPVC FACIA TO BE ASH BLACK

Notes

Copyright in all documents and drawings prepared by the Surveyor and any works executed from these documents and drawings shall, unless otherwise agreed, remain the property of the Architect and must not be reproduced by, lent or disclosed to, a third party without the written consent of Zach Thorp.

Do not scale off this drawing

All dimensions are to be checked on site and any discrepancies to be referred to Zach Thorp before proceeding.

All levels to be checked on site

All discrepancies between information shown on the drawings and the information in the specification to be referred to the architect prior to proceeding.

All component sizes and references to be checked before ordering

Position of existing drain runs to be confirmed prior to proceeding and drains checked as necessary.

All relevant boundary positions are to be checked prior to proceeding

Rev	Description	Date	By	Cr
-----	-------------	------	----	----

Status		Purpose for Issue	
Survey	☐	Tender	☐
Construction	☒	As Built	☐

Client
Mr & Mrs Goldstone

Contract
Proposed Bungalow Refurbishment

Drawing
Proposed Elevations

Drawing No. ZT18-196-08	Revision	D
Scales 1:50	Date	Nov '18
Drawn ZTT	Checked	