


NOTES:

This drawing is to be read in conjunction with all related drawings.
All dimensions must be checked and verified on site before commencing of any work or producing shop drawings. Do not scale from this drawing. The originator should be notified immediately of any discrepancy. This drawing is copyright and remains the property of HMR architects.

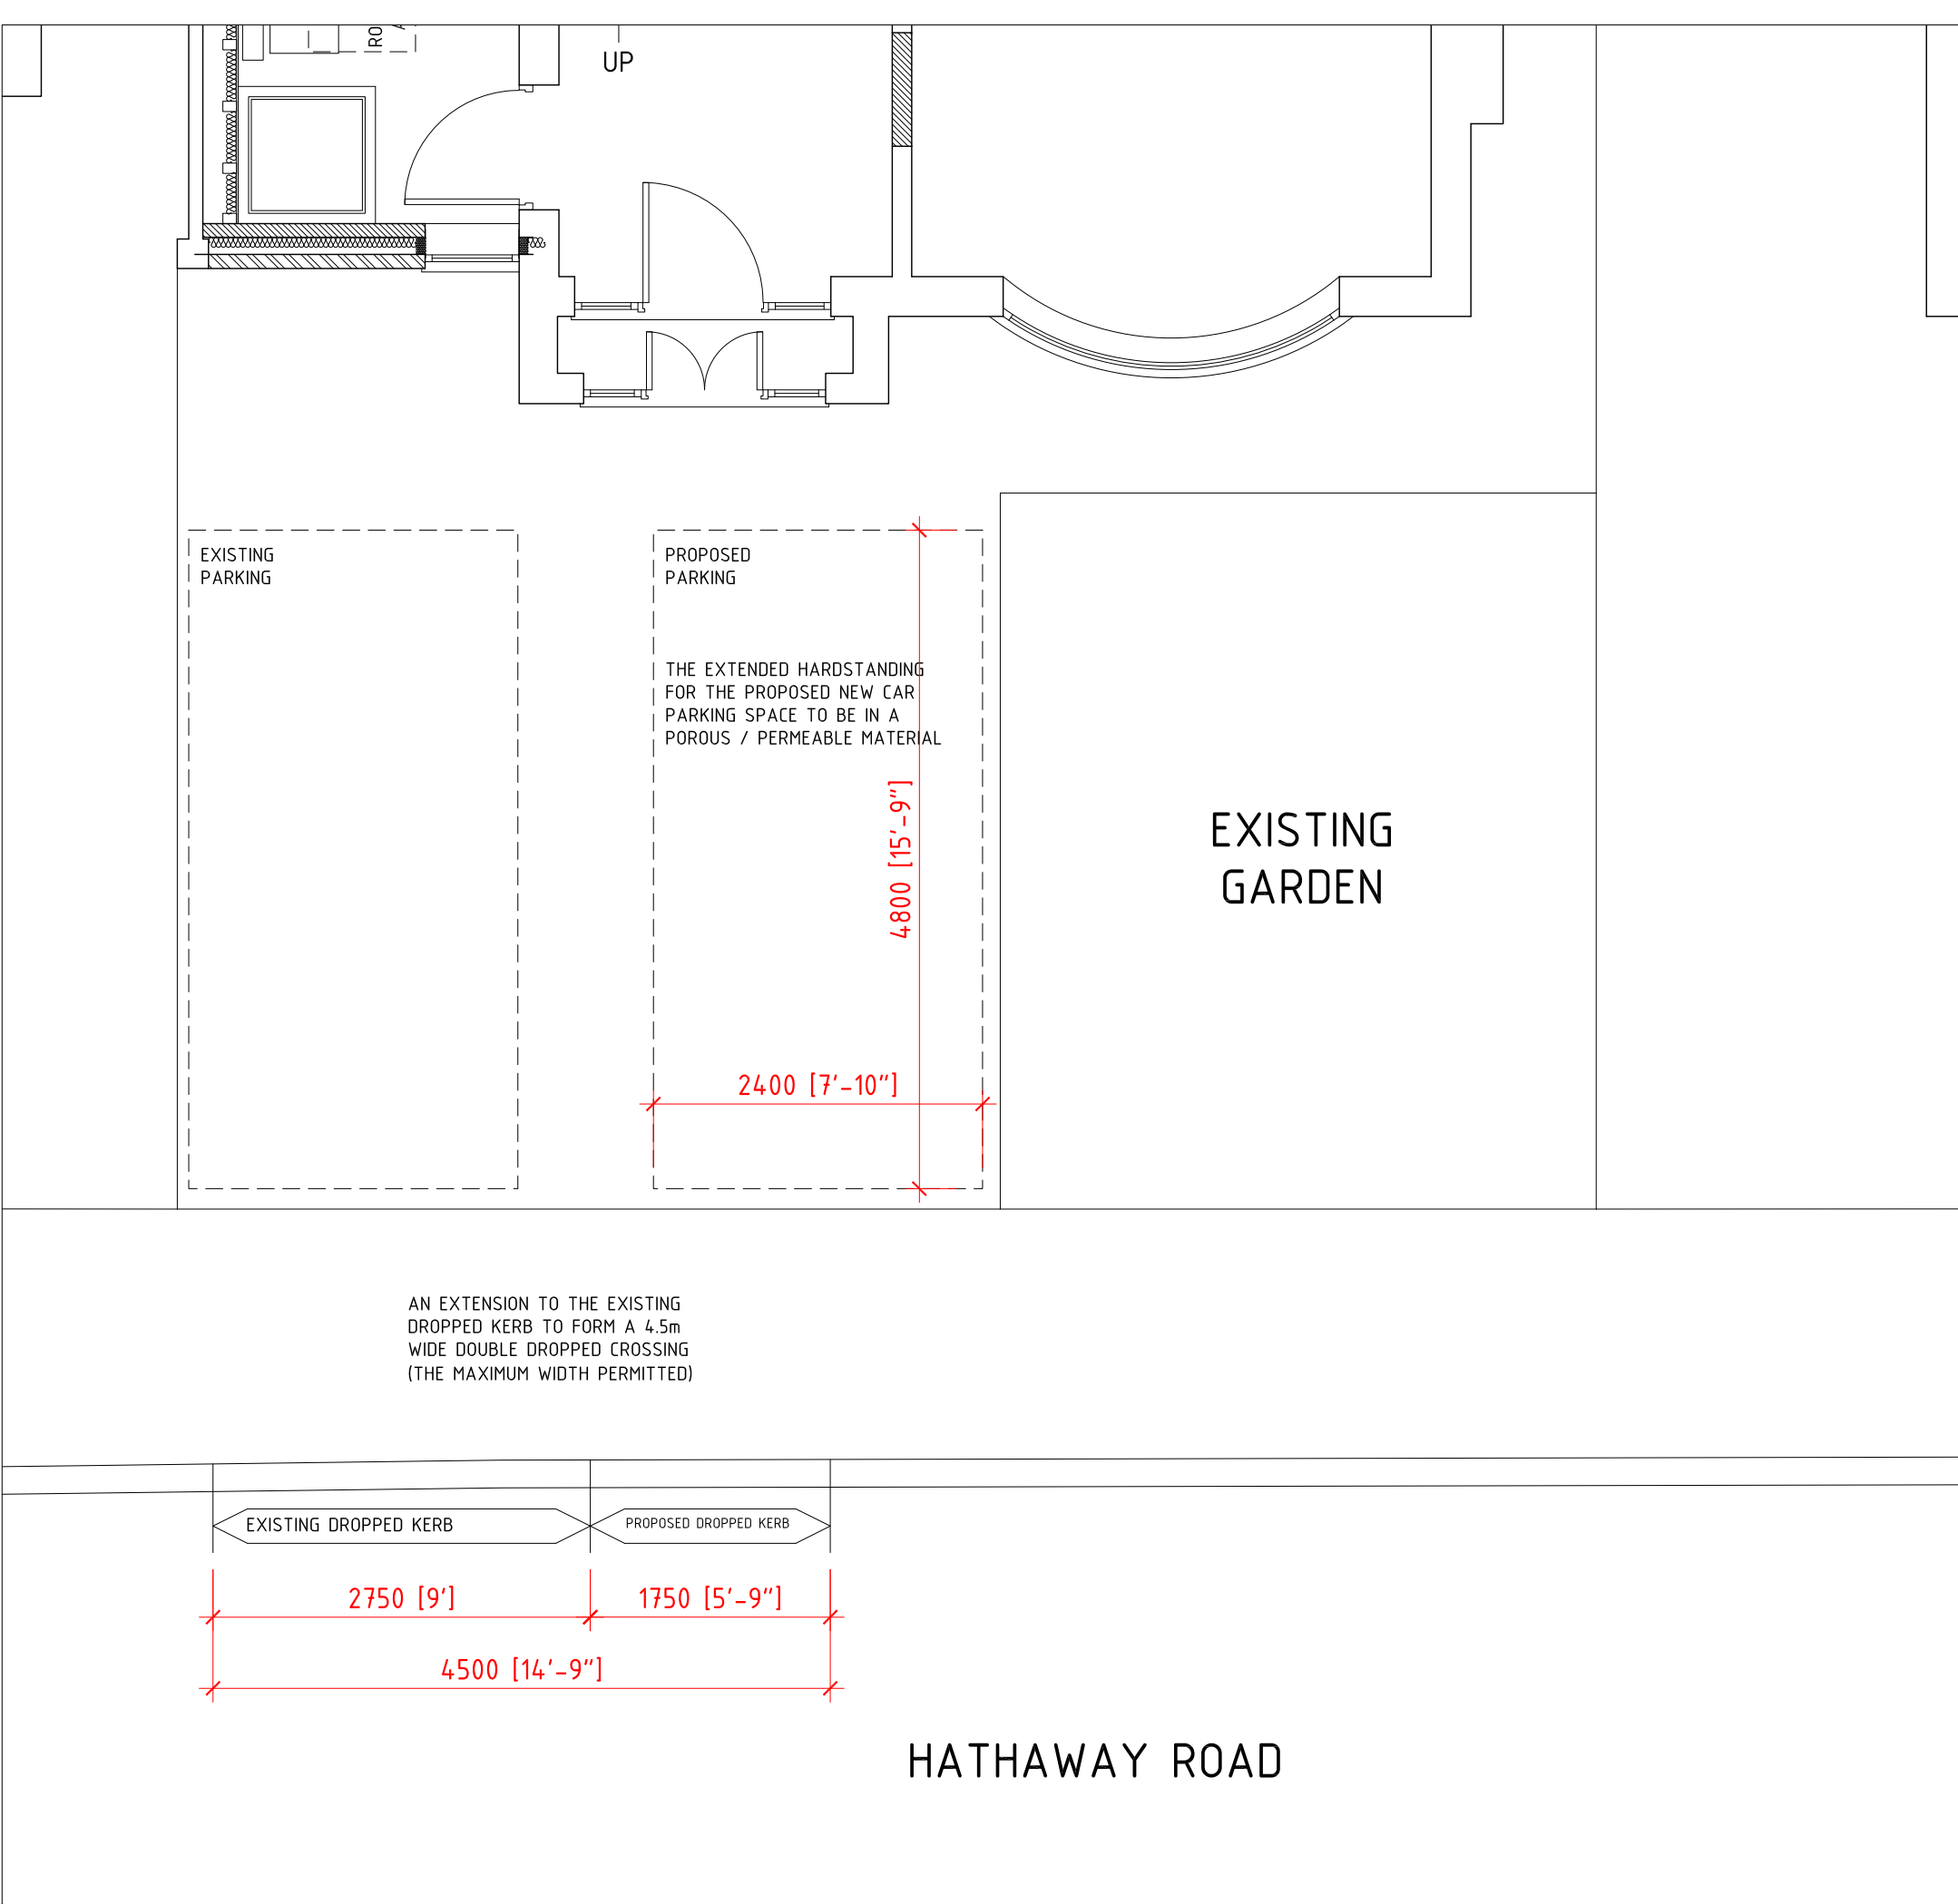

The Old Railway Yard
Fishwick Street
Rochdale OL16 5NA
United Kingdom

T +44(0)1706 840033
M +44(0)770 752 0692
E info@hmr-architects.co.uk
www.hmr-architects.co.uk

CLIENT		
Miss E. Mercer & Miss S. Mercer		
PROJECT		
29 Hathaway Road, Sunnybank, Bury, Lancashire BL9 8EG		
DRAWING		
Proposed Driveway and Dropped Kerb Plan		
PROJECT NUMBER	DATE	SCALE
2023.07.05_EM	SEPT. 2024	1:50 @ A3
DRAWING NUMBER	REV.	ISSUE STATUS
011	-	PLANNING

PROPOSED DRIVEWAY AND DROPPED KERB PLAN 1:50