
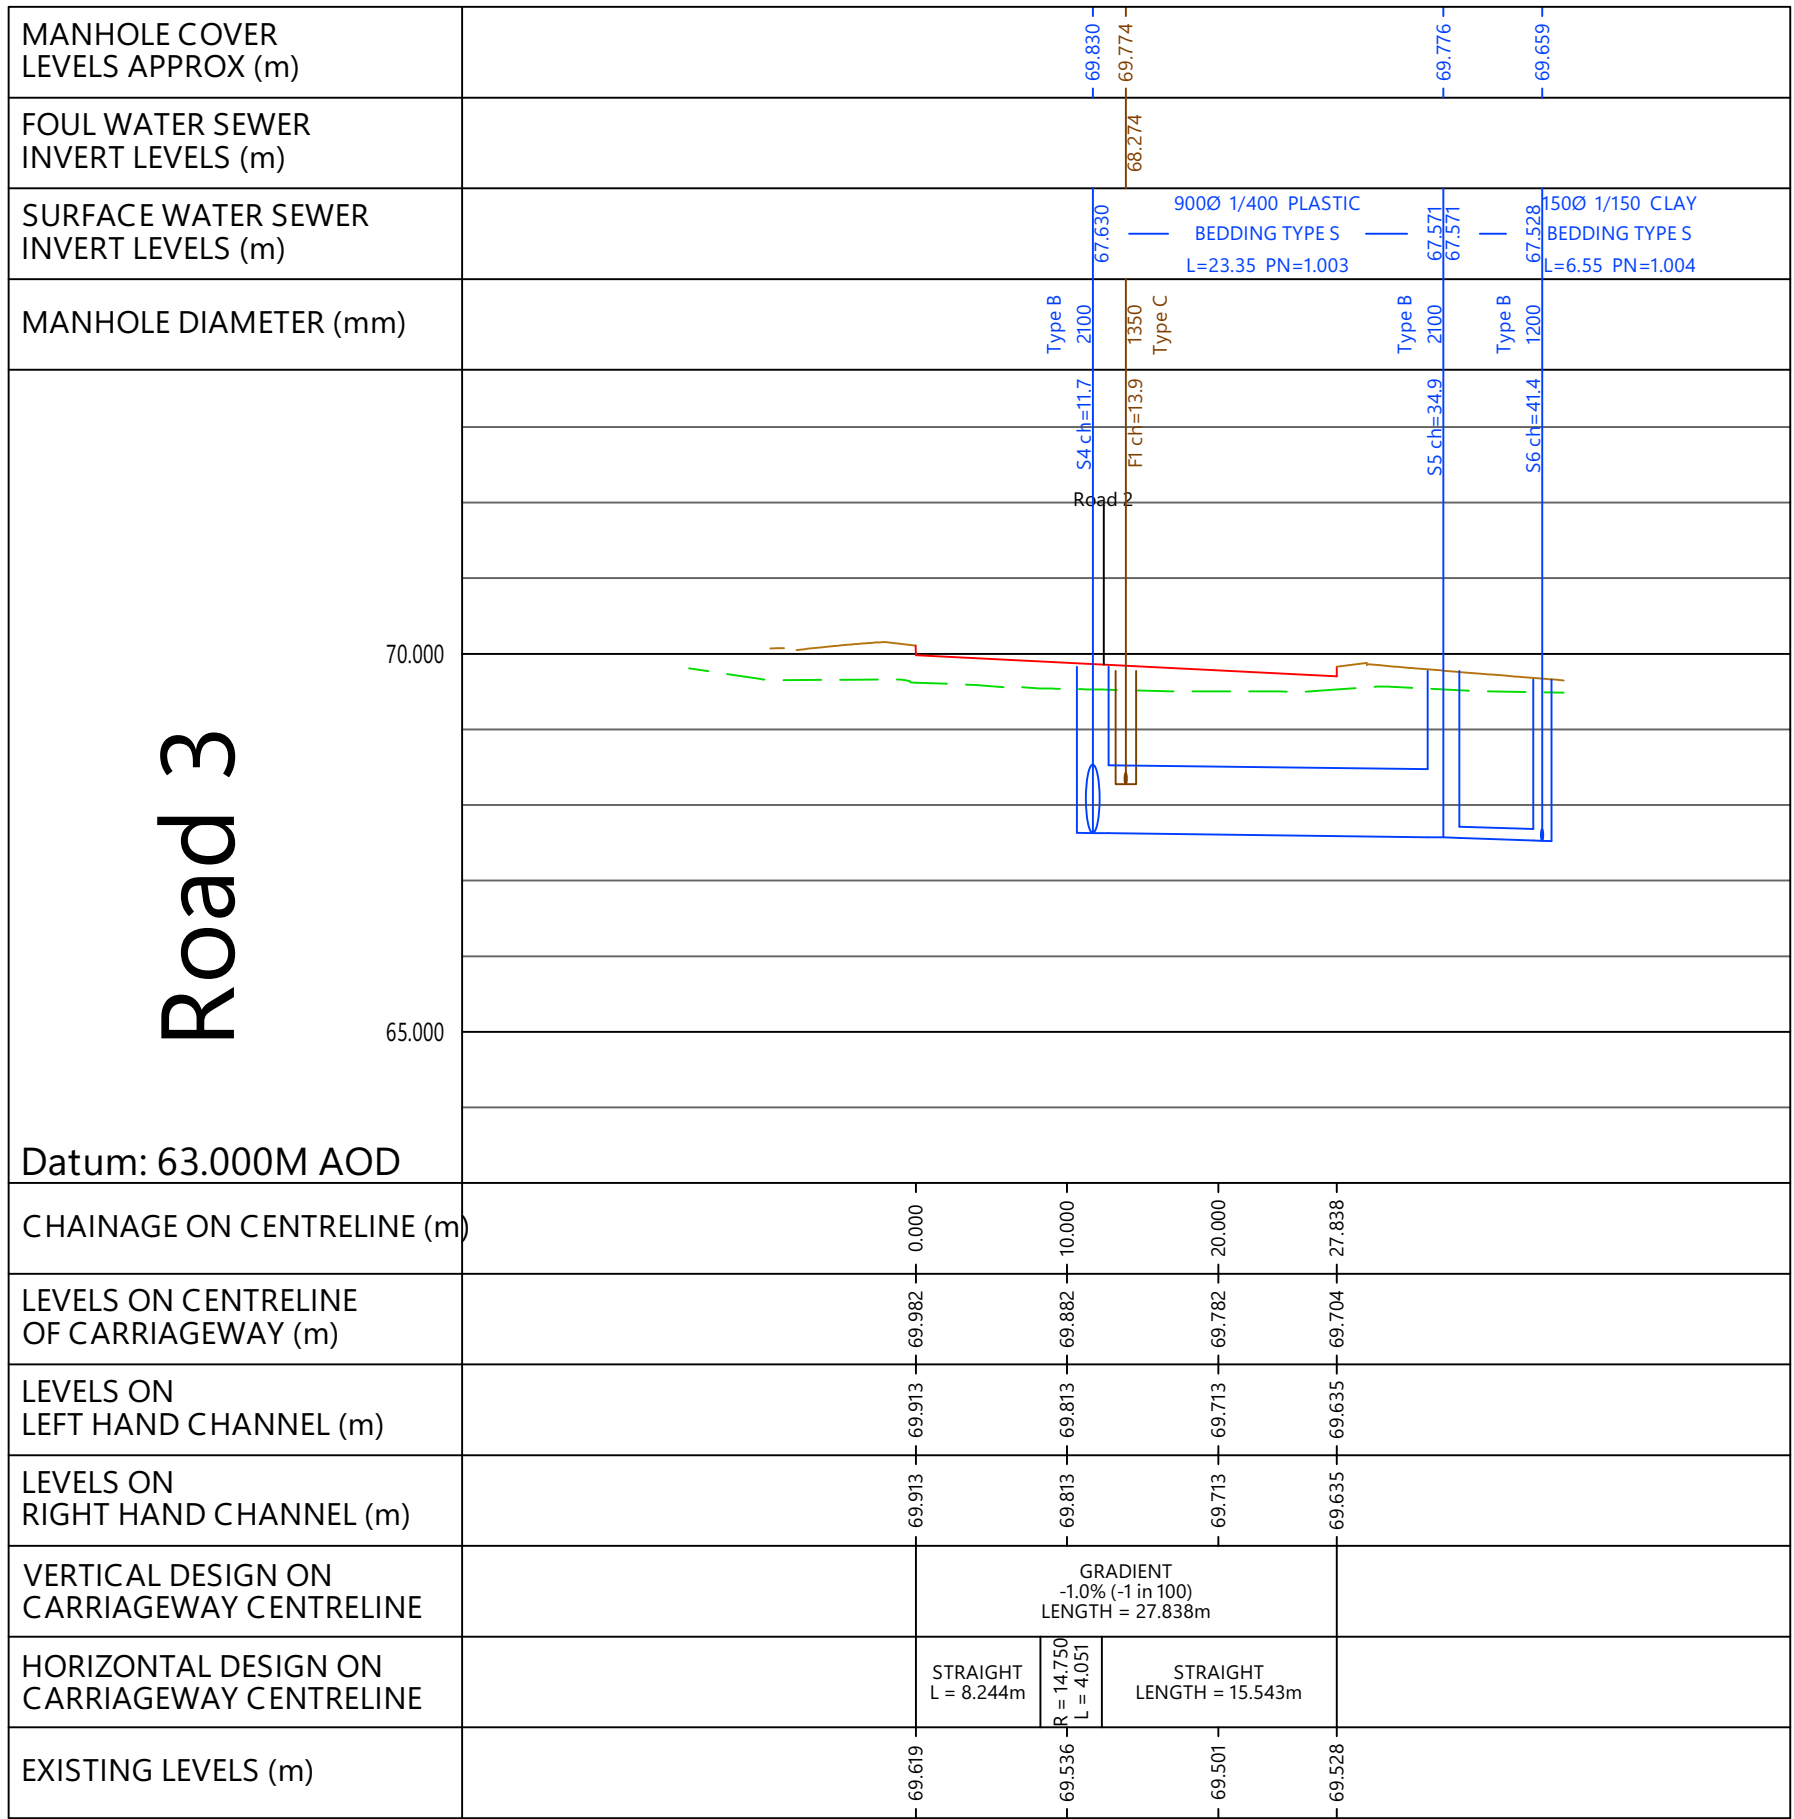
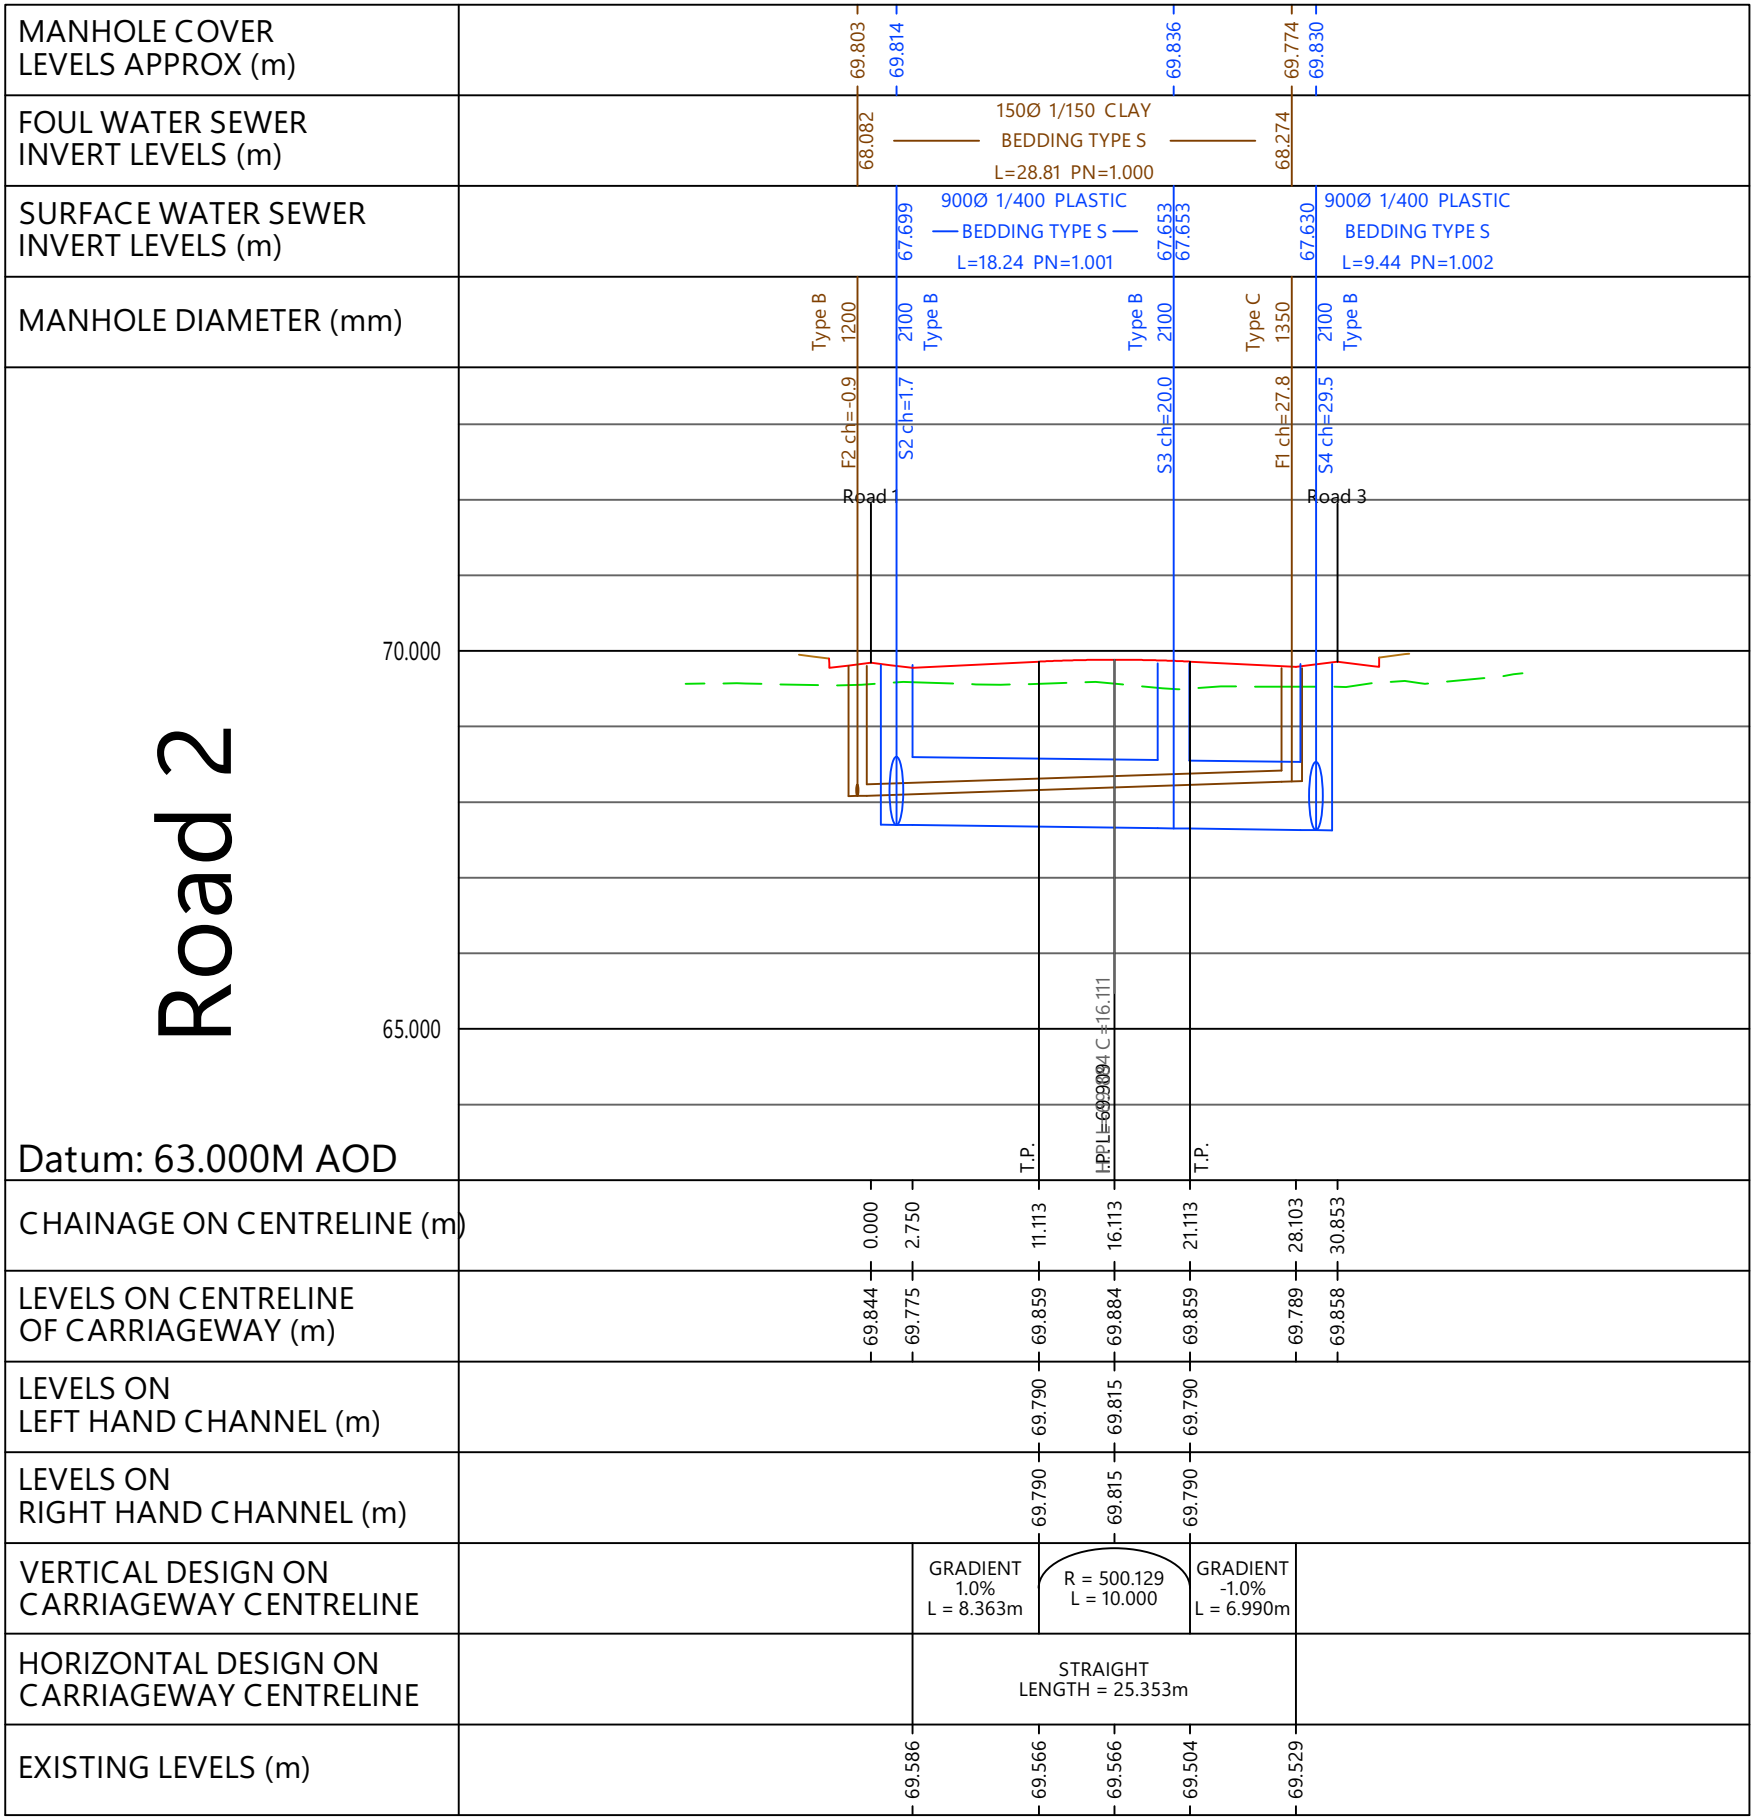


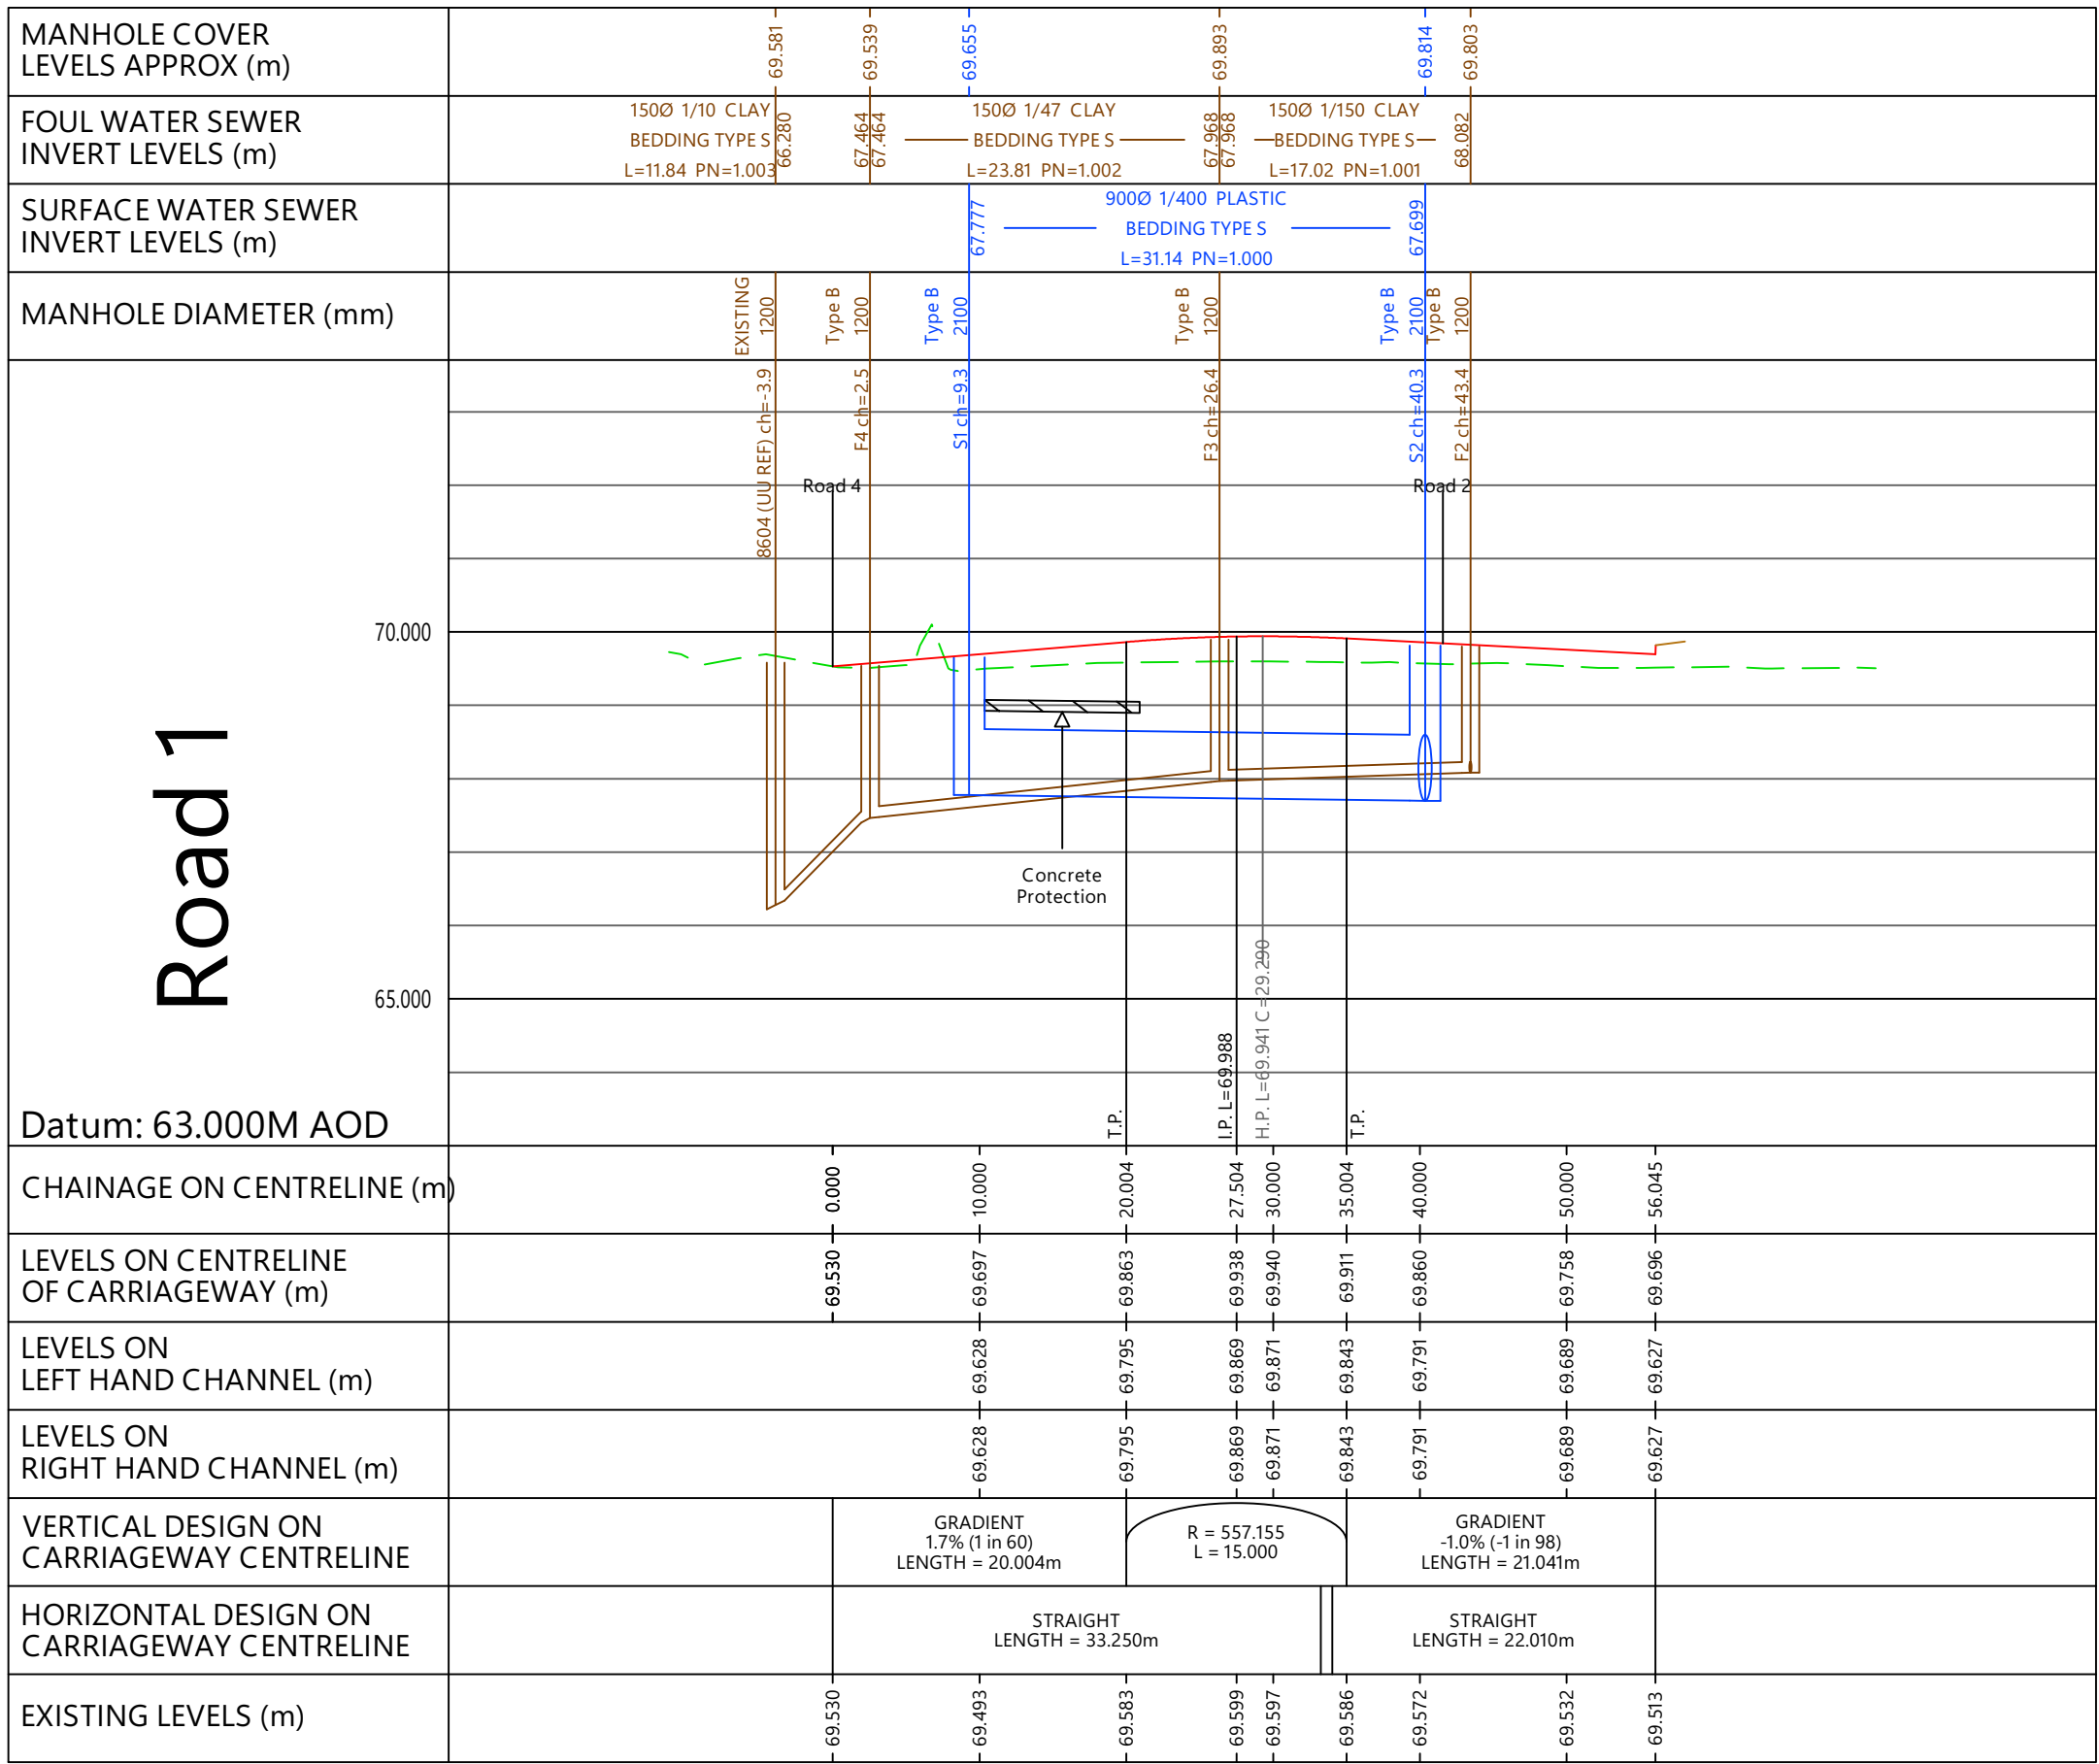

Road 2

Road 1

Road 3

NOTES:

- DO NOT SCALE THIS DRAWING.
- THIS DRAWING IS TO BE READ IN CONJUNCTION WITH ALL OTHER RELEVANT ENGINEERS, ARCHITECTS AND SPECIALIST DESIGN DRAWINGS AND DETAILS.
- ALL DIMENSIONS ARE IN METRES UNLESS NOTED OTHERWISE. ALL LEVELS ARE IN METRES UNLESS NOTED OTHERWISE.
- ANY DISCREPANCIES NOTED ON SITE ARE TO BE REPORTED TO THE ENGINEER IMMEDIATELY.
- THE SPECIFICATION IN ALL RESPECTS SHALL BE IN ACCORDANCE WITH THE CURRENT COUNTY COUNCIL SPECIFICATIONS OR OTHER PUBLICATIONS IN FORCE IN THE COUNTY AT THE TIME OF CONSTRUCTION.
- THE CONTRACTOR SHALL CHECK ALL TIE-INS FOR LINE AND LEVEL WITH EXISTING BEFORE COMMENCING ANY WORKS. THE ENGINEER SHALL BE NOTIFIED IMMEDIATELY IN WRITING, SHOULD ANY ERRORS BE FOUND.
- IT IS THE RESPONSIBILITY OF THE CONTRACTOR TO LOCATE ANY SERVICE APPARATUS IN THE VICINITY OF THE WORKS.
- IT IS THE RESPONSIBILITY OF THE CONTRACTOR TO EXECUTE THE WORKS AT ALL TIMES IN STRICT ACCORDANCE WITH THE REQUIREMENTS OF THE HEALTH AND SAFETY AT WORK ACT 1974, AND THE C.D.M. REGULATIONS 2015.
- THE CONTRACTOR IS RESPONSIBLE FOR ENSURING THAT ALL WORKS ARE TO THE SATISFACTION OF THE ENGINEER, AND SHALL BE DEEMED TO HAVE INCLUDED WITHIN HIS RATES FOR ANY NECESSARY TESTING.

KEY:

- EXISTING GROUND PROFILE
- PROPOSED ROAD CENTRELINE
- PROPOSED SURFACE WATER SEWER
- PROPOSED FOUL WATER SEWER

THIS DRAWING IS SUBJECT TO SECTION 38 APPROVAL FROM BURY COUNCIL & S104 APPROVAL FROM UNITED UTILITIES AND THEREFORE SHOULD NOT BE USED FOR CONSTRUCTION.

P01	First Issue	RP	EC	09/10/25
REV:	AMENDMENTS:	DRN:	CHK:	DATE:
PROJECT: Station Works Bury Road Radcliffe				
DRAWING TITLE: Road and Sewer Long Sections				
CLIENT: Highhall Developments				
DRAWING NUMBER: P25131-DGC-Z1-GF-DR-C-1005				
REVISION: P01	SHEET SIZE: A1	SCALE: 1:100H 1:500V		
DRAWN BY: RP	CHECKED BY: EC	DATE: 09/10/2025		
STATUS: FOR INFORMATION / APPROVAL				
		Office 2 Caldecott Park Wolverton Road Stony Stratford Milton Keynes MK11 1JQ T: 07946 263669 info@ddgc-engineering.co.uk www.ddgc-engineering.co.uk Office 9 Clock Tower Building Longmoor Lane Liverpool L30 3LD T: 07818 261377		
ORDNANCE SURVEY © CROWN COPYRIGHT 2014. ALL RIGHTS RESERVED				

Printed 09/10/2025 File Location: C:\Users\Rhye\Documents\Projects\2025\25131 - Bury Rd. Radcllfe\Engineer\Civil\CAD\DWG\VP25131-DGC-Z1-GF-DR-C-1005-P01 Road and Sewer Long Sections.dwg