



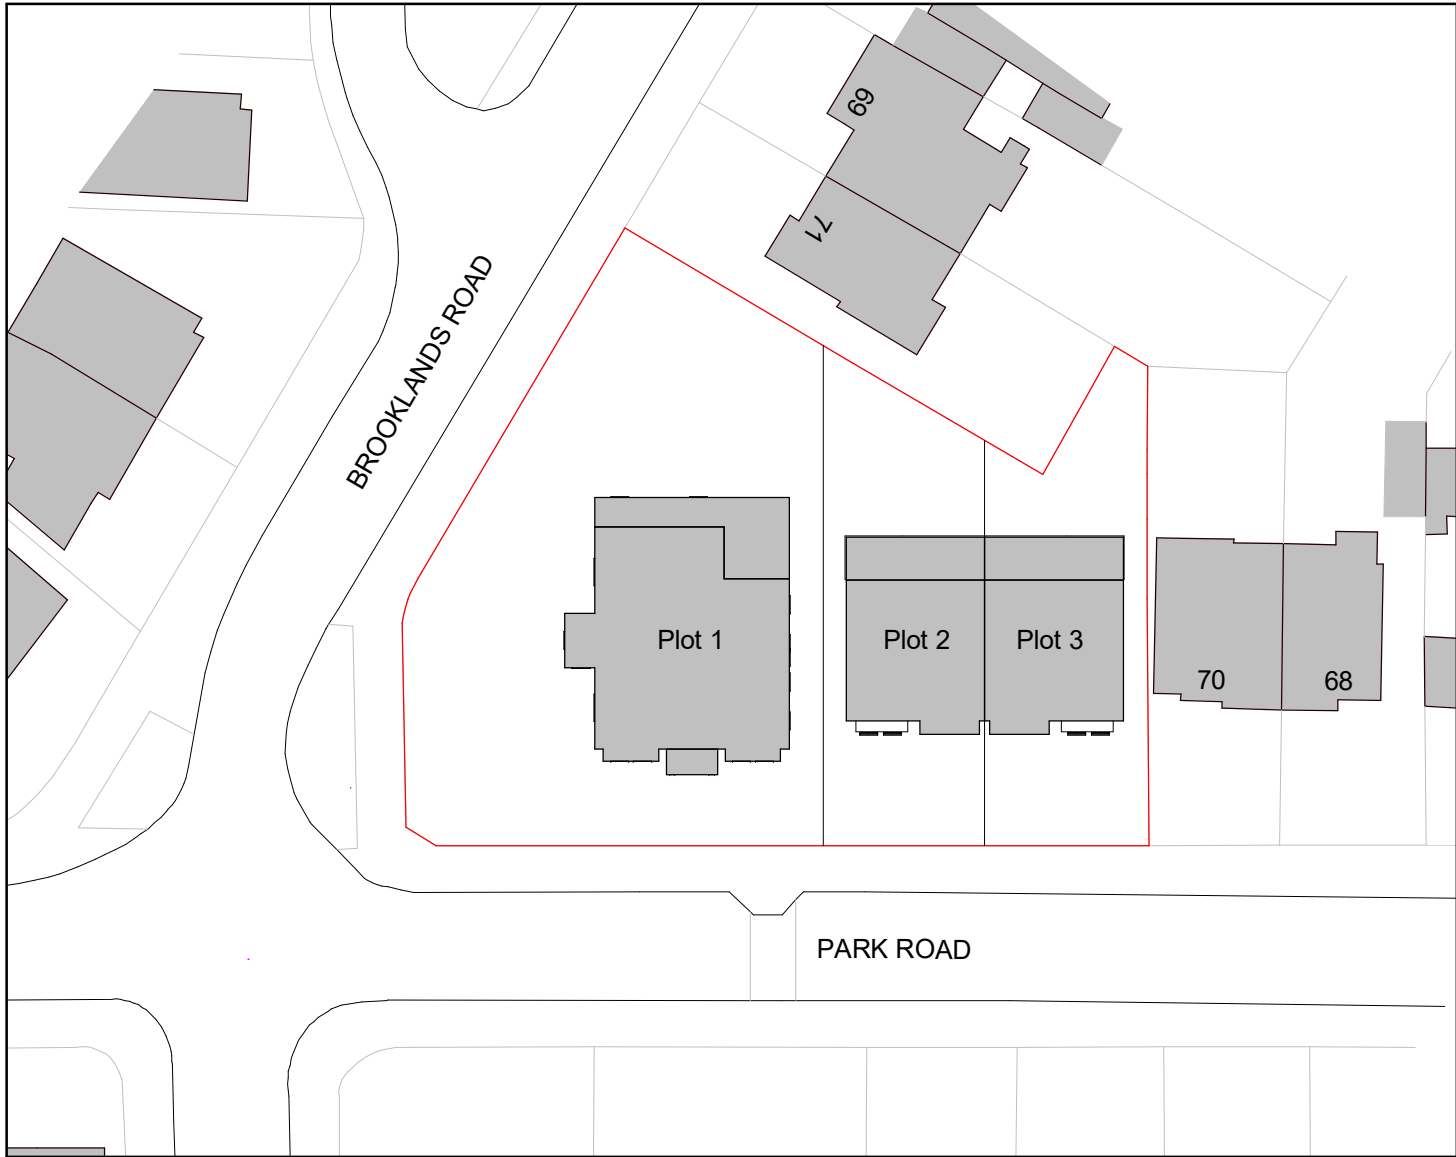


1. Site - Block Plan
1 : 500

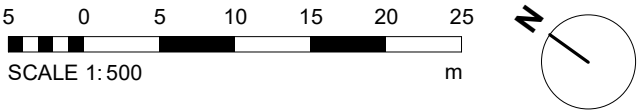


Legend - Boundaries

- Site Boundary
- Site Ownership

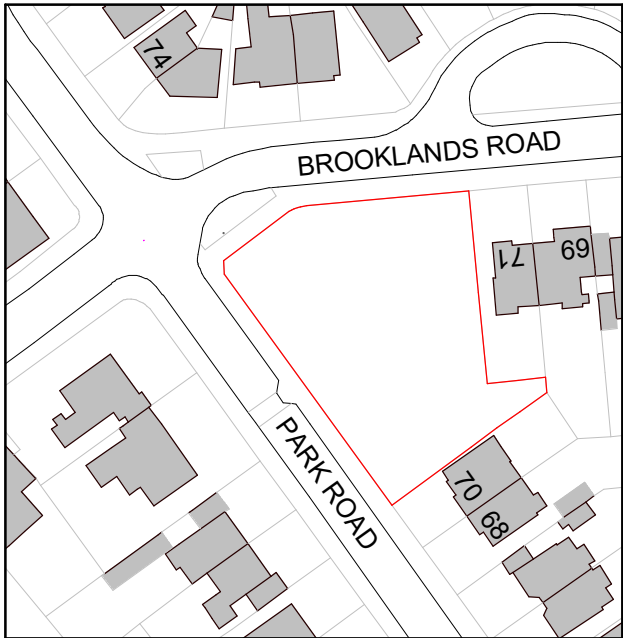

2. Site - Location Plan

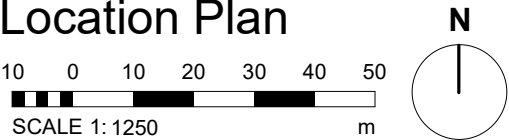

PROJECT	1 Plot 2&3, Set back 1st and 1st		ET 24/10/22
	REV	DESCRIPTION	BY DATE
72 Park Road - Site	SCALE @ A3	DATE	DRAWN BY
	As indicated	20 JUL 2022	SP
CLIENT	STATUS		
Mr S. Reichman	PLANNING		
TITLE	PROJECT NO.	DRAWING NO.	REV.
	DA22012.	001.	1
NOTES			
THIS DRAWING MUST NOT BE REPRODUCED WITHOUT PRIOR WRITTEN CONSENT. DRAWING TO BE USED FOR THE STATUS INDICATED ONLY. ANY DISCREPANCIES TO BE REPORTED TO THE DESIGNER PRIOR TO THE COMMENCEMENT OF ANY WORK. ALL WORK AND MATERIALS TO BE IN ACCORDANCE WITH CURRENT STATUTORY LEGISLATION, RELEVANT CODES OF PRACTICE AND BRITISH STANDARDS. ALL DIMENSIONS ON THIS DRAWING ARE IN MILLIMETRES (UNLESS OTHERWISE STATED). © COPYRIGHT : ALL RIGHTS RESERVED.			