



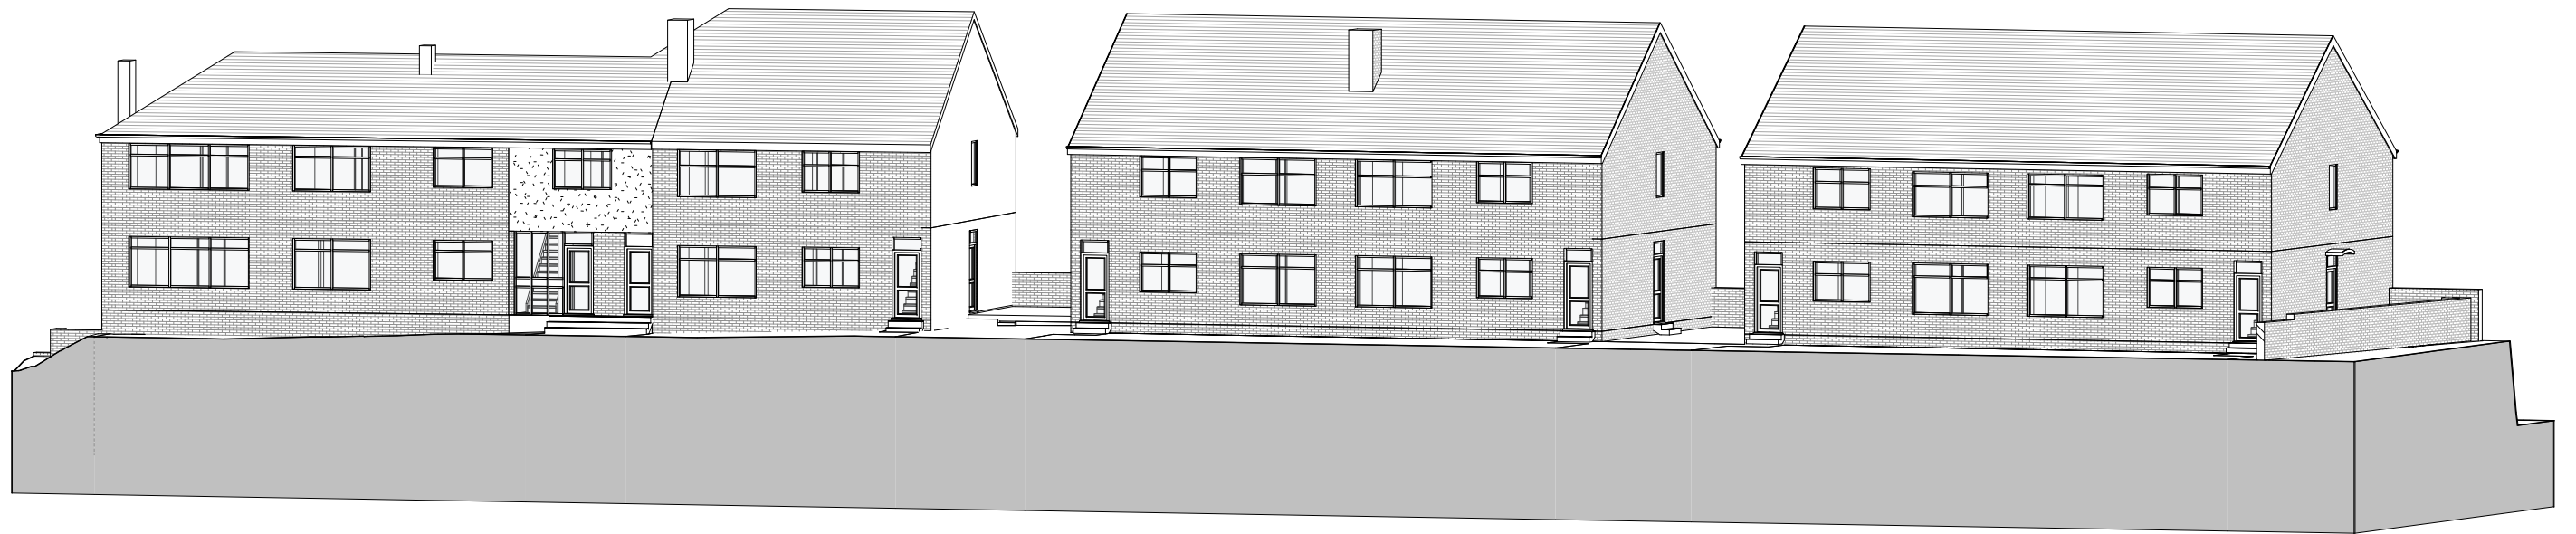

1 3D Axo - Existing- Front Right

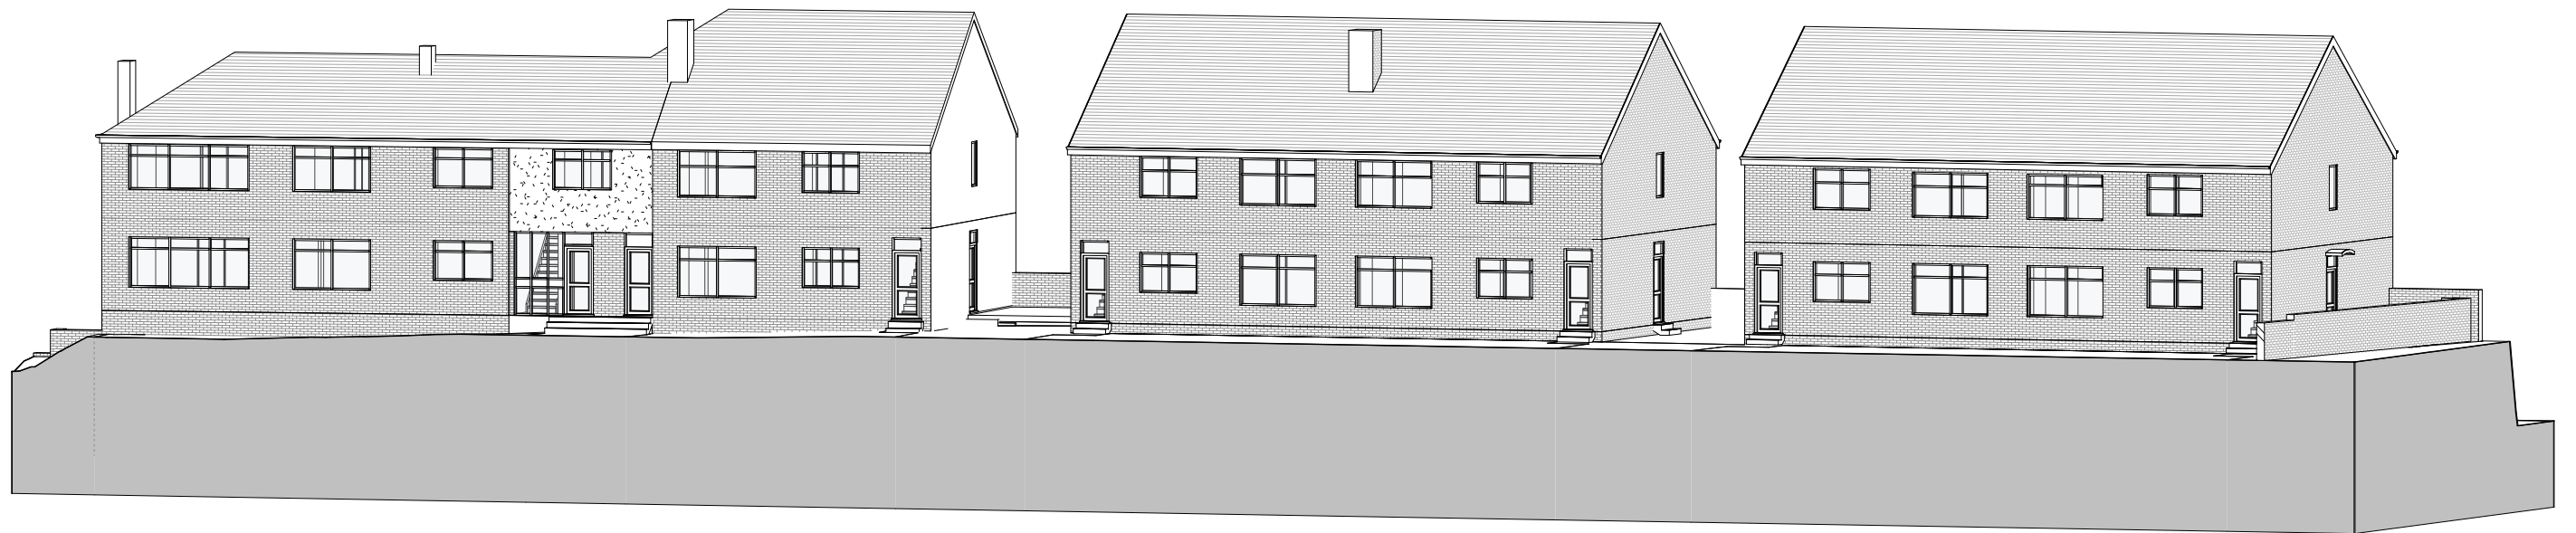

2 3D Axo - Proposed - Front Right

PROJECT	Singleton Court, Bury Old Road	PROJECT NUMBER	DRAWING NUMBER		REV	No.	Description	Date	 www.goldsketch.co.uk info@goldsketch.co.uk 0161 792 9595
TITLE	3D Existing & Proposed 2	GGS20007.2	009						
CLIENT	Care of EPML	DRAWN BY	DATE	SCALE (@ A1)					
						STATUS	PLANNING		NOTES © COPYRIGHT : ALL RIGHTS RESERVED. THIS DRAWING MUST NOT BE REPRODUCED WITHOUT PRIOR WRITTEN CONSENT. DRAWING TO BE USED FOR THE STATUS INDICATED ONLY. ALL DIMENSIONS AND SETTING OUT SHALL BE CHECKED AND CONFIRMED ON SITE. ANY DISCREPANCIES TO BE REPORTED TO THE DESIGNER PRIOR TO THE COMMENCEMENT OF ANY WORK. ALL WORK AND MATERIALS TO BE IN ACCORDANCE WITH CURRENT STATUTORY LEGISLATION. RELEVANT CODES OF PRACTICE AND BRITISH STANDARDS. ALL DIMENSIONS ON THIS DRAWING ARE IN MILLIMETRES (UNLESS OTHERWISE STATED).