



Studio Charrette will not be responsible for any principal designer duties under CDM 2015.
No site work is to be carried out until permissions are in place. Site searches to carried out before any works to site.
All structural elemental/associated calculations to be confirmed and provided by structural engineer.

NOTES:
This drawing is not a working drawing, and is only for the purpose of the following -
A. Planning Submission
The main contractor is responsible for informing the lead designer of any discrepancy on, or between, this drawing and any other relevant document.
All existing walls, foundations and lintels or other structural items are to be confirmed load bearing and adequate for increased loading where relevant prior to work commencing.
Any existing walls to be removed are to be confirmed non-loadbearing prior to removal.
Boundaries, angles, and dimensions are to be checked by the main contractor prior to work commencing.
Written dimensions only to be used from this drawing. If in doubt consult the lead designer for clarification.

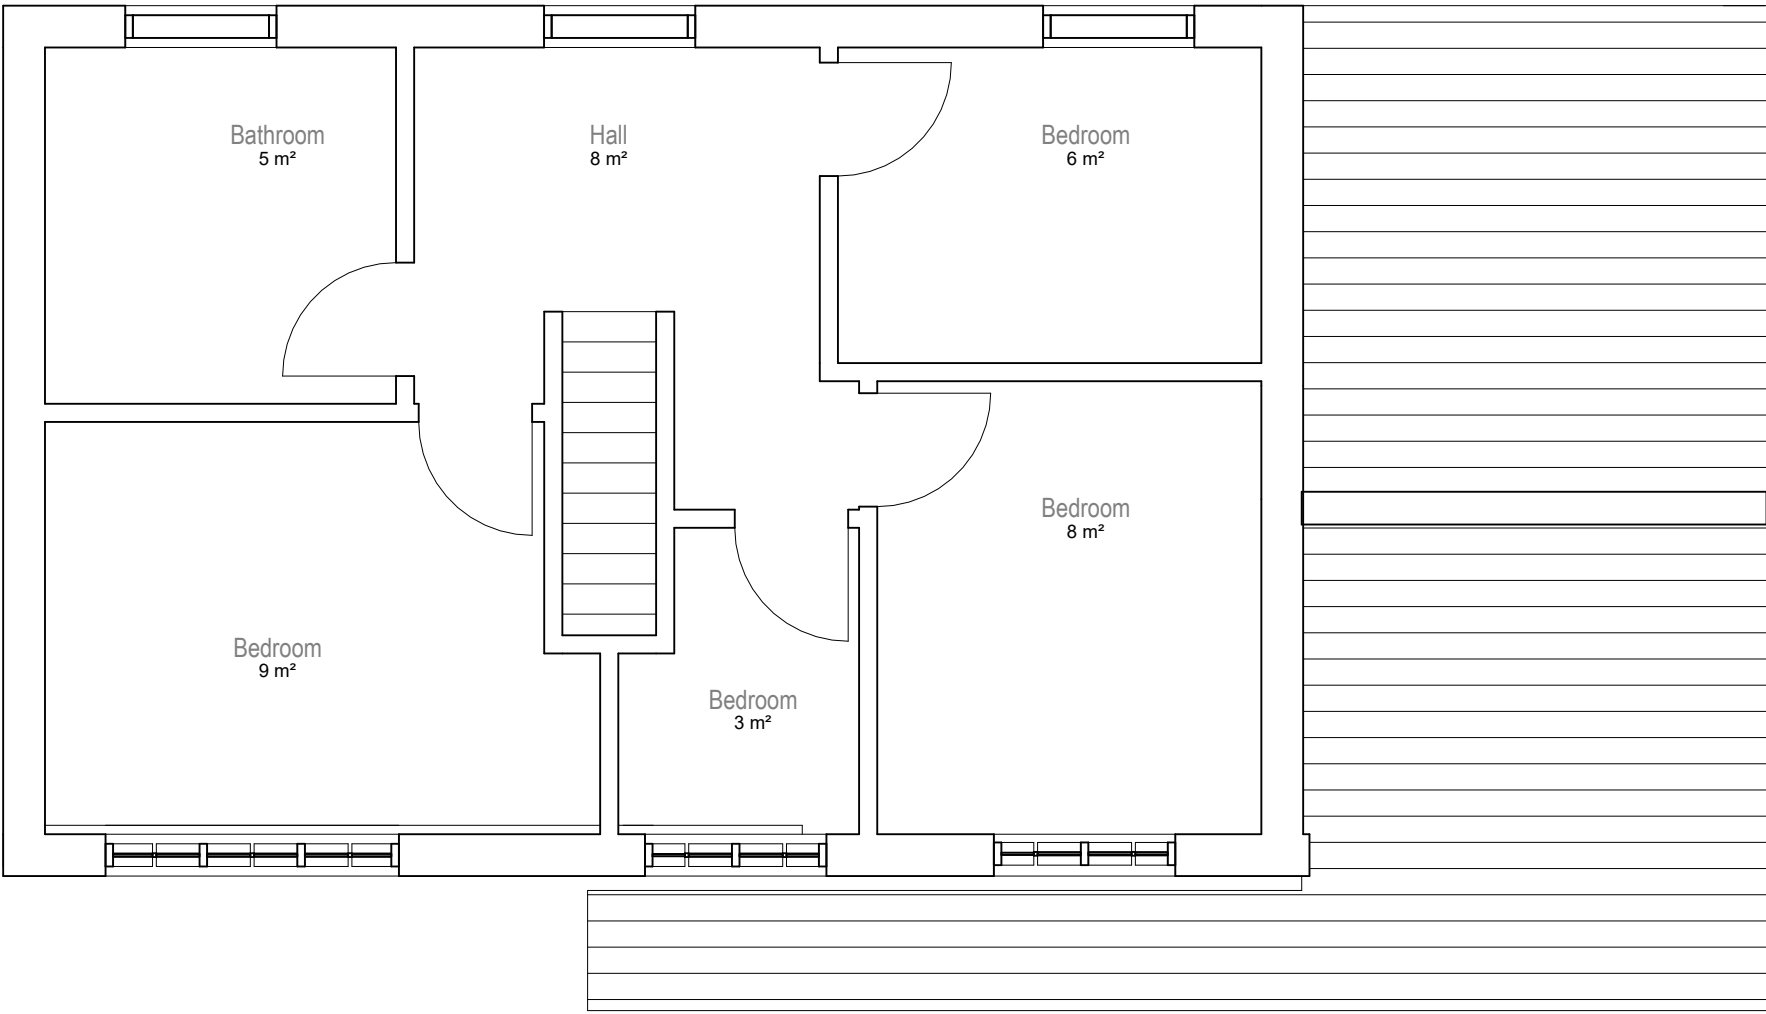


Proposed roof, tiles to match existing.
Proposed 3no. Velux rooflights

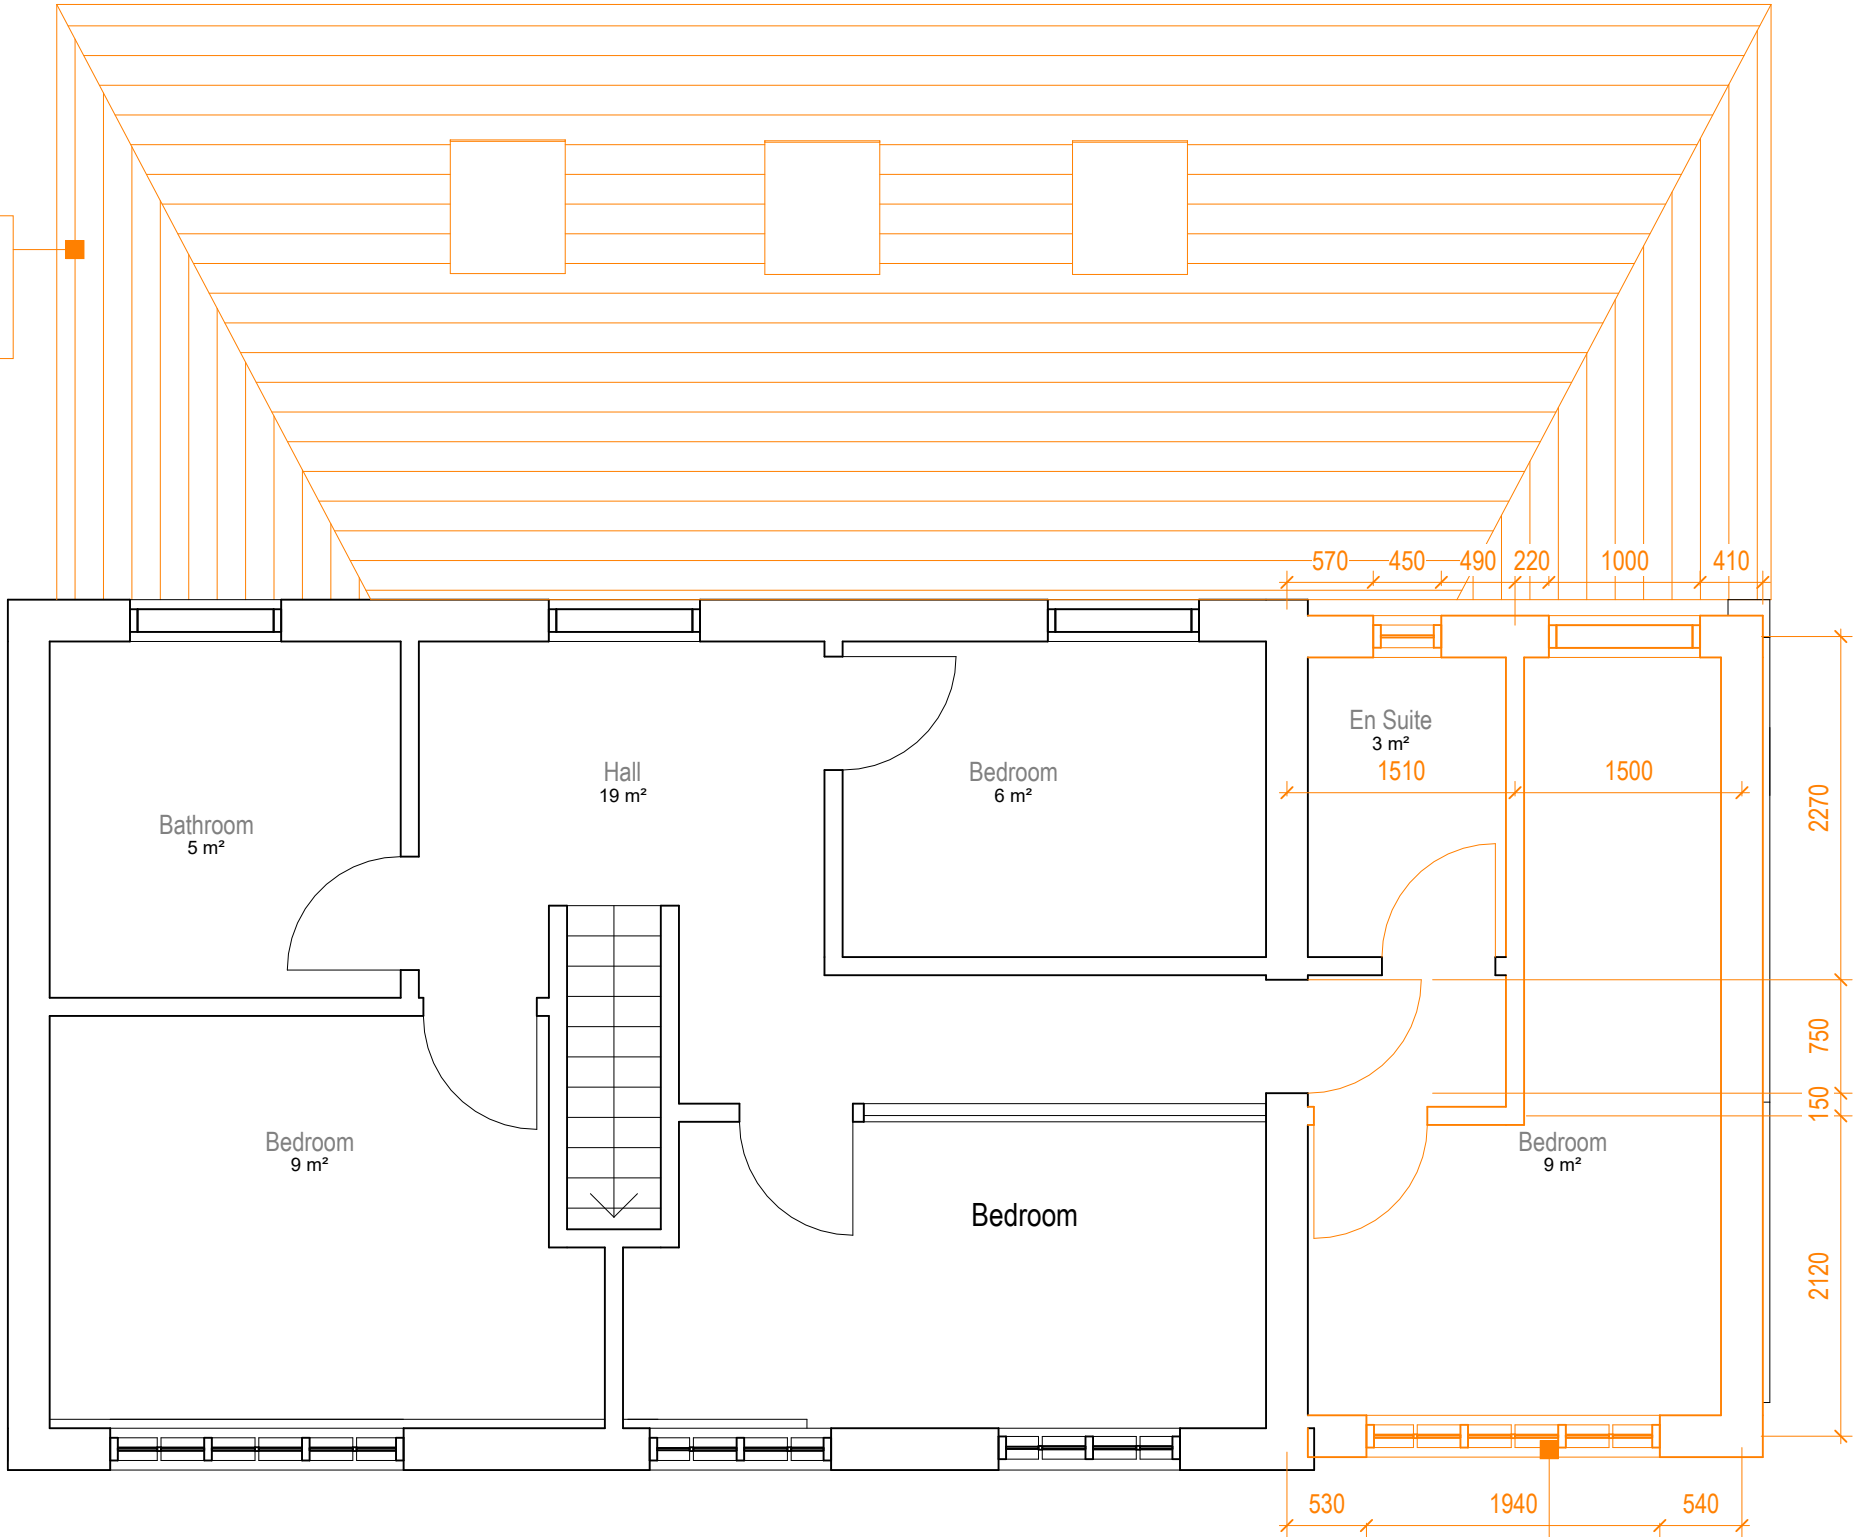


Proposed extension, creating new bedroom with ensuite.
Walls and windows to match existing.

1 Level 1 Existing
1 : 50

2 Level 1 Proposed
1 : 50

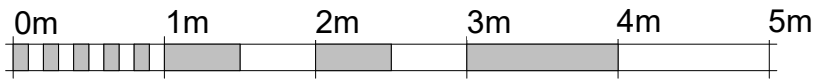

VISUAL SCALE 1:50 @ A2

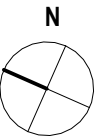

SC

STUDIO
CHARRETTE
12 The Clarendon, 10 Grosvenor Rd, London, W1K 9GT
020 7493 8800 / 020 7493 8801

Client

Mr Brendan Parker

Project Title

12 RAYLEES, RAMSBOTTOM, BURY, BL6 9HW

Drawing Title

Existing and Proposed First Floor A2

Drawing No.

PS

Rev

Date

Created By

Edmund M

Check By

Edmund M

Rev

1 : 50

1

2

This drawing and the copyright design rights and all other intellectual property rights in it belong to Studio Charrette. No part of it may be reproduced, stored in a retrieval system, or transmitted in any form or by any means, electronic, mechanical, photocopying, recording, or by any information storage or retrieval system, without prior written permission from Studio Charrette.