



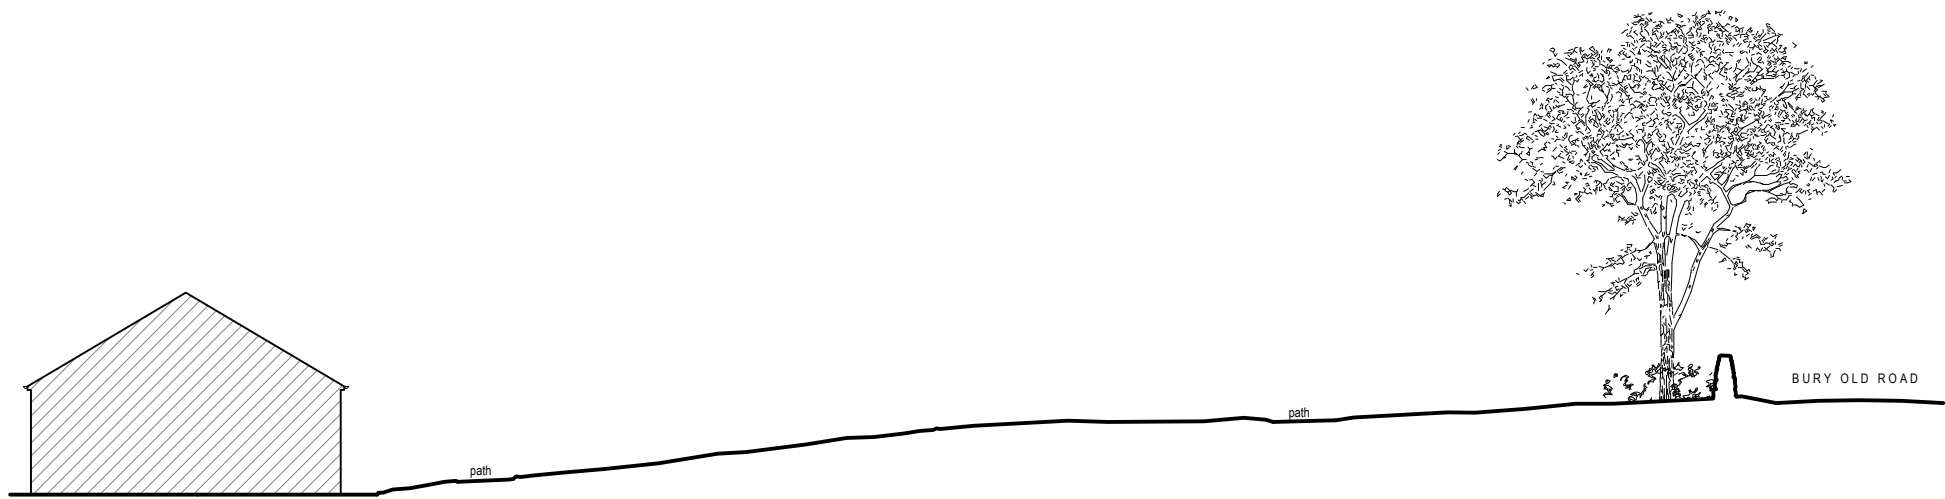

EXISTING SECTION 'A-A'
Scale 1:200

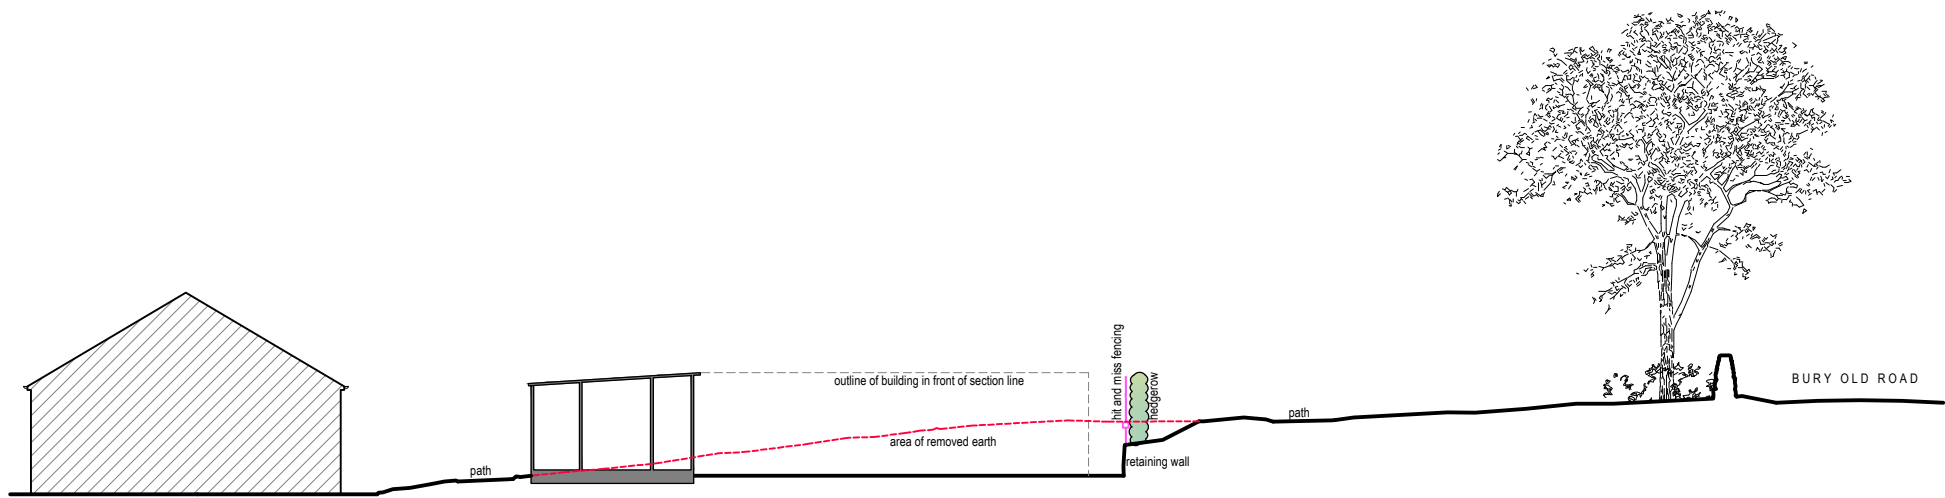

PROPOSED SECTION 'A-A'
Scale 1:200



Rev.	Notes.	Date.	By.
-	-	-	-

This drawing is the property of WhiteleyEaves Ltd, and the copyright is reserved. Therefore this drawing is not to be copied or disclosed by any unauthorised persons without the prior consent of WhiteleyEaves Ltd

WHITELEYEAVES LTD

PROPERTY & CONSTRUCTION CONSULTANTS

Hollinwood Business Centre, Albert Street, Oldham, OL8 3QL

T 0161 393 8417

E info@whiteleyeaves.co.uk

W www.whiteleyeaves.co.uk

CLIENT

BLEAKHOLT ANIMAL SANCTUARY

JOB NUMBER

932

DATE

15.12.2025

DRAWING NAME

EXISTING AND PROPOSED SITE SECTIONS

SCALE DRAWN:

1:200

PAGE SIZE

A3

REVISION

-

DRAWING NUMBER

06

ADDRESS

BURY OLD RD,
EDENFIELD,
RAMSBOTTOM, BURY
BLO ORX

NOTES

.....

DRAWN BY:

TH

CHECKED BY:

.....