



THIS DRAWING IS PROTECTED BY COPYRIGHT AND MUST NOT BE COPIED OR REPRODUCED WITHOUT THE WRITTEN CONSENT OF HAWTHORN ESTATES LIMITED. NO DIMENSIONS ARE TO BE SCALED FROM THIS DRAWING. ALL DIMENSIONS AND SIZES TO BE CHECKED ON SITE. NORTH POINTS SHOWN ARE INDICATIVE.

SITE SPECIFIC HAZARDS

IN ACCORDANCE WITH THE REQUIREMENTS OF THE CONSTRUCTION (DESIGN AND MANAGEMENT) REGULATIONS 2015, THE FOLLOWING SIGNIFICANT RESIDUAL HAZARDS HAVE NOT BEEN DESIGNED OUT OF THIS PROJECT AND MUST BE TAKEN INTO CONSIDERATION BY CONTRACTORS PLANNING TO UNDERTAKE THE WORKS SHOWN ON THIS DRAWING:

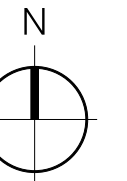

SCALE 1:500

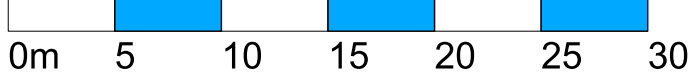

Ordnance Survey (c) Crown Copyright 2018. All rights reserved. Licence number 100022432

3
8000 10000
Drawing 2
EXISTING HEDGE REMOVED TO ALLOW NEW VEHICULAR PASSING PLACE

REV. C 220512 TRACKING ADDED RSL
REV. B 220426 UPDATED TO HIGHWAYS COMMENTS RSL
REV. A 220413 UPDATED TO HIGHWAYS COMMENTS RSL
REV. DATE NOTES INT.

CLIENT / PROJECT
J. BUCKLEY PROPERTIES
HOLLYMOUNT FARM
GREENMOUNT

DRAWING TITLE
PROPOSED ACCESS PLAN

STATUS
PLANNING

DATE APR 22 DRAWN RSL SCALE @ A1
1:500

PROJECT NUMBER PLAN / BUILD TYPE NUMBER REVISION LETTER

DRAWING NO.

107 PLN L 03 C

Site Location Plans L S GA Plans P Drawings E
Sections S Details D Profs: Colour C

HAWTHORN DESIGN PARTNERSHIP

HAWTHORN ESTATES LTD
LUMB, ROSSENDALE, BB4 9ND

T. 08453 900 444

E. design@hawthorn-estates.co.uk
www.hawthorn-estates.co.uk

