


DO NOT SCALE THIS DRAWING ALL DIMENSIONS CHECKED BEFORE WORK COMMENCES

PROPOSED SITE PLAN

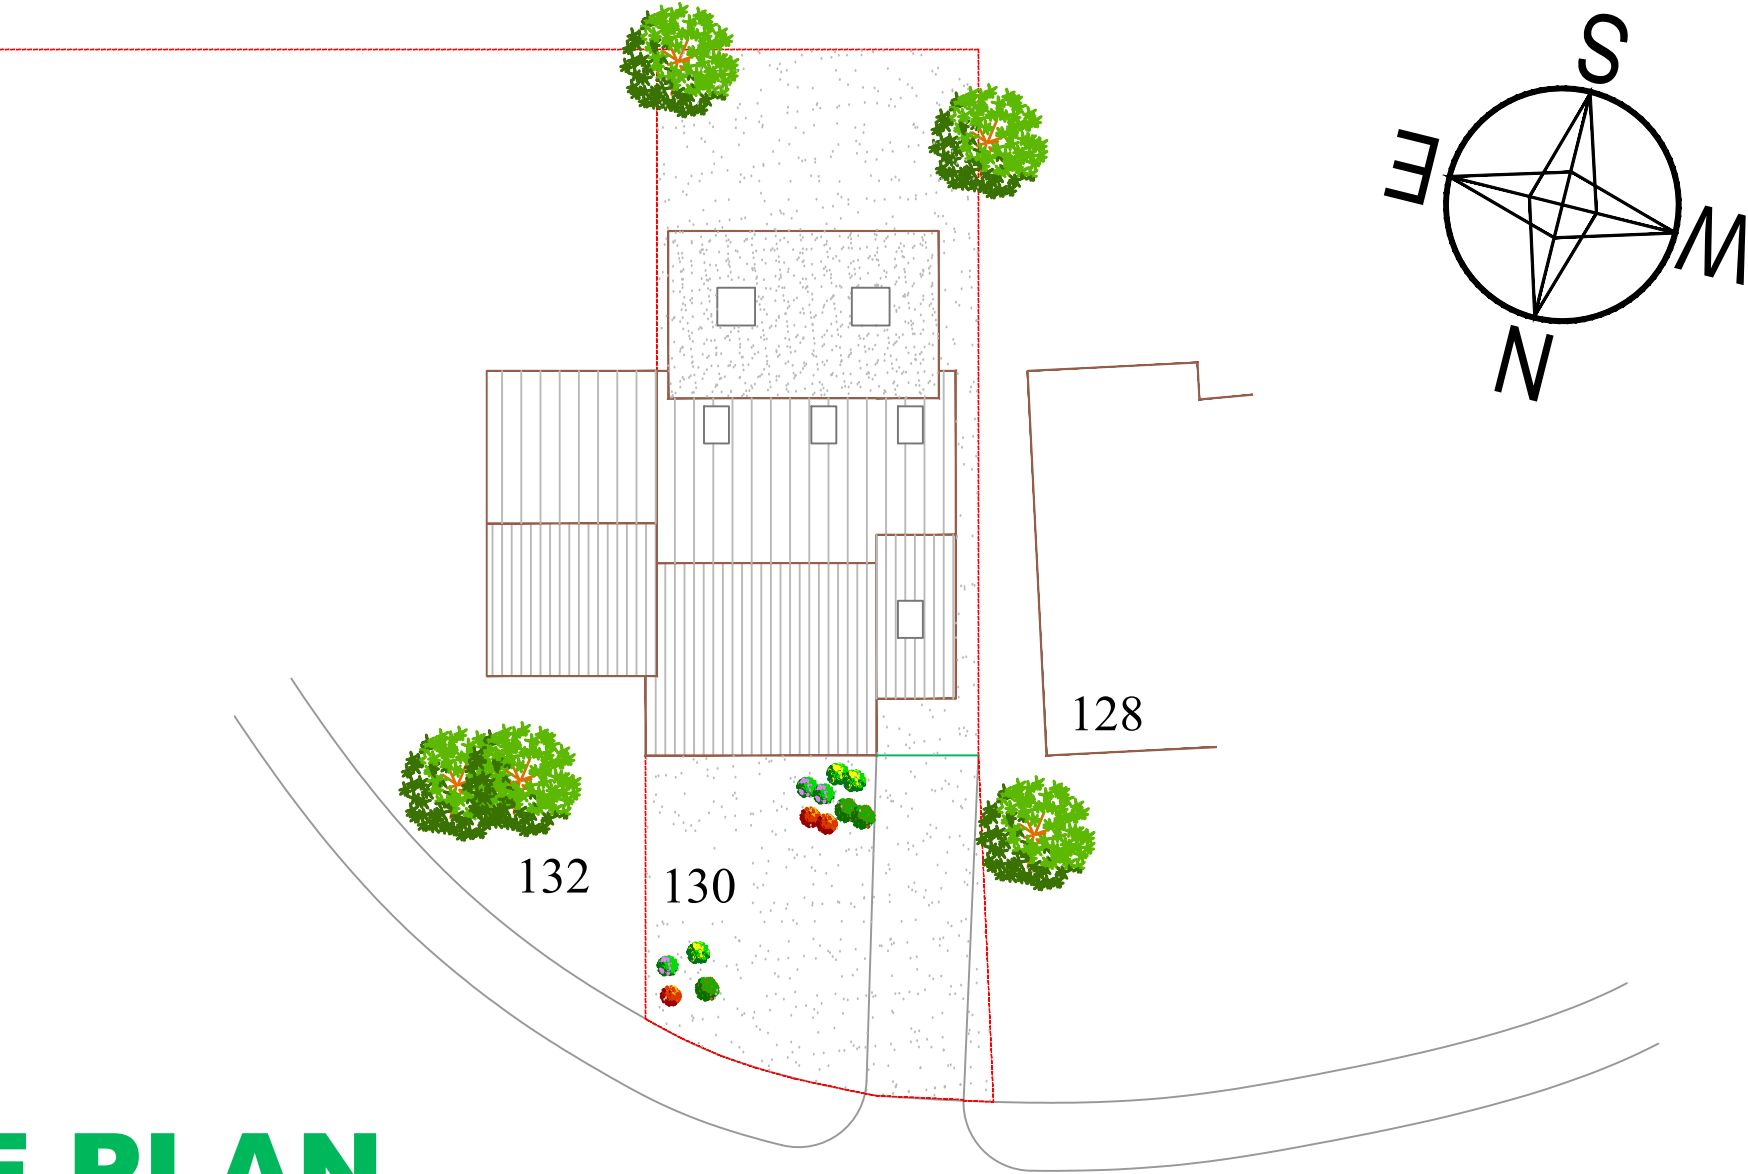

PRESTWICH HILLS

SEAL DESIGN
INTERIOR AND ARCHITECTURAL DESIGNERS

CLIENT
130 PRESTWICH HILLS
PRESTWICH
M25 9PY

PROJECT
**PROPOSED SIDE and REAR
EXTENSION**

scale
1:200@A3
date
JANUARY 2022

DRAWING REF
1051/23/503

REVISION