

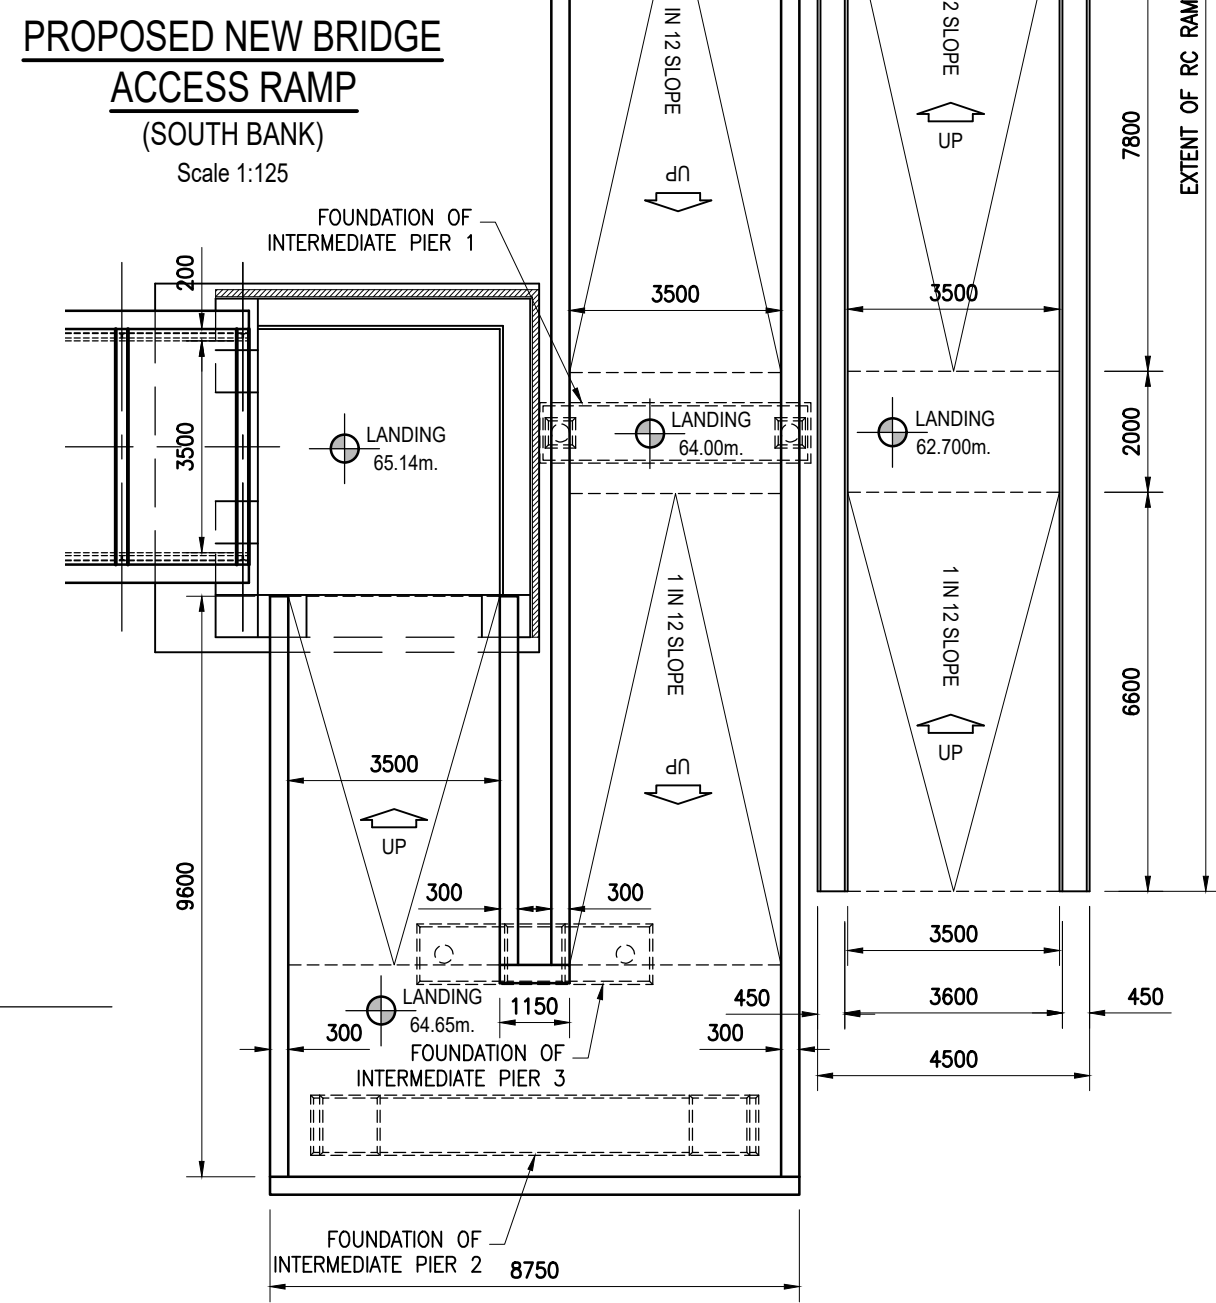


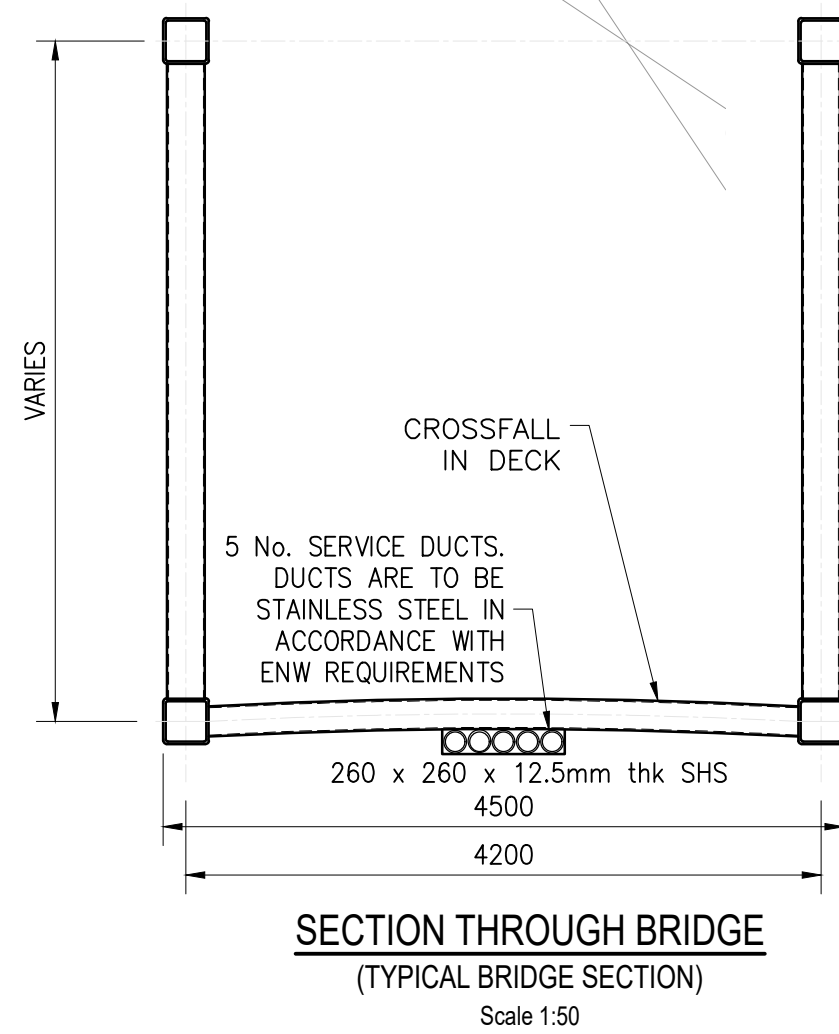

C1	TW	JW	DRF	MAR '25	PLANNING AMENDMENT
C1	TW	JW	DRF	JAN '25	CONSTRUCTION ISSUE
C3	TW	JW	DRF	SEP '22	EXTRA SERVICE DUCT ADDE
C2	TW	JW	DRF	APR '22	TENDER ISSUE
C1	TW	JW	DRF	APR '22	TENDER ISSUE

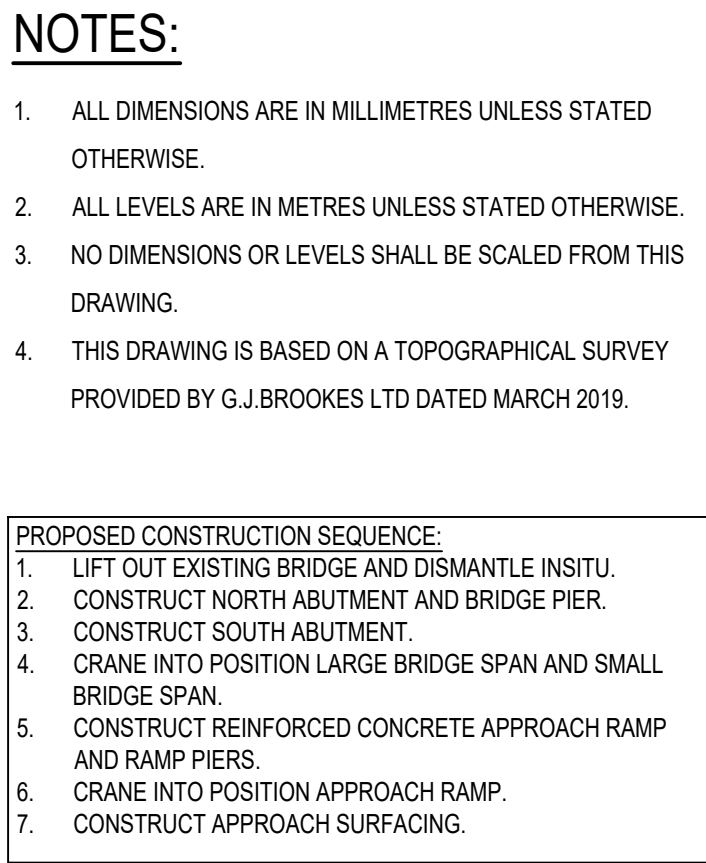

Client

BURY COUNCIL

Project

MILLTOWN STREET
FOOTBRIDGE
REPLACEMENT

Title

BRIDGE GENERAL ARRANGEMENT

Scale AS SHOWN	Drawn TW	Date APR '22	Chkd JW	Approved DRF
Drawing No. 660-023-001				Revision P1
Status PLANNING AMENDMENT				Sheet Size A1