


- ORIGINAL INTERNAL WALLS ARE OF A MASONRY CONSTRUCTION AND CAN BE ASSUMED TO BE OF A LOAD BEARING CAPACITY - STATUS, HOWEVER CONTRACTORS ARE TO CHECK ON SITE TO CONFIRM THIS PRIOR TO WORKS COMMENCING ON SITE... ETC
- HAVING CHECKED IT WOULD BE POSSIBLE TO REDUCE THE FLOOR TO FINISH LEVEL FROM 2650 TO 2400 AND STRUCTURE AVAILABLE BULKHEADS ABOVE REMAINING WINDOW OPENINGS ON G. FLOOR ETC

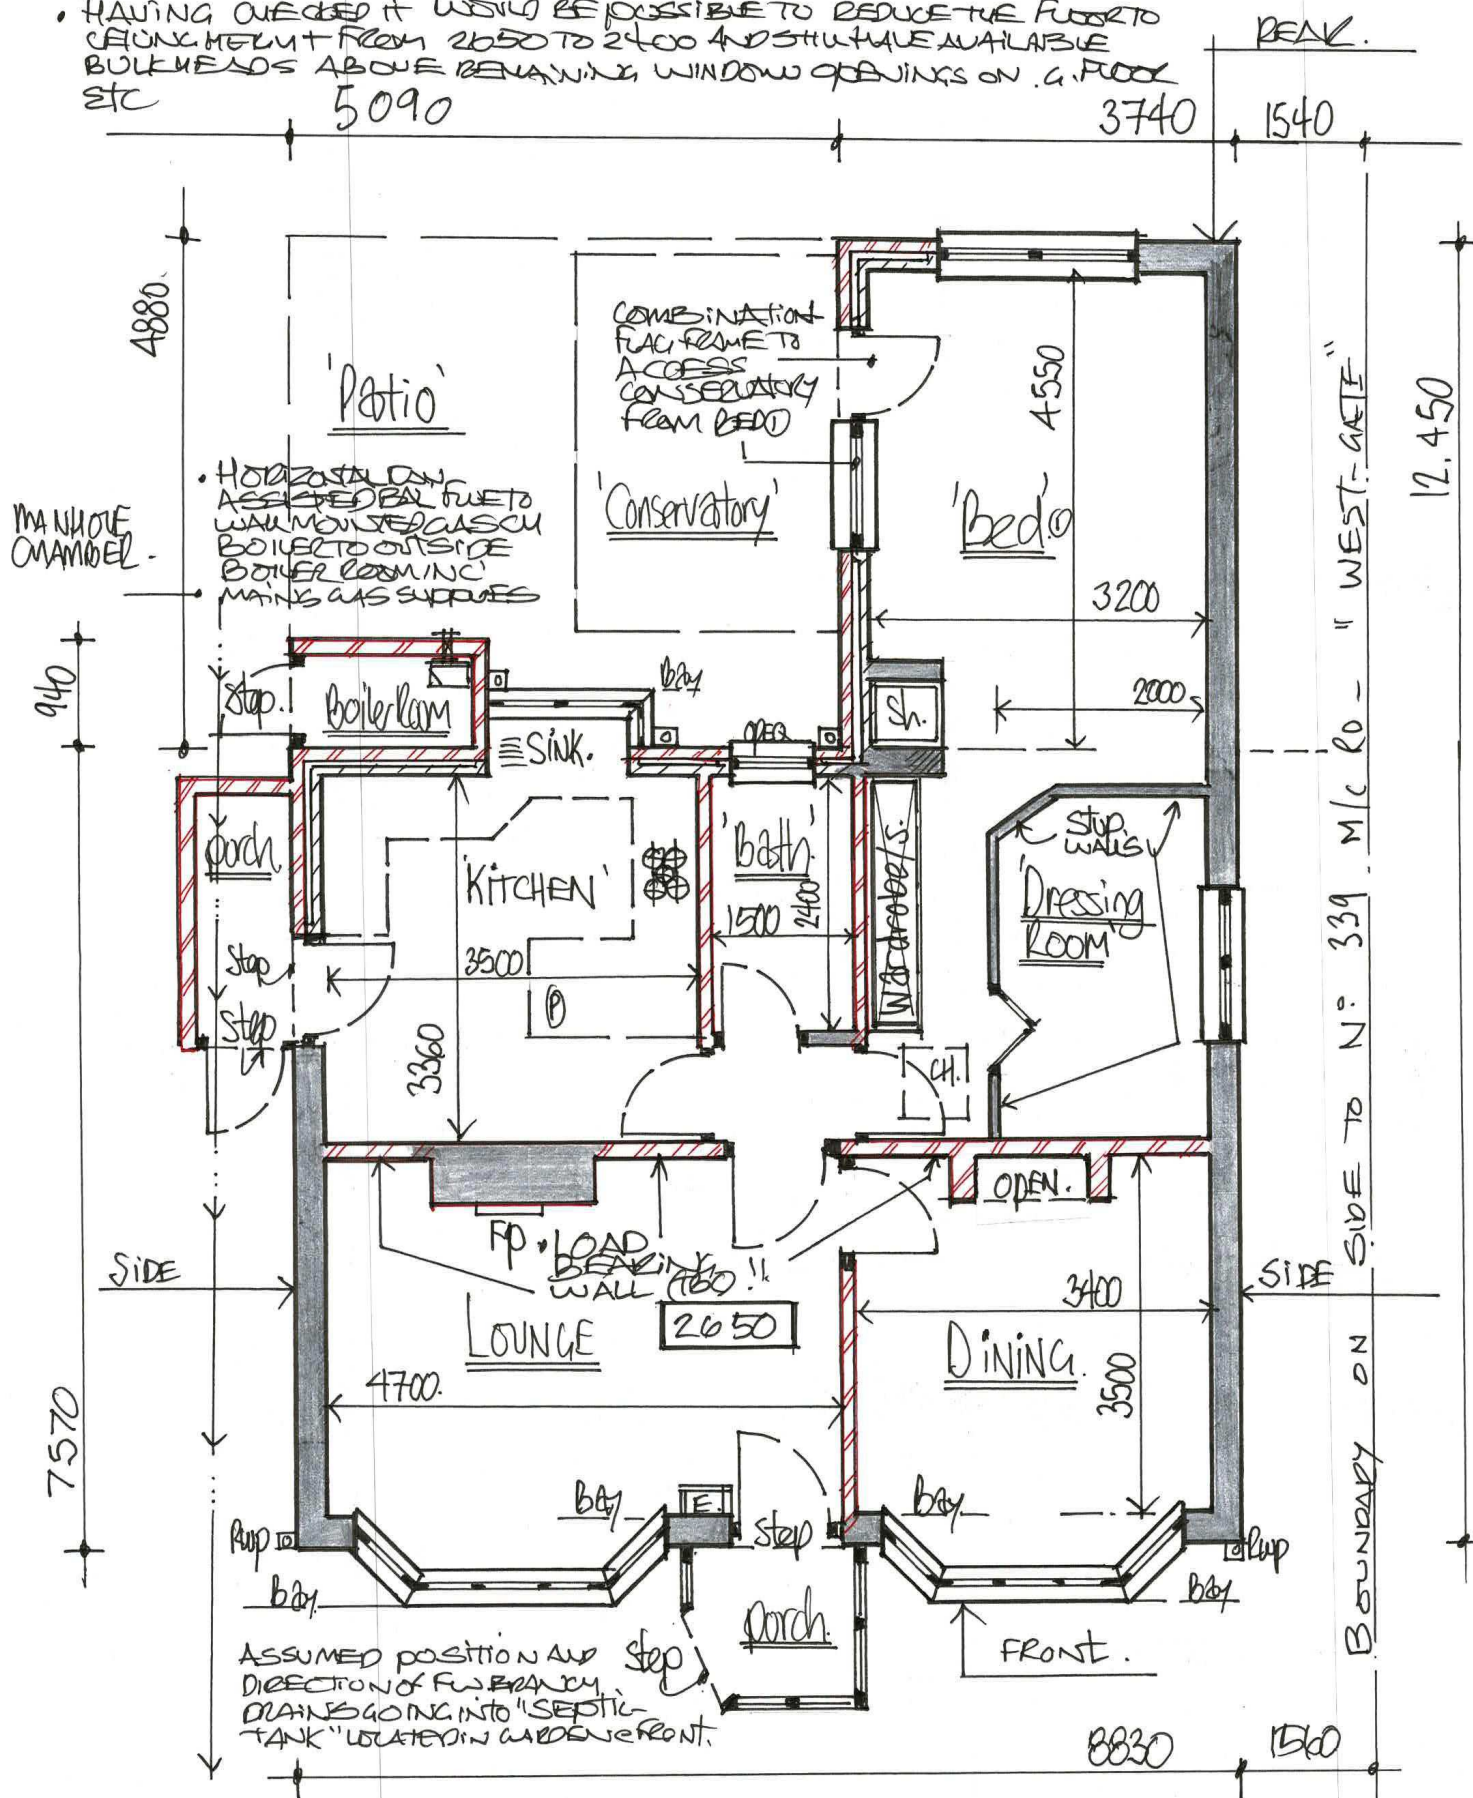

1:50 EXISTING "FLOOR-PLAN" DRG N°

5