




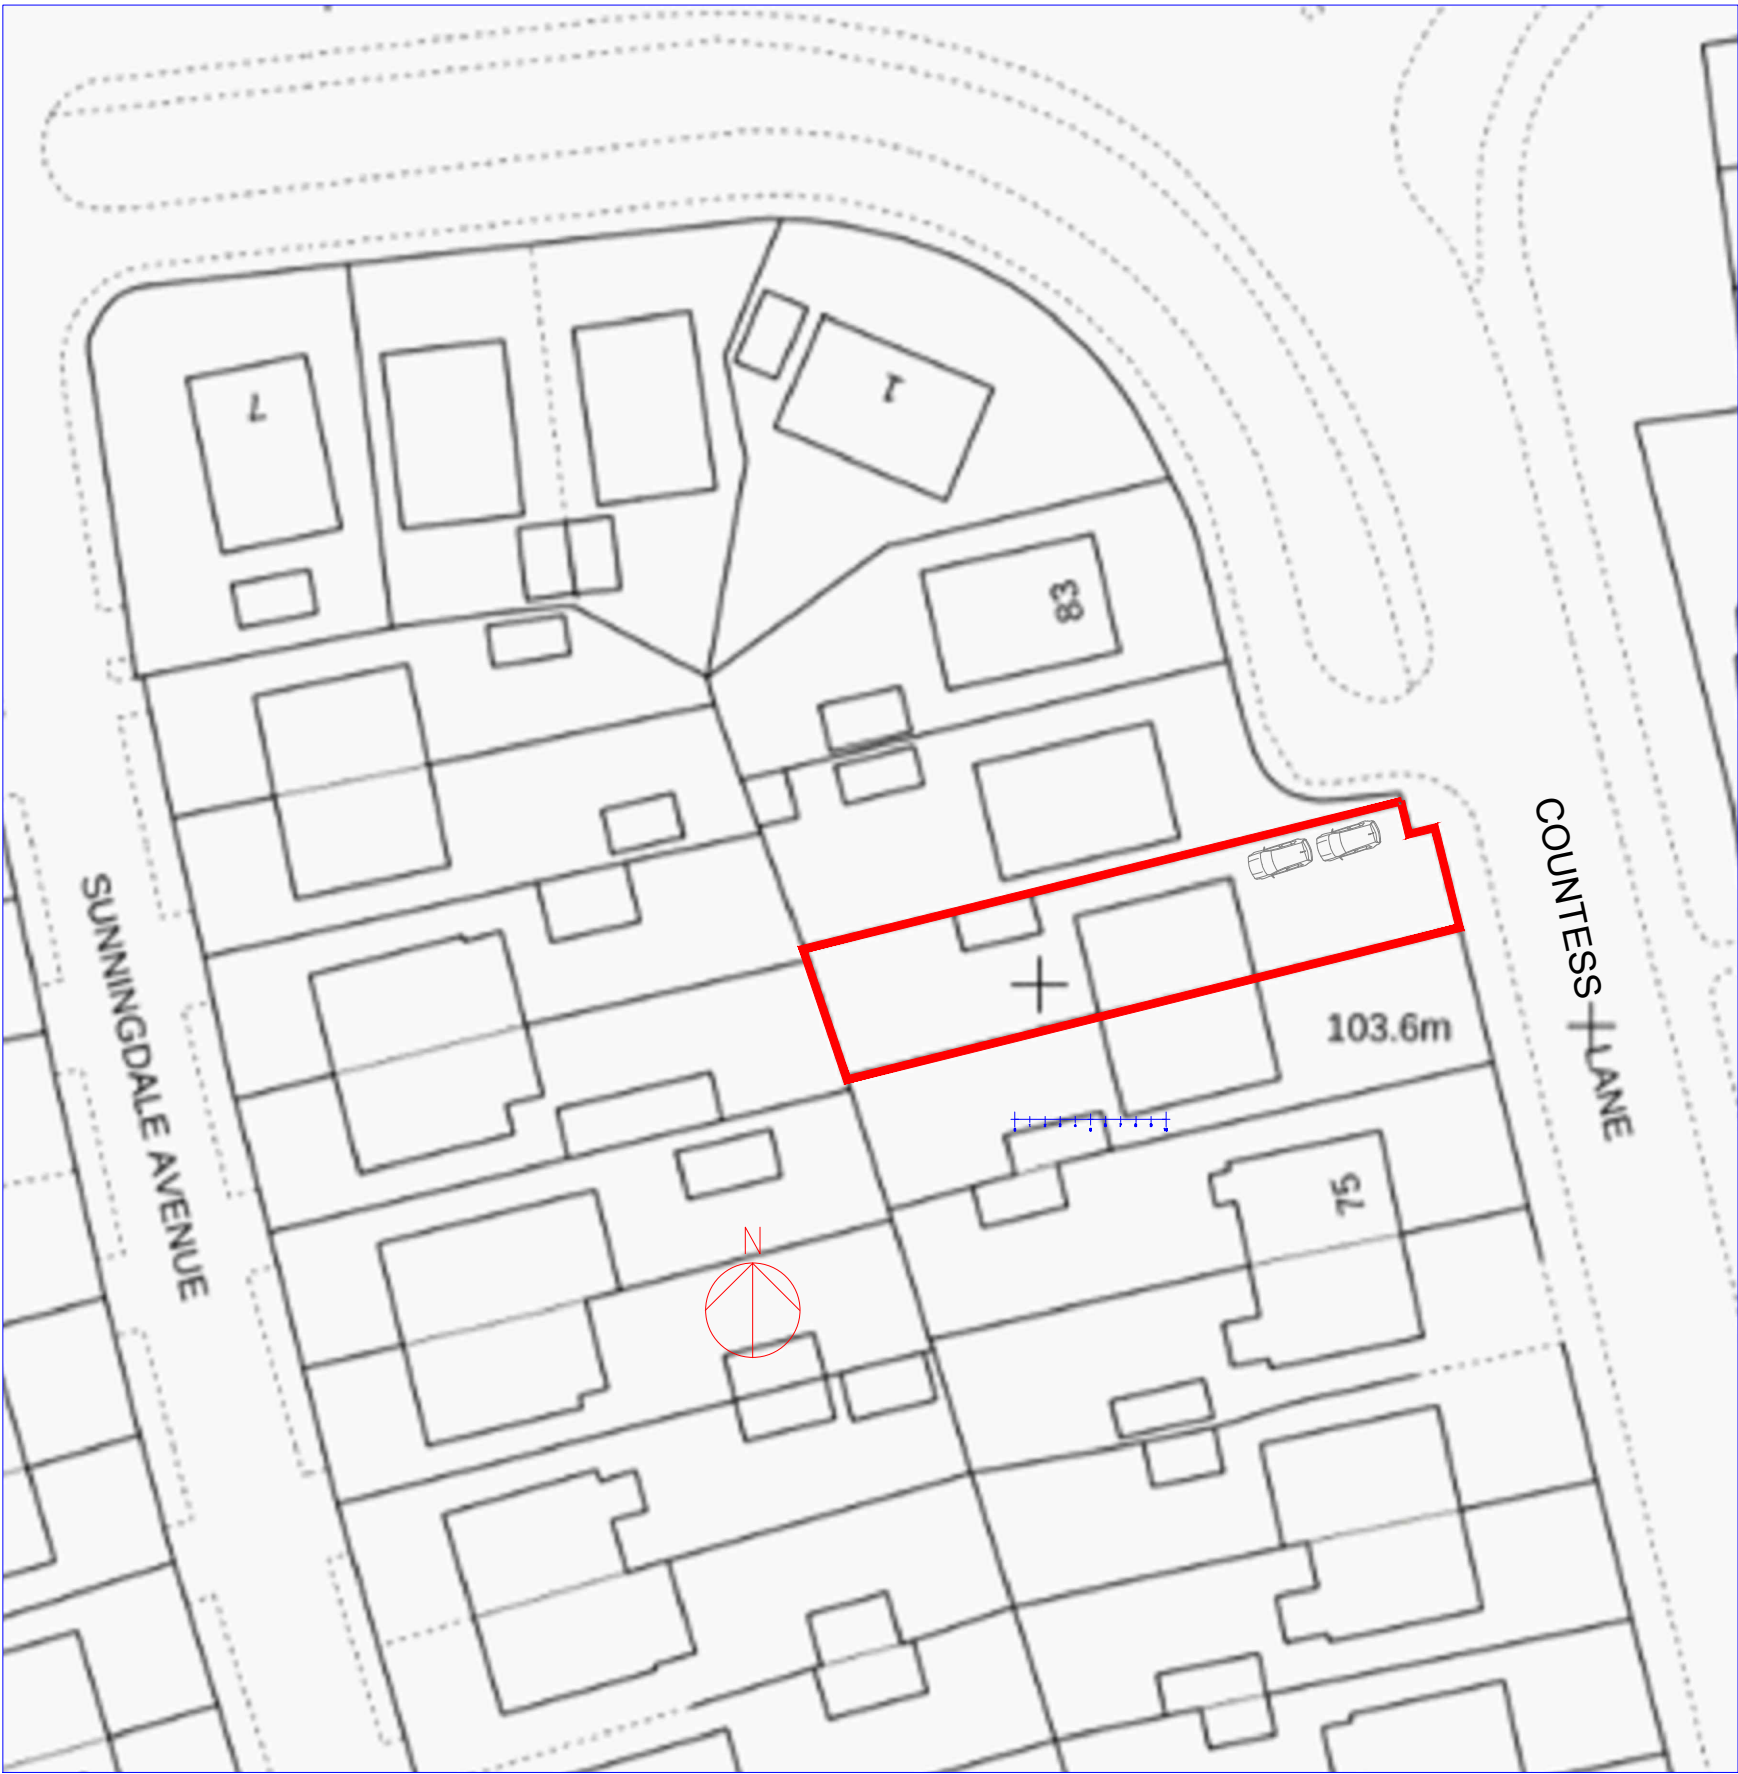


Existing OS Map
Scale 1:500

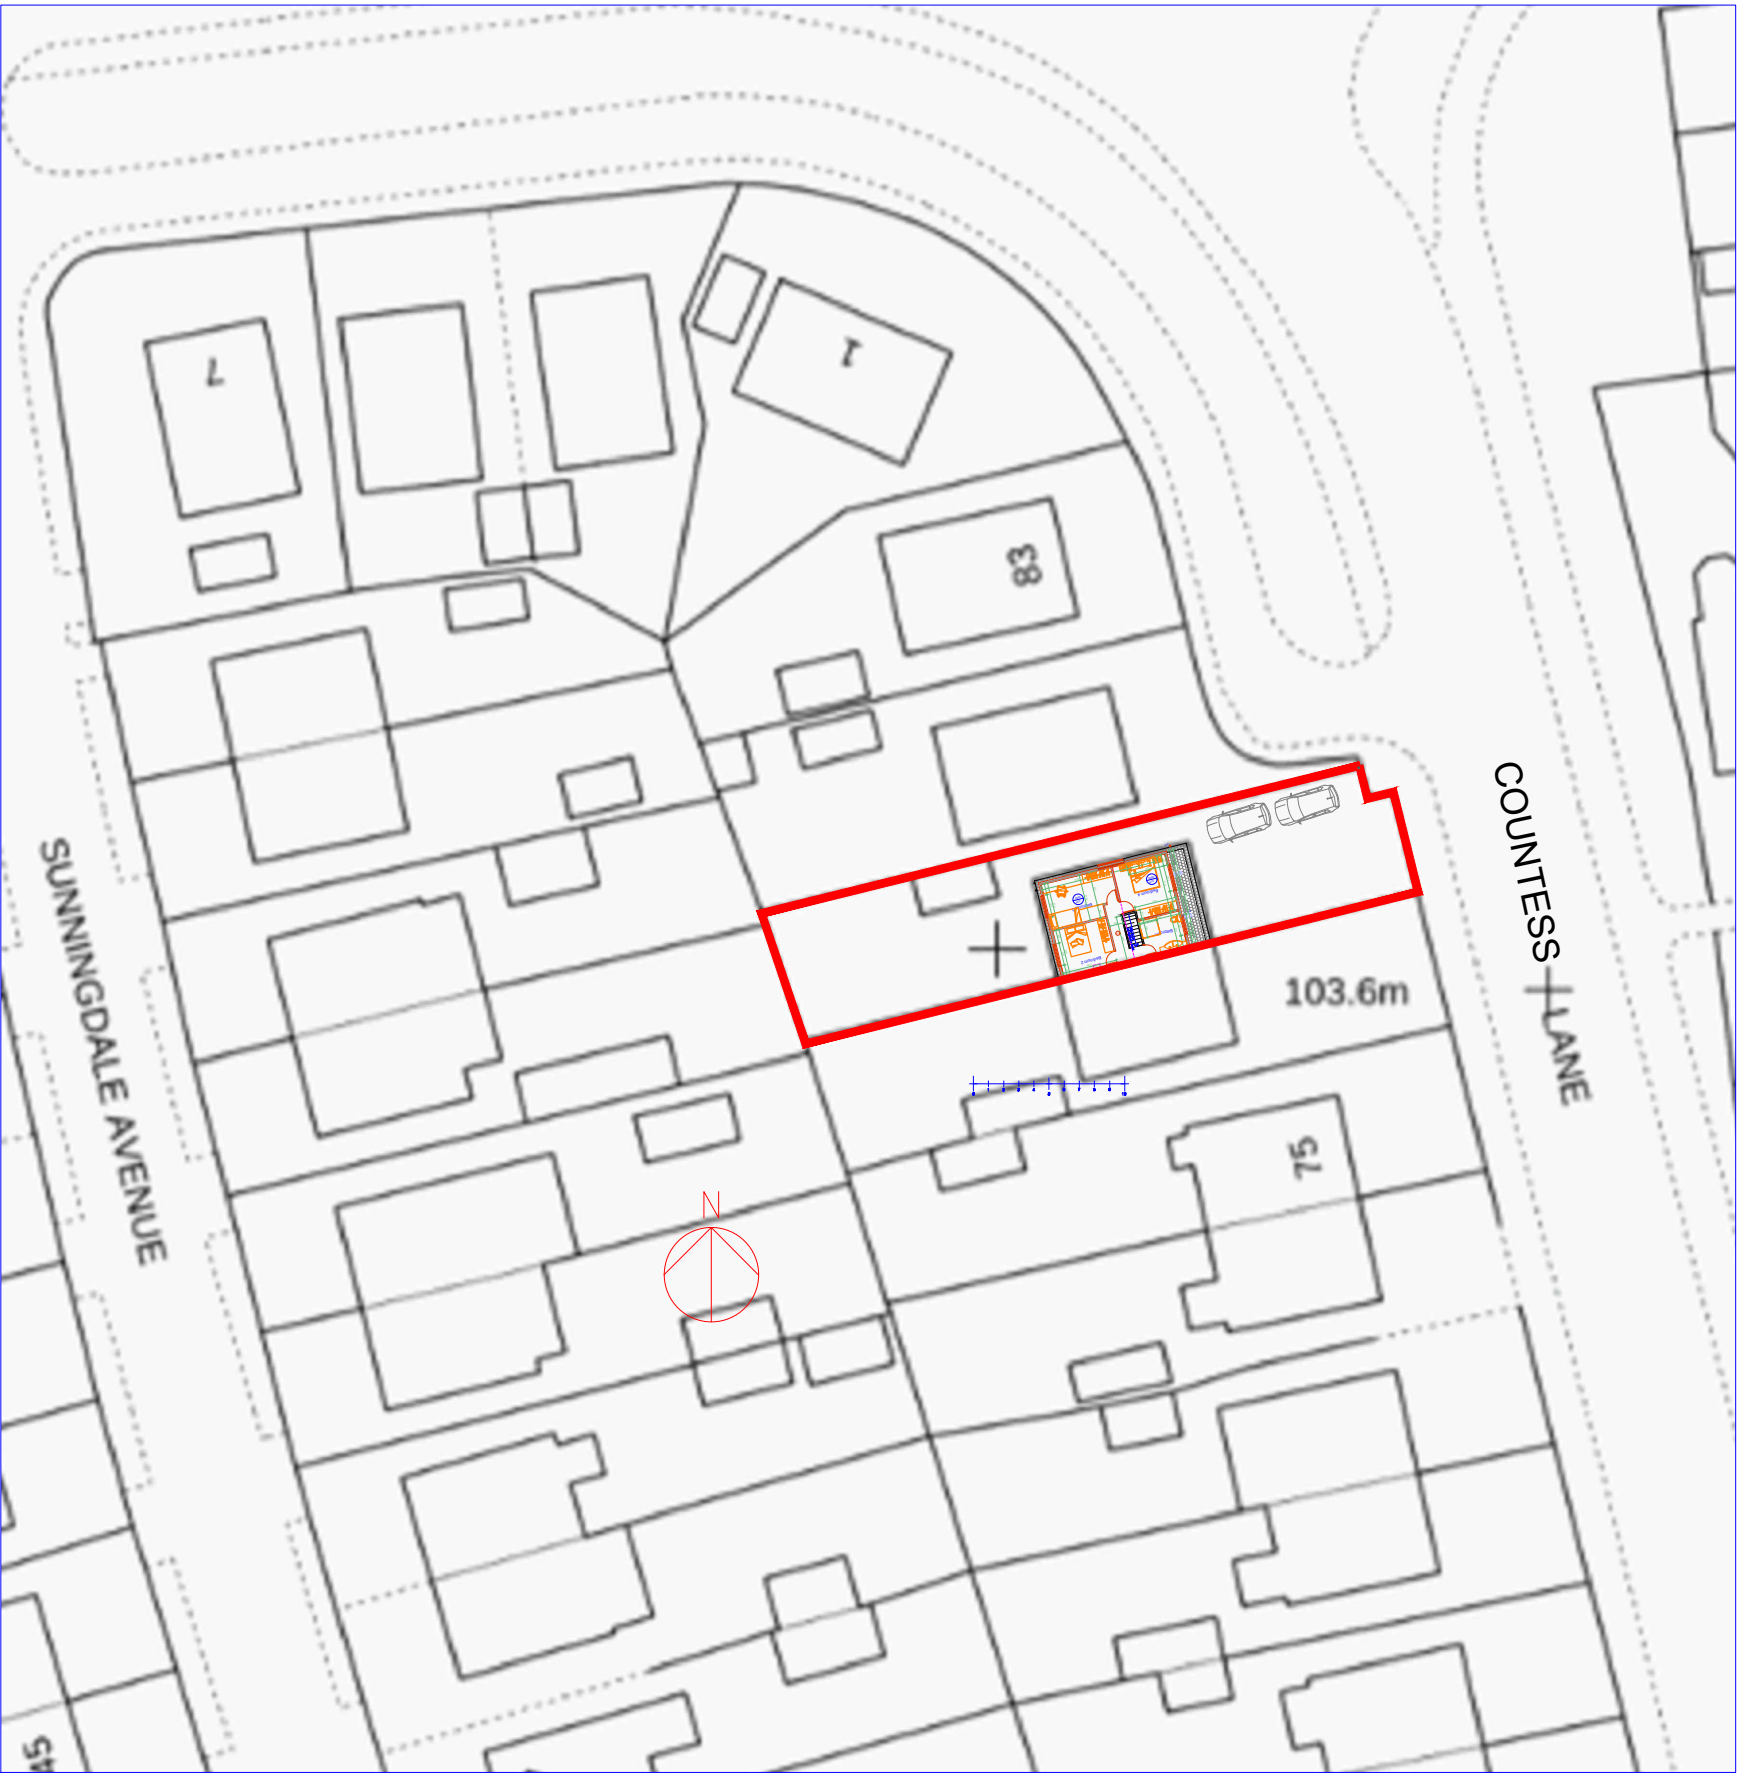

Proposed OS Map
Scale 1:500

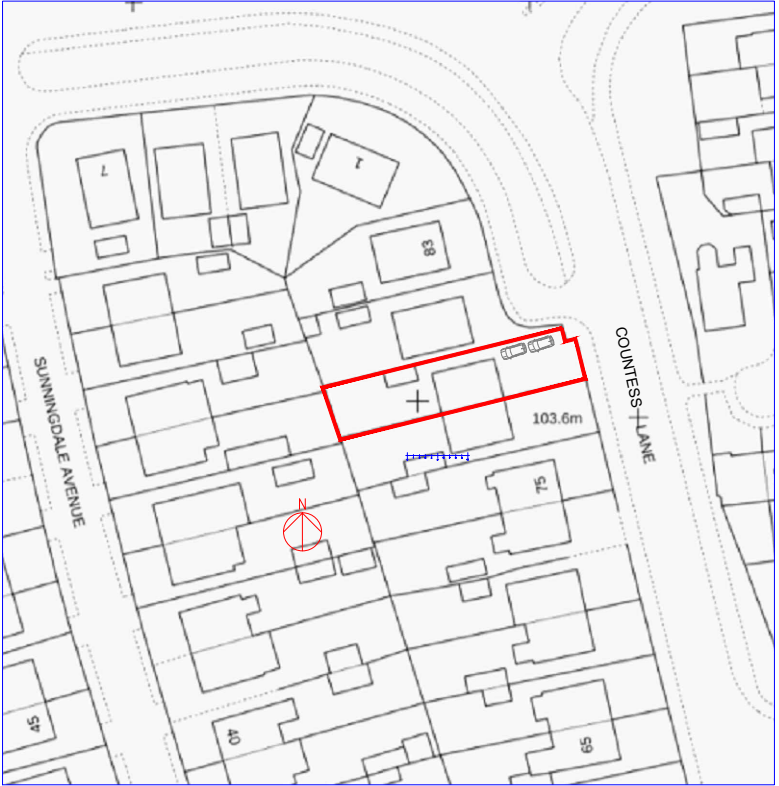

Existing OS Map
Scale 1:1250

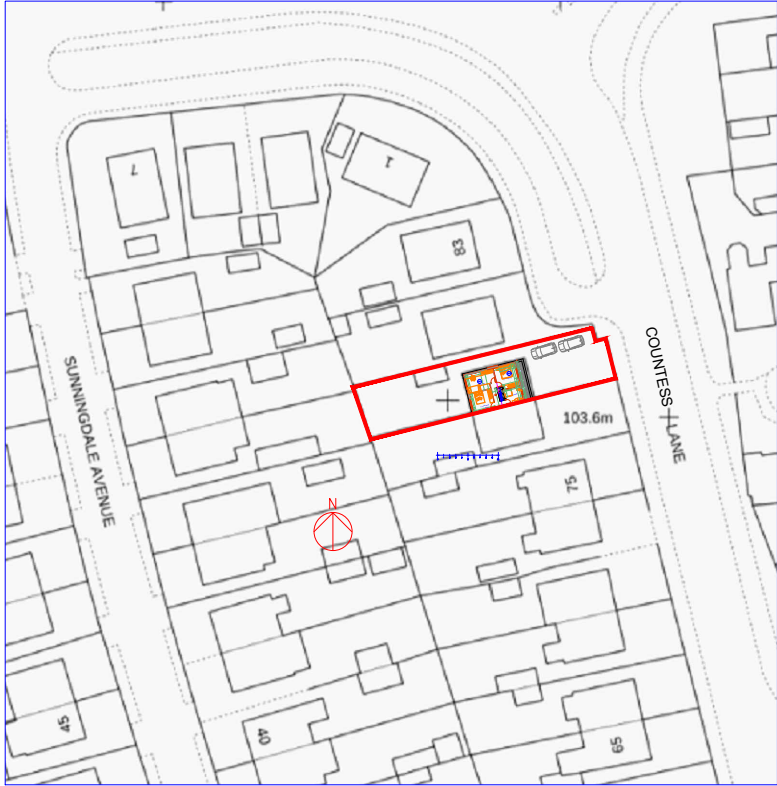

Proposed OS Map
Scale 1:1250

All dimensions are to be checked on site. This drawing shall not be scaled to ascertain dimensions.

Rev	Date	Description
-----	------	-------------

Issued For : INFORMATION PURPOSES ONLY

Client

Mr. Zbigniew Jol

Project
79 Countess Ln, Radcliffe,
Manchester M26 3NH
Proposed Loft Conversion.

Scheme - Drawing Title

OS Map

04	Date	17.06.26
----	------	----------

Drawing No.	Revision	Scale	Various @A2
-------------	----------	-------	-------------



Plans To Build It Ltd
Tel: 0161 728 5730
Mob: 07741175755
www.planstobuildit.com