Wall Opening Elevation

Existing Elevation

New Elevation

Roller Shutter on Bradley Lane Elevation

Existing Elevation

New Elevation

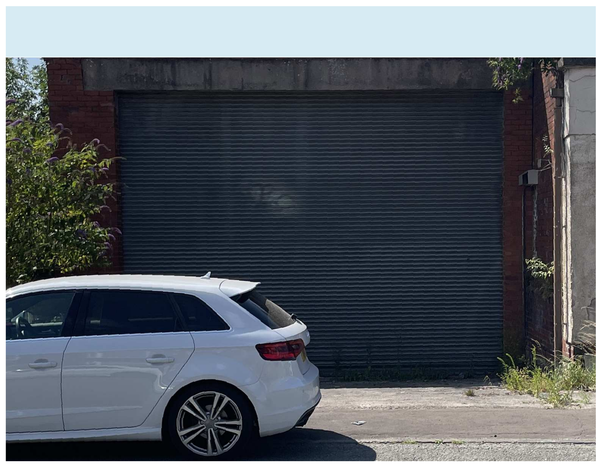

Water falling on to the floor will be collected into a line drainge system at the edge of the existing floor and then be fed into the existing drains which the roof currently drains into

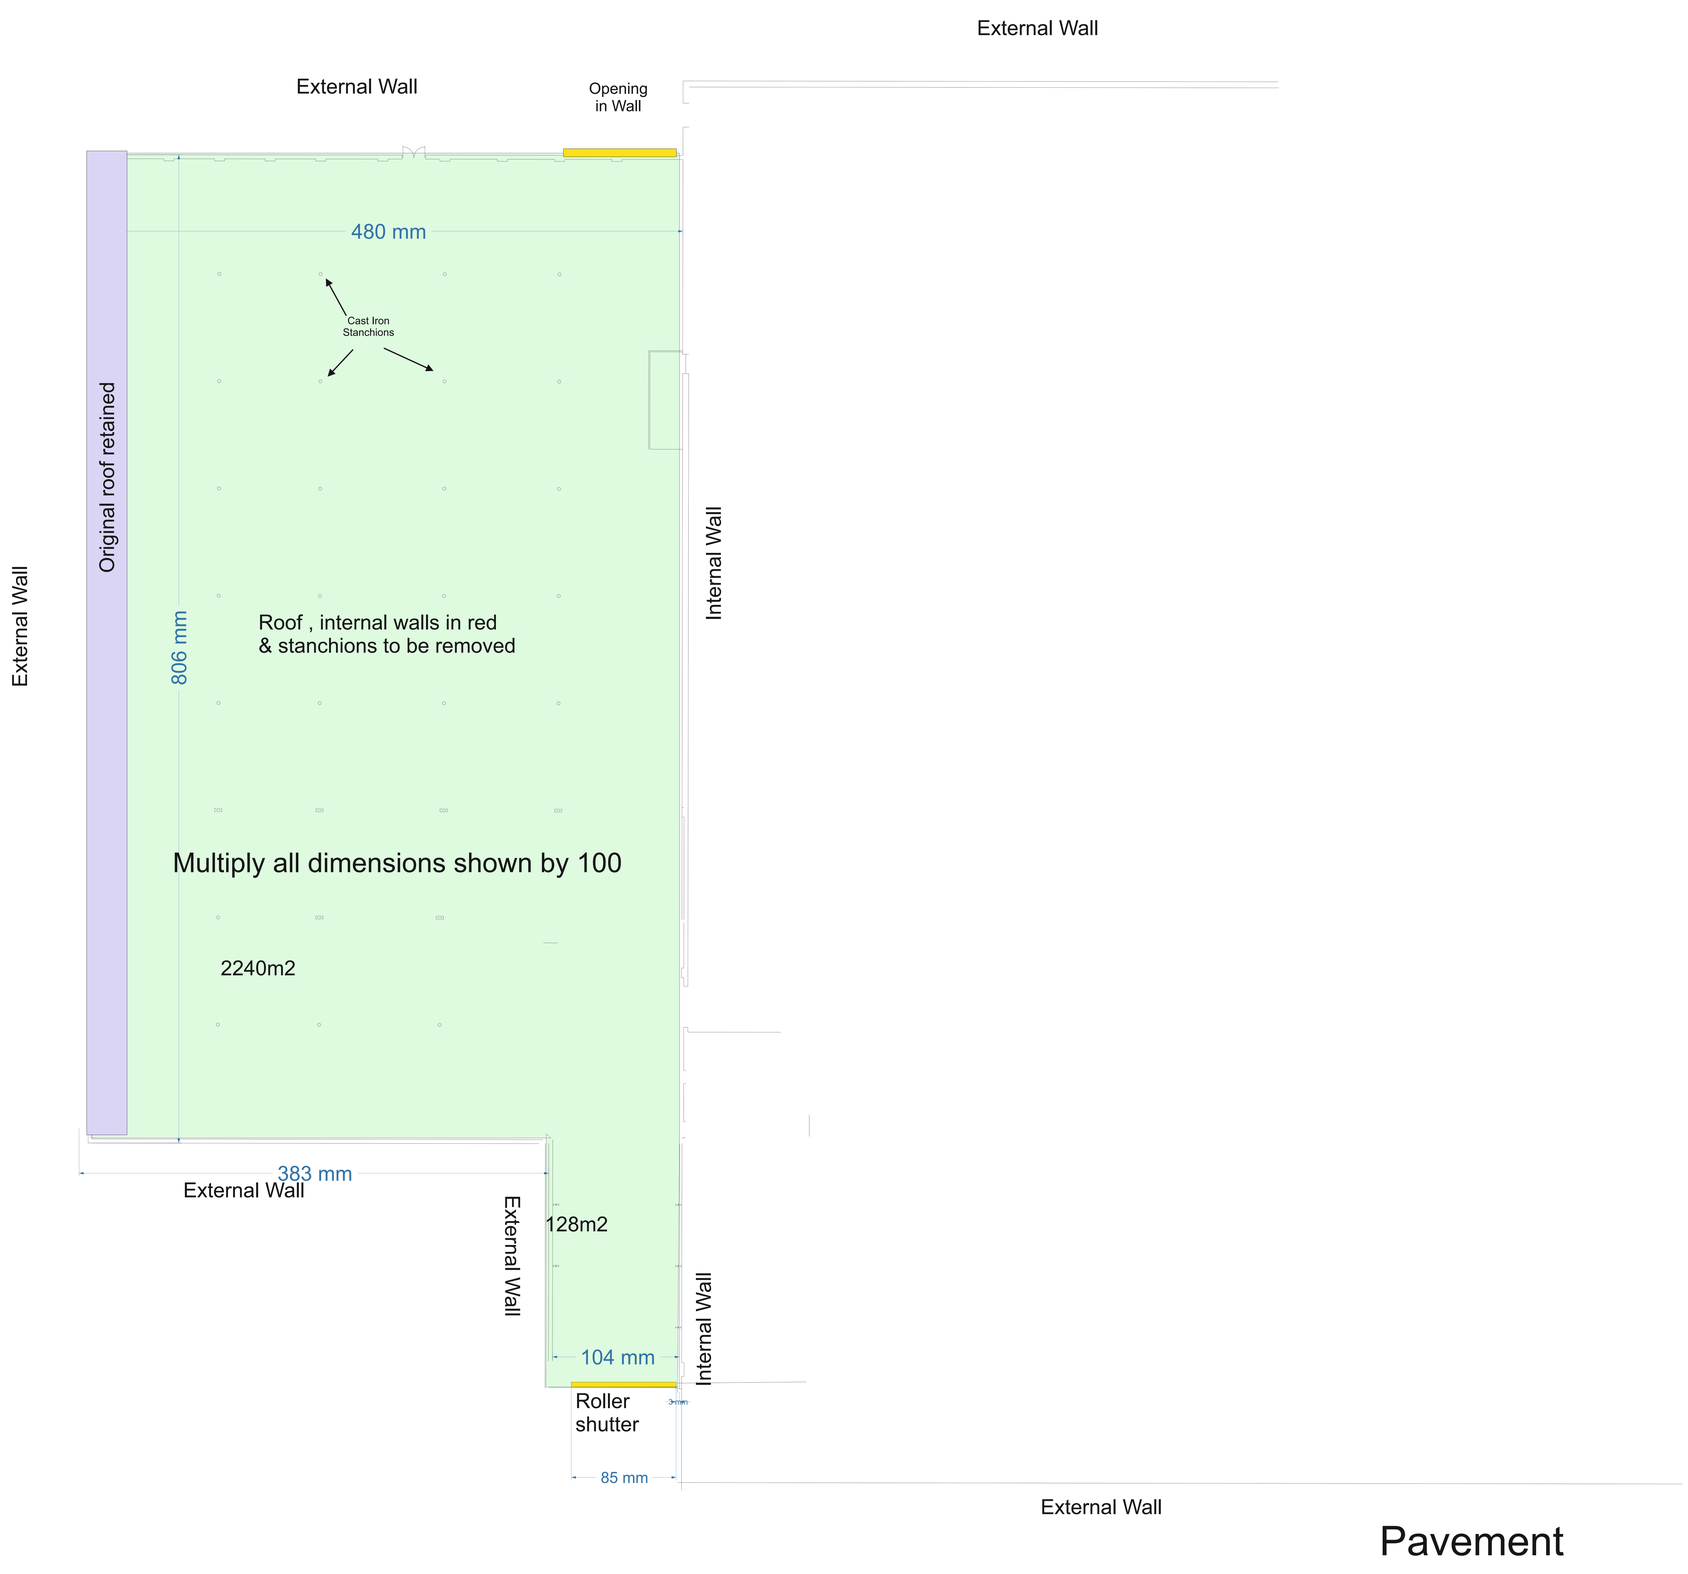

Main road