


SCOPE

1. ALL FASCIA SIGNAGE TO BE REMOVED.
2. ALL MARKETING TO BE REMOVED.




ELEVATION 3
CLIFTON ROAD

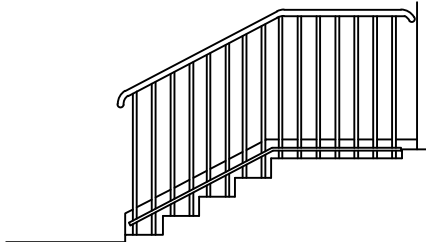

Section Thro Stair 1:50

SCALE

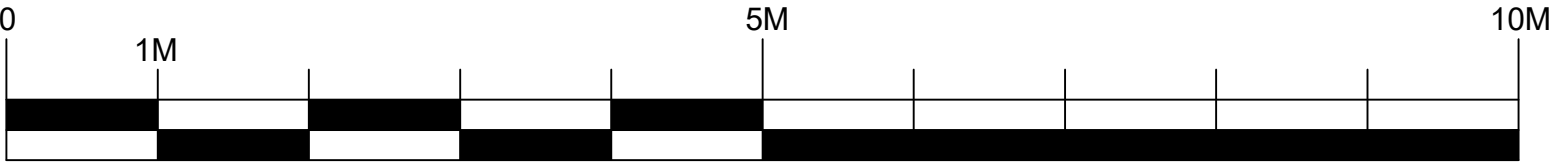

Property Services
This drawing is the copyright and property of NatWest Group plc.
It must not be copied or published without written consent.

Do not scale from this drawing.

rev & description	A - occupancy	B - desking / numbering	C - ancillary furniture	D - structural	E - elect/mech services	F - cad admin	date



address
PRESTWICH
463 BURY NEW ROAD
PRESTWICH, MANCHESTER,
M25 1AB

ref no. sortcode

description
ELEVATION 3
CLIFTON ROAD
DEMOLITION

status

GENERAL ARRANGEMENT

IPMS1	sqm
IPMS2	sqm
IPMS3	sqm
scale 1:50	brand
dwn IL	date 26/06/23
rtb drawing number 3452/G1P/E3	rev.