
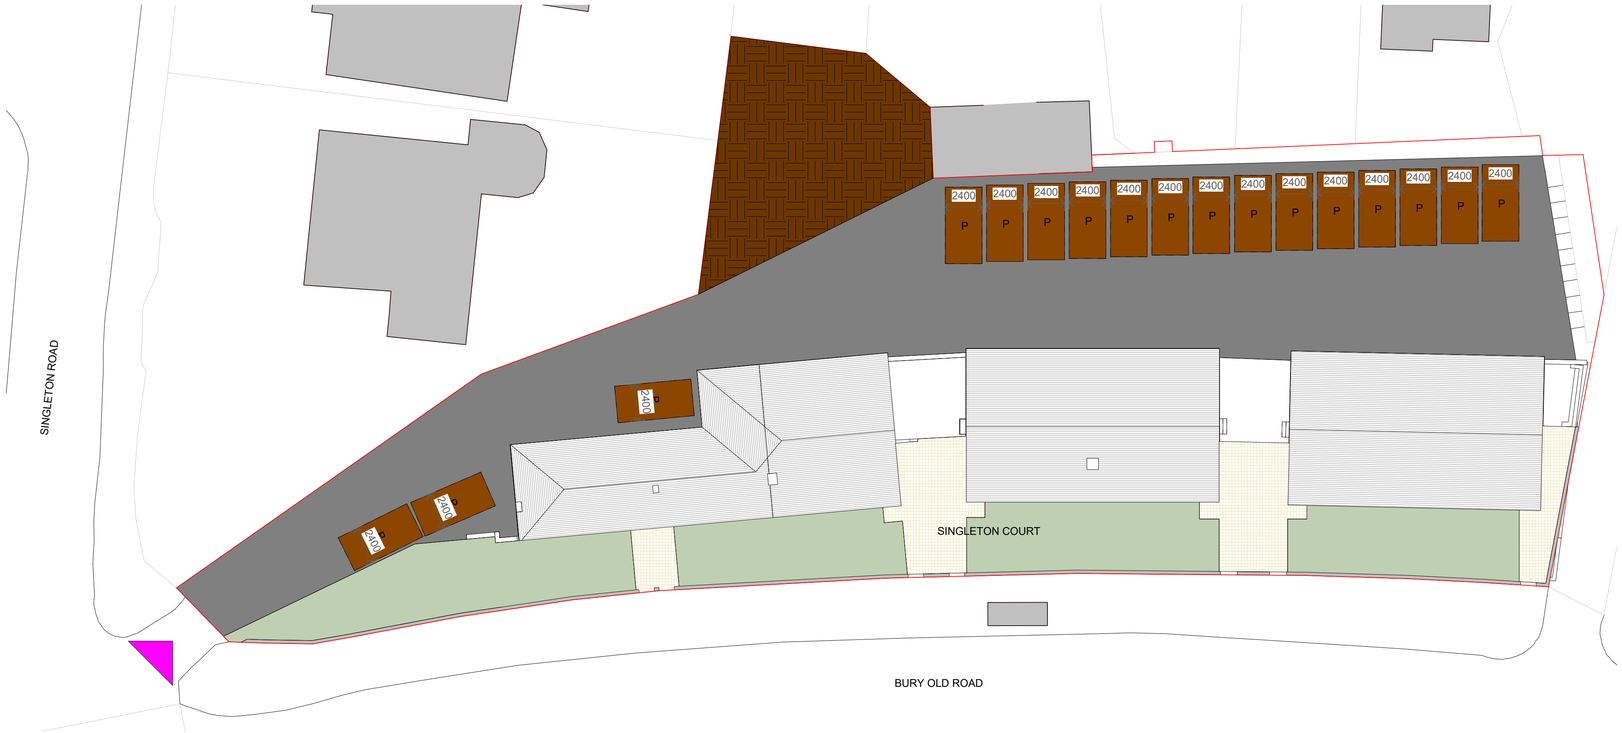


1 Site - Parking Plan - Existing
1 : 200

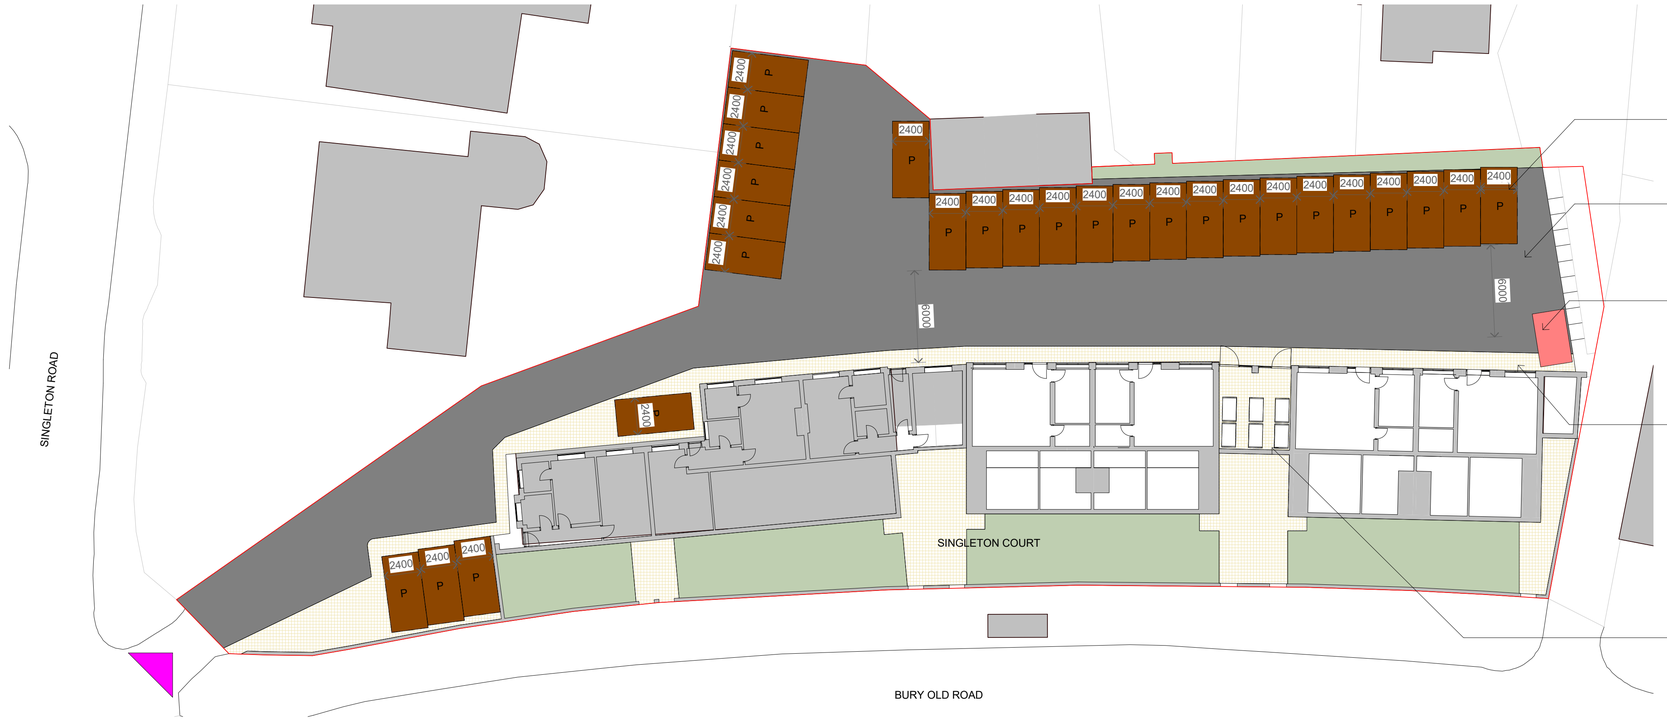

2 Level B1 - Parking Plan
1 : 200

North

5 0 5 10 15 20 25
SCALE 500 m
1:

Site Boundary determined using OS DATA

Key

Site Boundary

Parking Space - 2.4m x 5m

New permeable asphalt

Walkway

Grass

27No Parking Spaces

Site to be cleared of all vegetation and new permeable asphalt laid

Parking bays to be marked out with Car Park Line Marking Paint

10 Bicycle Shelter

1100mm Walkway

Bin Store

No.	Description	Date
4	Detail added	17/02/2022
3	Revised Parking	09/02/2022
2	Revised Path	03/02/2022
1	Gate added to bin store	05/11/2021

PROJECT
Singleton Court, Bury Old Road

TITLE
Parking Plan

CLIENT
Care of EPML

STATUS
PLANNING

DRAWN BY	DATE	SCALE (@ A1)
SG	24/03/2021	As indicated

PROJECT NUMBER	DRAWING NUMBER	REV
GGS20007.2	001C	4

GOLD SKETCH
STUDIOS
www.goldsketch.co.uk info@goldsketch.co.uk 0161 792 9595

NOTES
© COPYRIGHT - ALL RIGHTS RESERVED.
THIS DRAWING MUST NOT BE REPRODUCED WITHOUT PRIOR WRITTEN CONSENT.
DO NOT SCALE FROM THIS DRAWING - USE FIGURED DIMENSIONS ONLY.
ALL DIMENSIONS AND SETTING OUT SHALL BE CHECKED AND CONFIRMED ON SITE. ANY DISCREPANCIES TO BE REPORTED TO THE DESIGNER PRIOR TO THE COMMENCEMENT OF ANY WORK. ALL WORK AND MATERIALS TO BE IN ACCORDANCE WITH CURRENT STATUTORY LEGISLATION, RELEVANT CODES OF PRACTICE AND BRITISH STANDARDS. ALL DIMENSIONS ON THIS DRAWING ARE IN MILLIMETRES UNLESS OTHERWISE STATED.