




Existing Rear (Southern) Elevation 1:50

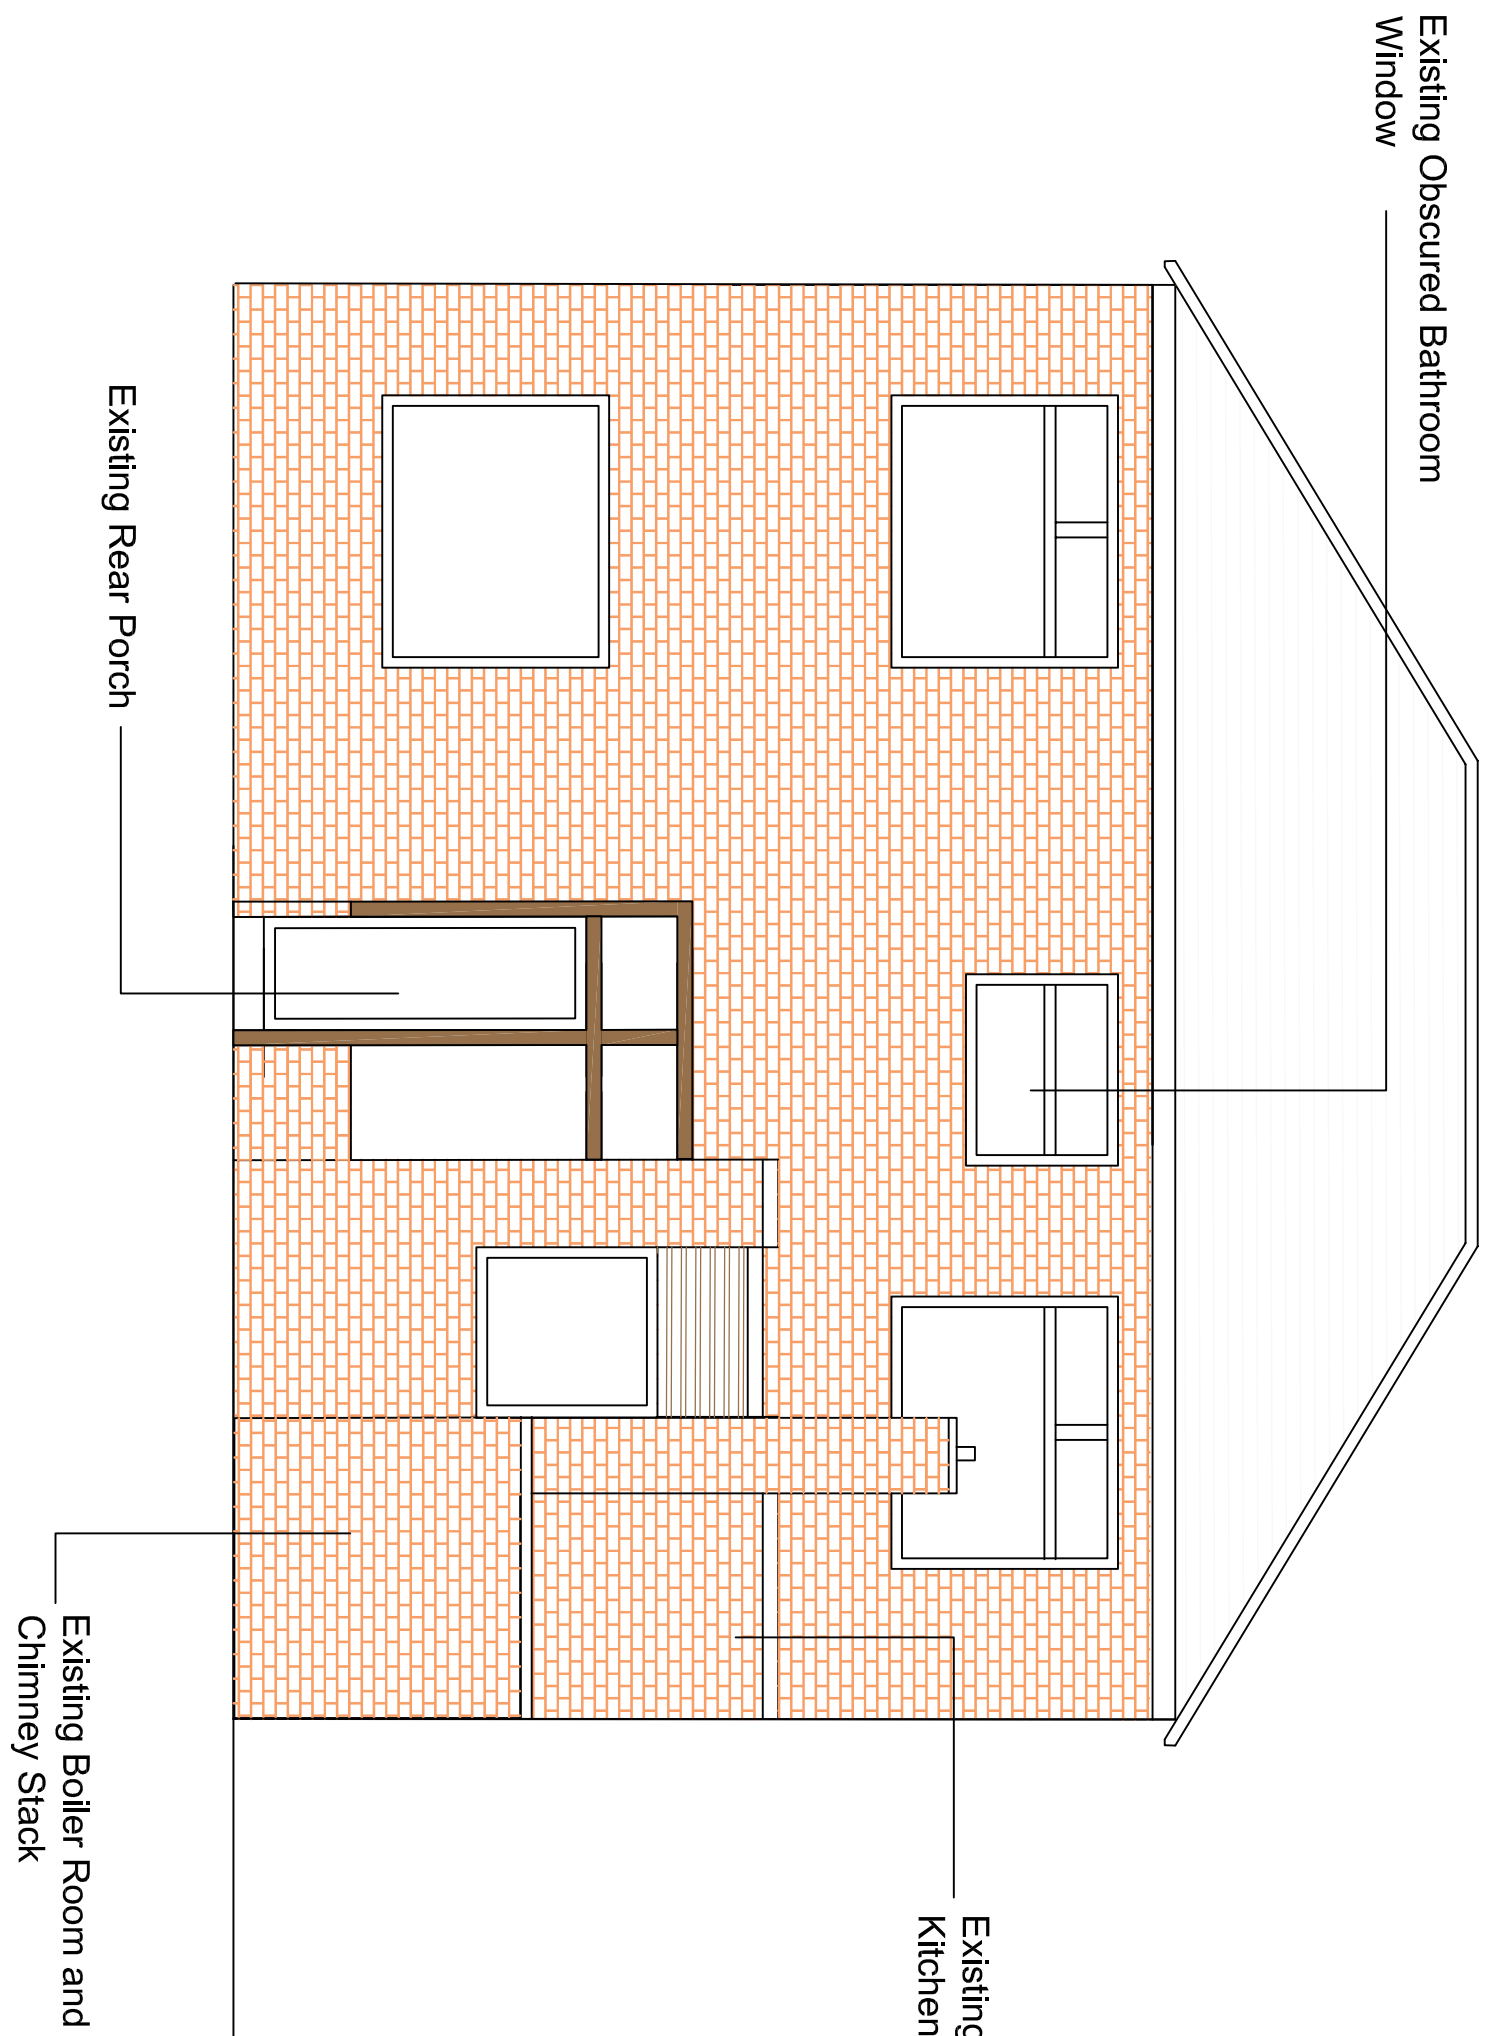


Existing Side (Eastern) Elevation 1:50

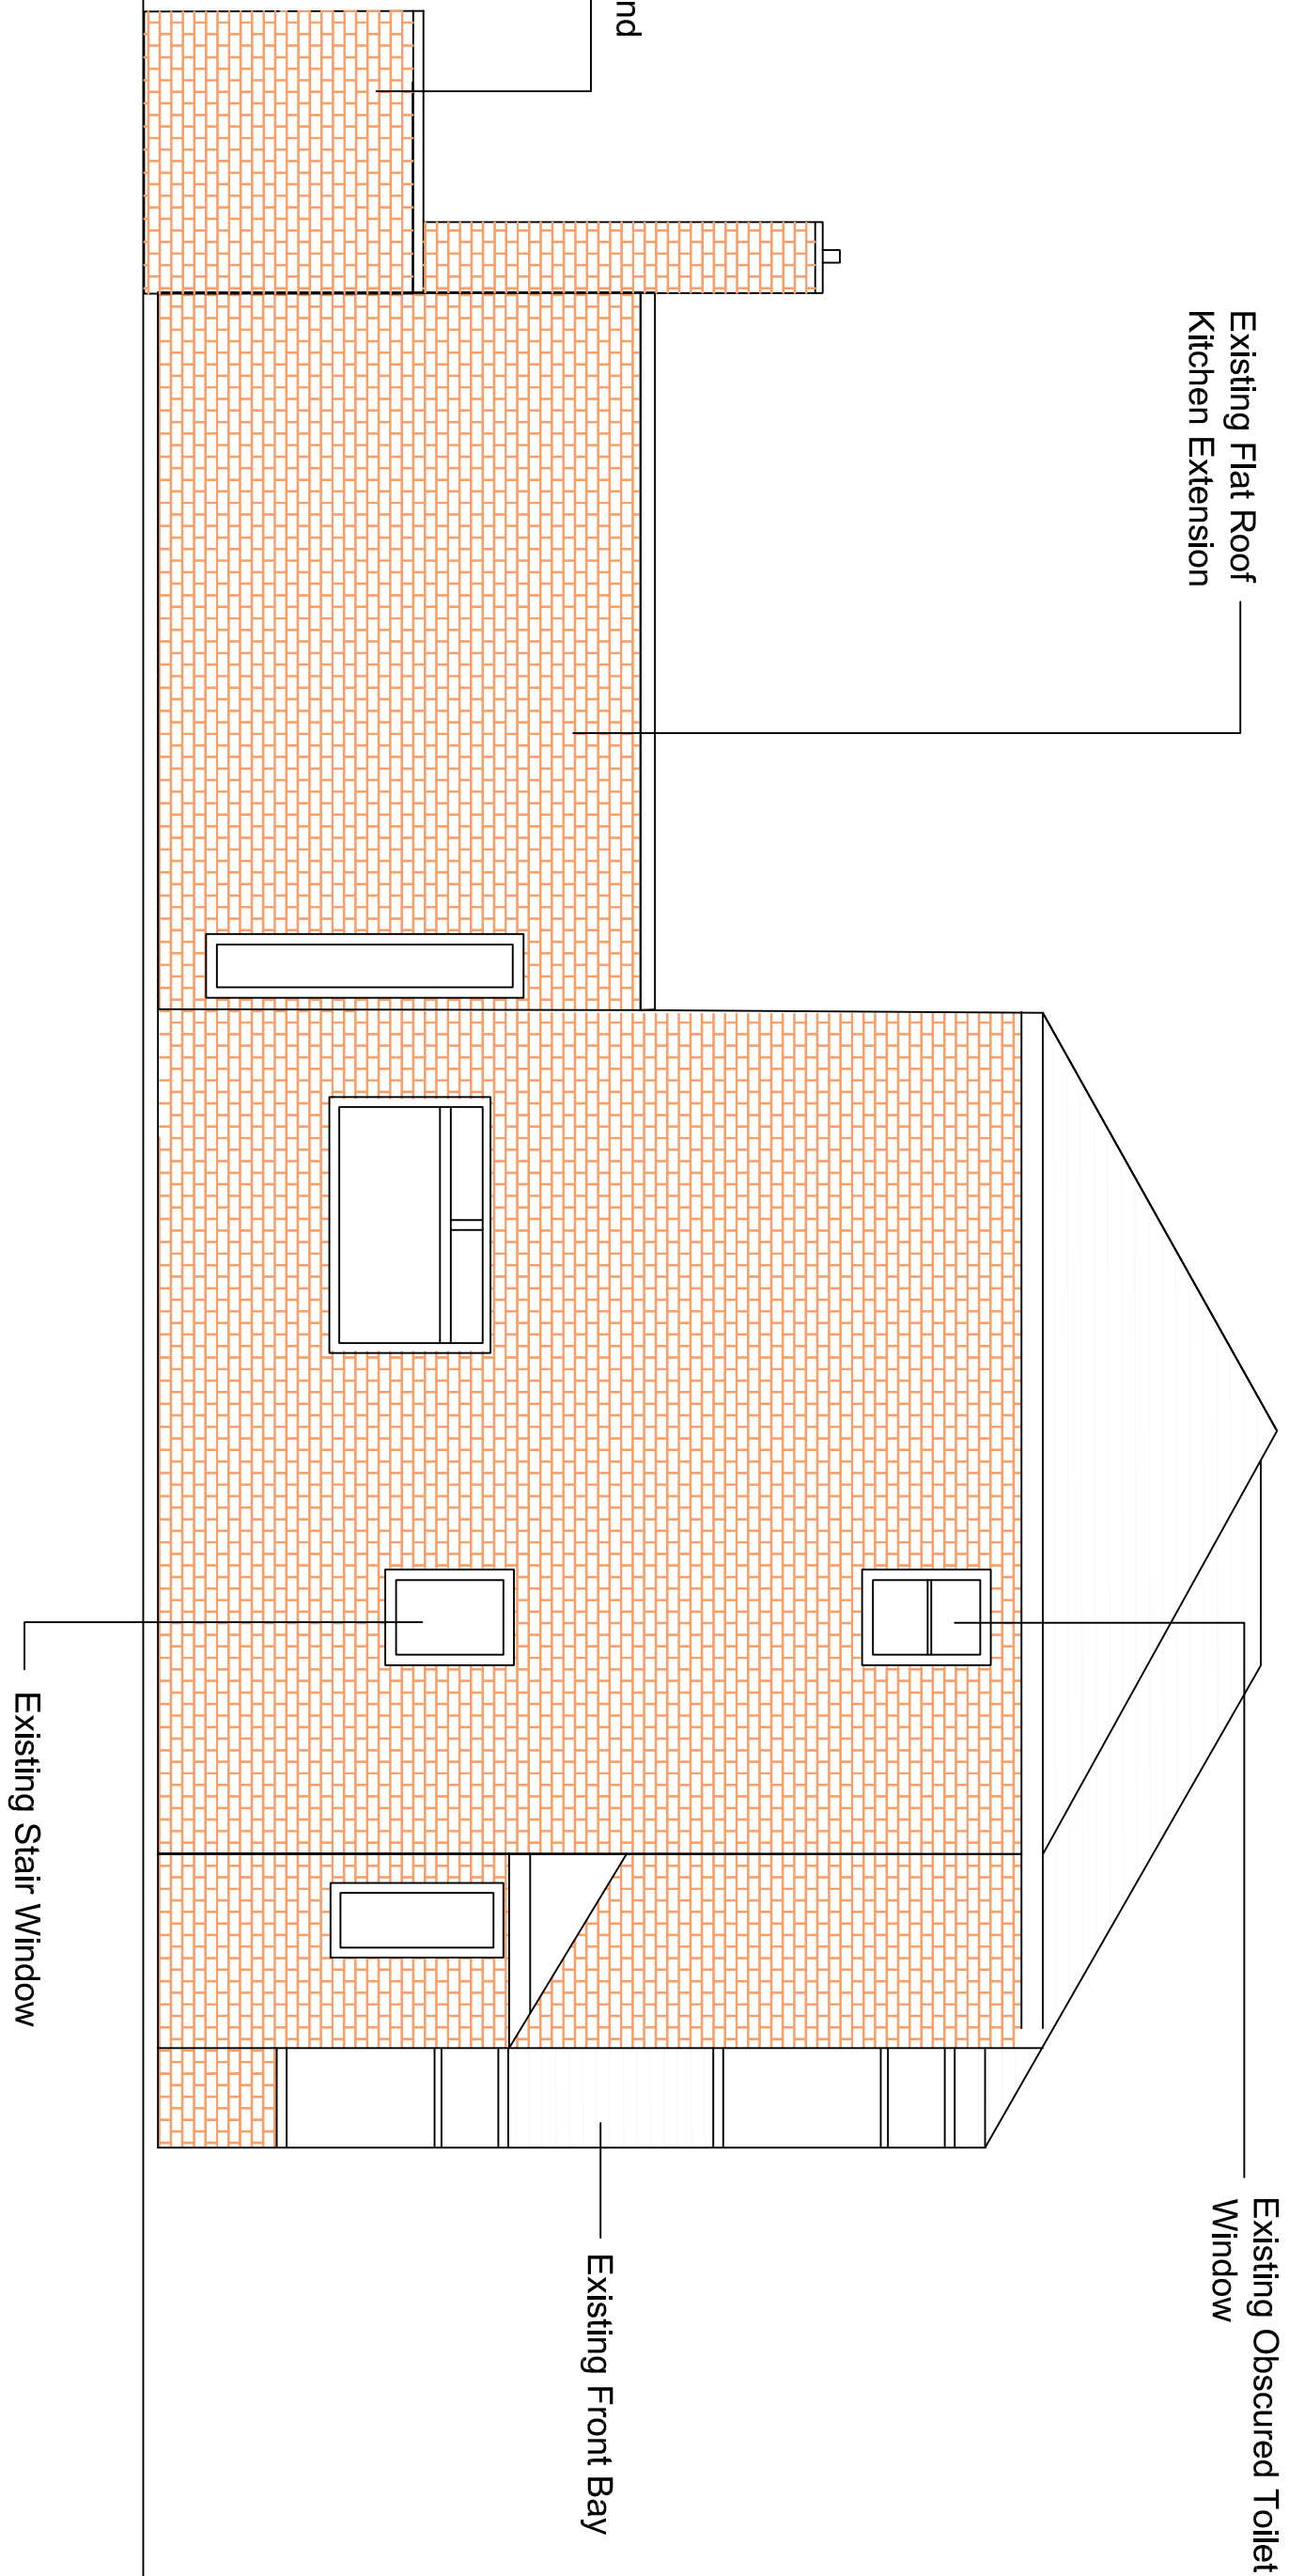

Existing Side (Western) Elevation 1:50

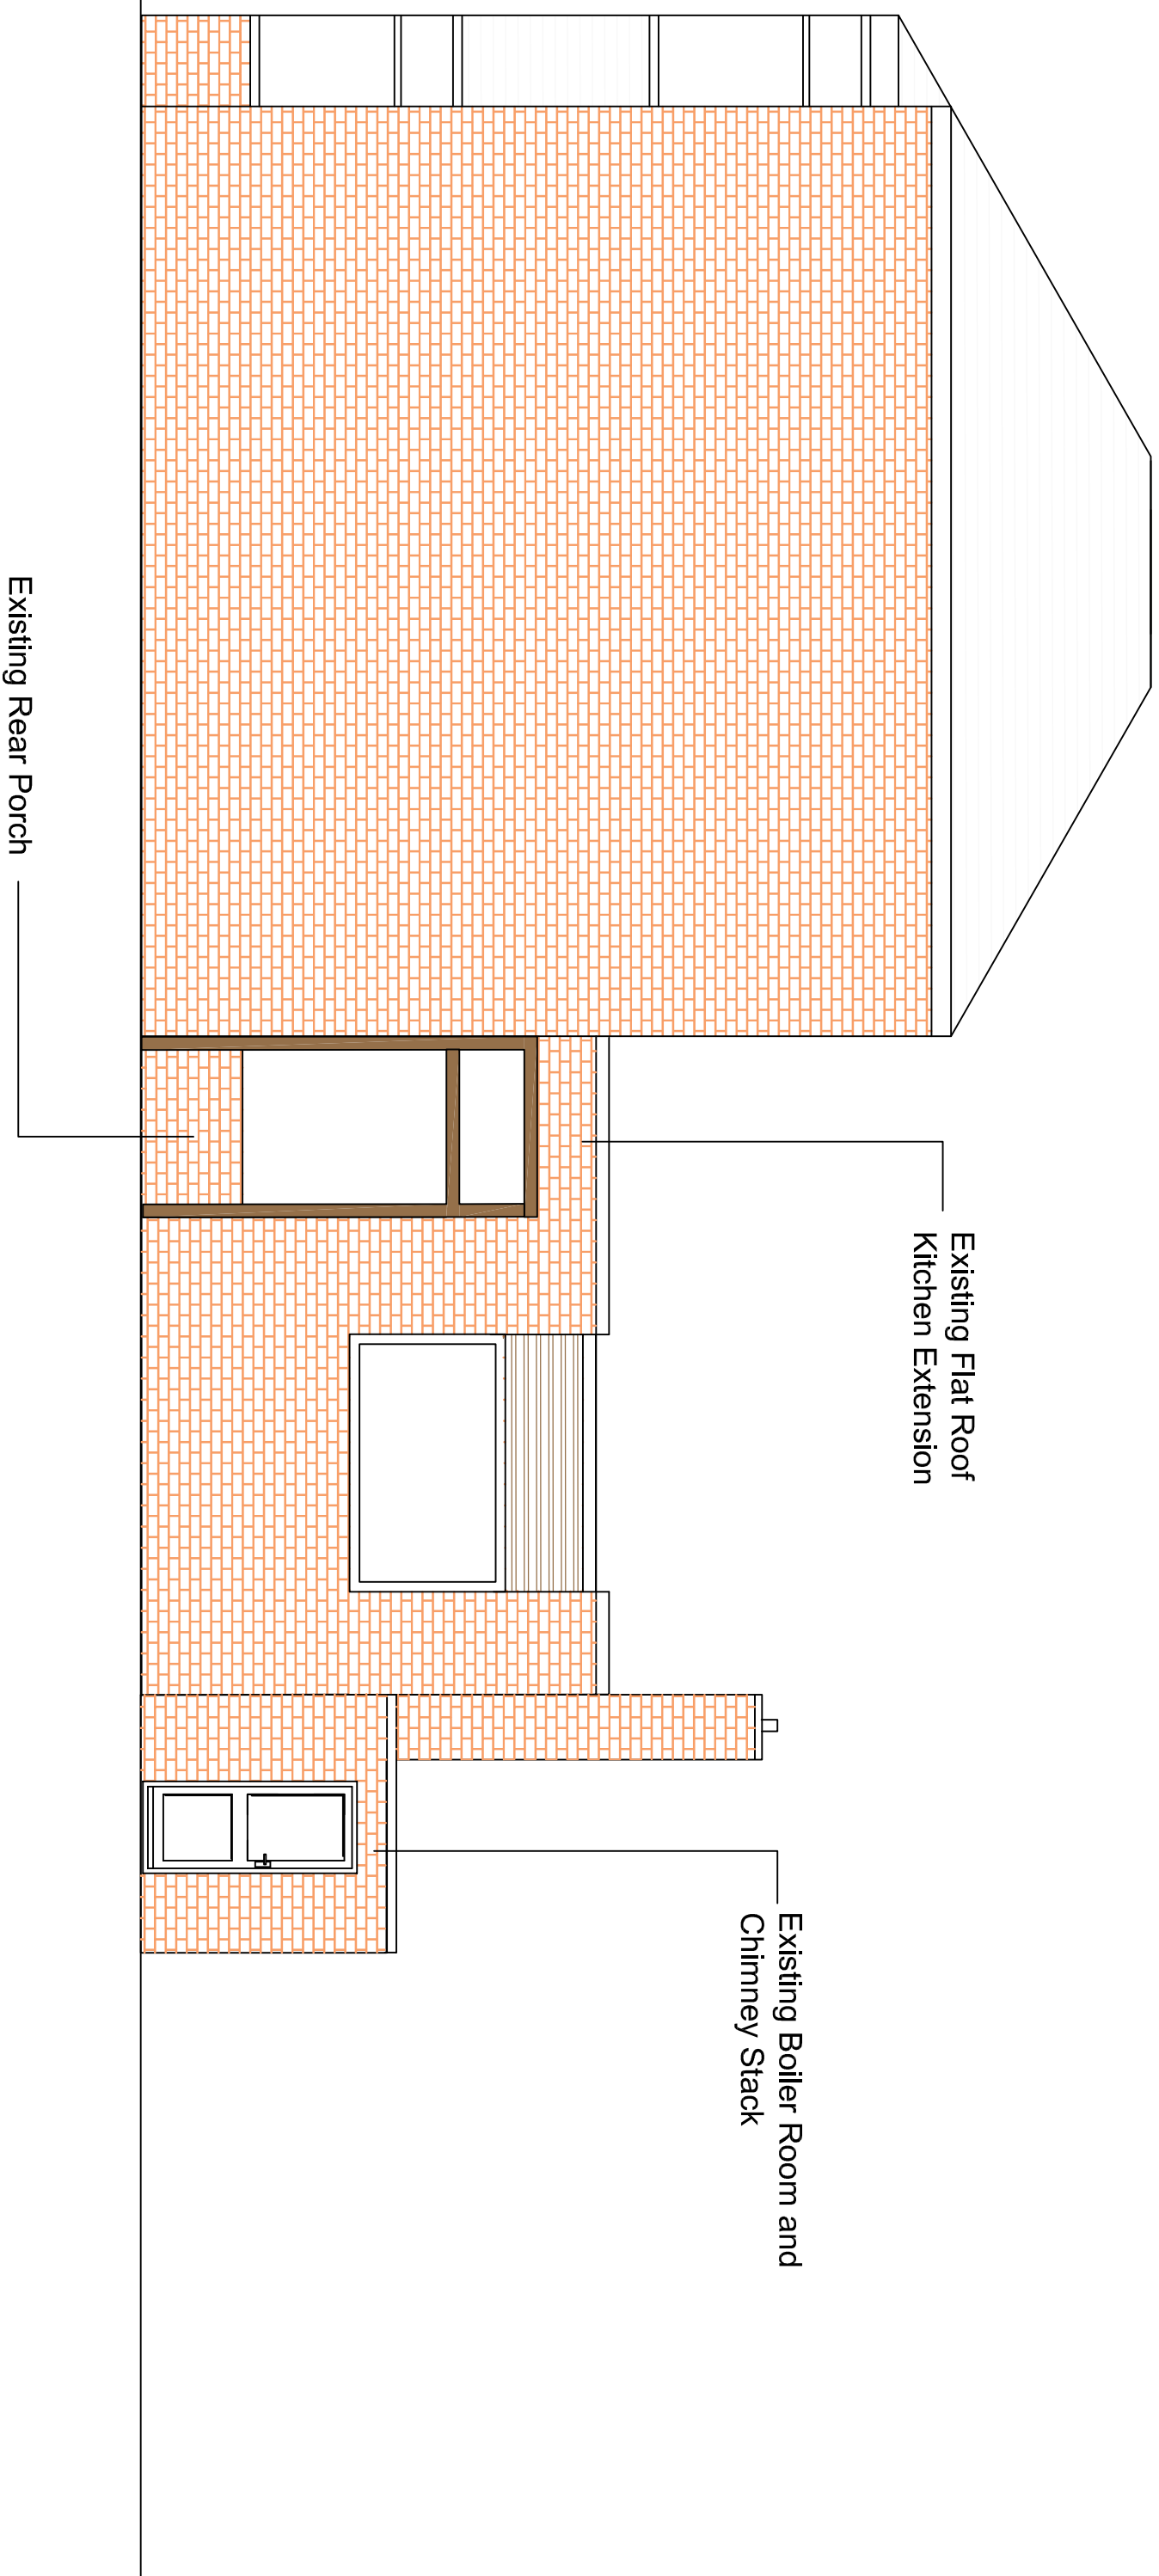

N.B. Front Elevation (North)
Unaffected by proposals

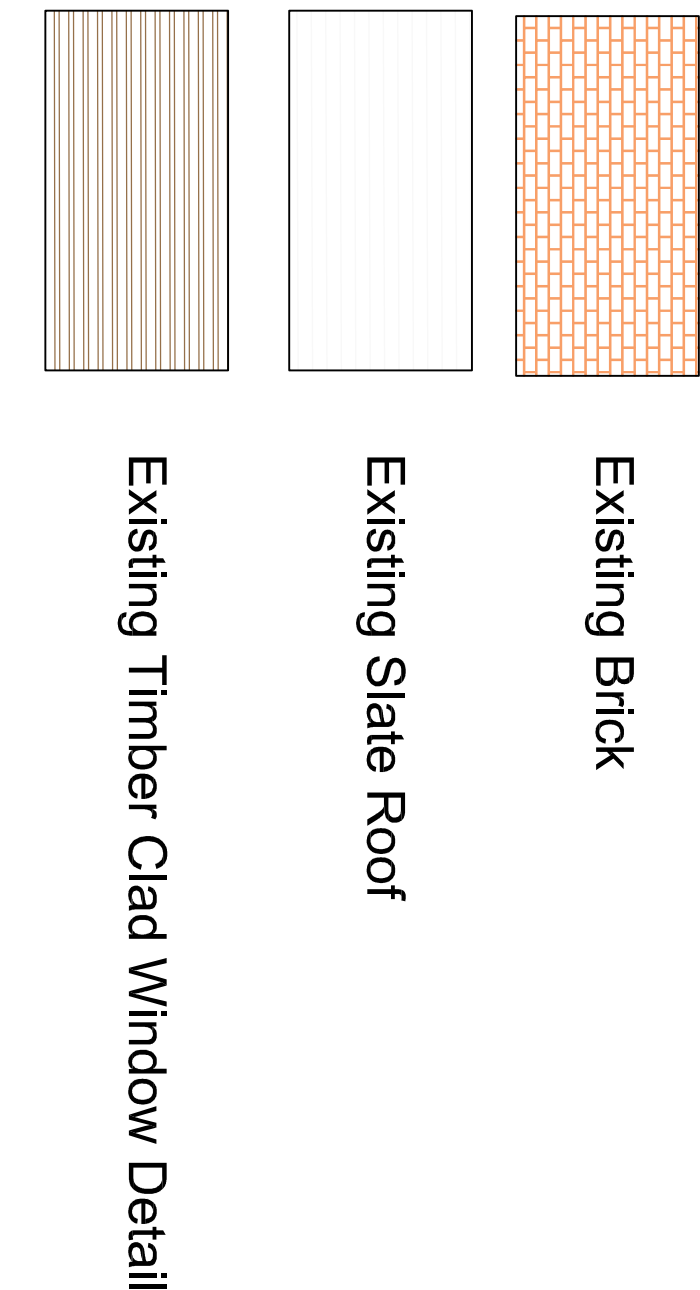

Rev	Down	Chk'd	App'd	Description	Date
Purpose of Issue					
Planning					
Project					
317 Ainsworth Road					
Drawing					
Existing Elevations					
Scale @ A1					
1:50					
Project No.					
317 AR					
Date					
15.05.23					
Drawing Identifier					
Project - Originator - Zone - Level - File Type - Stage - Number					
AR004					
BSI 1192 Compliant					
P01					