


NORTH POINT

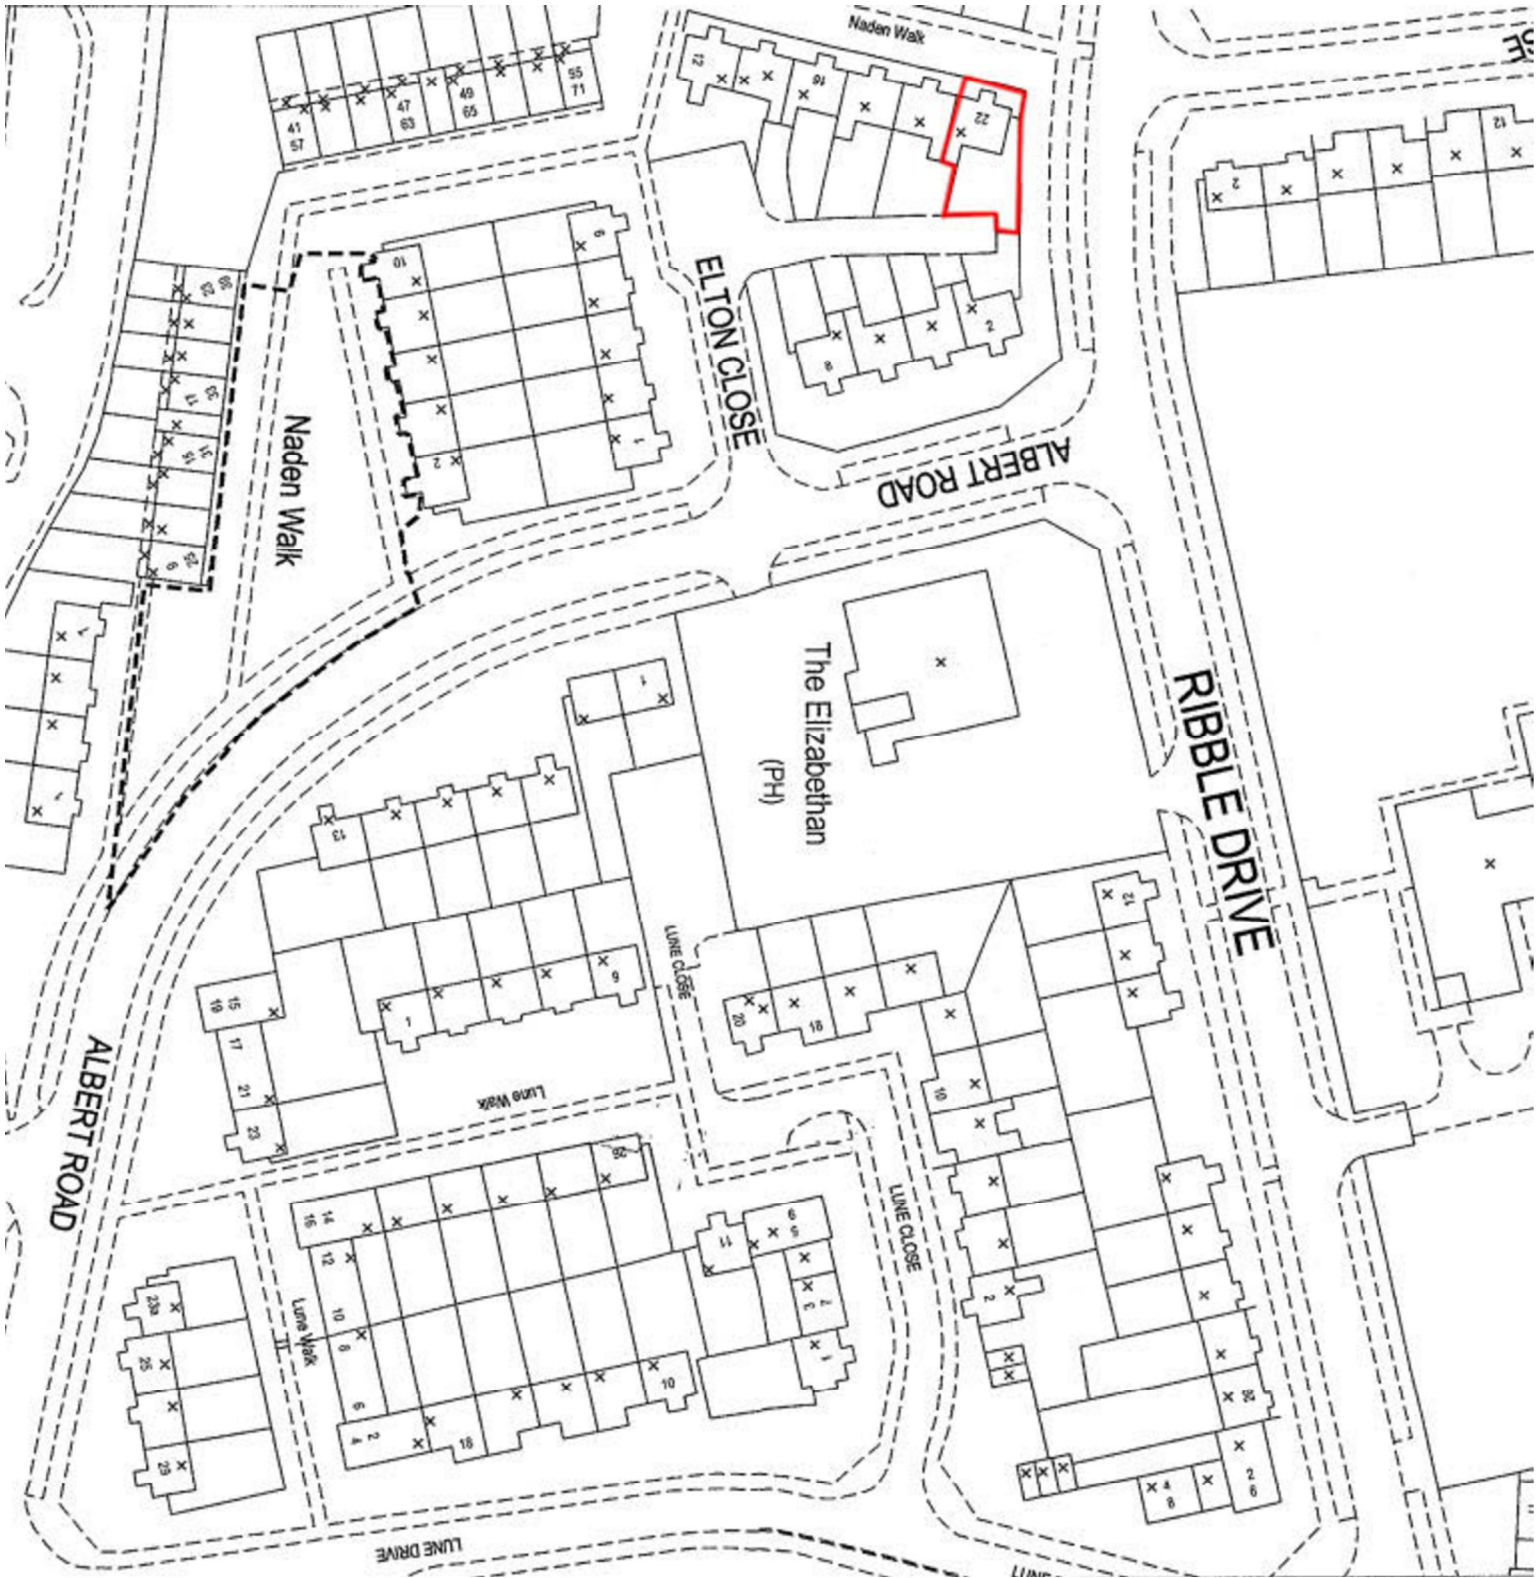

T: 07909119580 E: contact@rpcad.co.uk W: www.rpcad.co.uk
Company No. 9296515 CIAT Registered Practice No. 021507

Client:

Barbara

Project/Details:

22 Naden Walk, Whitefield

Title:

Location Plan

Scale/Sheet:	Dwg ref:	Project Stage:	Rev:
1:1250 @ A3	191017/02	Planning	-
	RC	Planning	

© The Copyright of this drawing is vested with RPC Architectural Design Ltd. All use is subject to the company granting a license to the client for use during their project only. The client agrees to indemnify and hold the company harmless from all claims, damages, costs and expenses, including legal fees, incurred by the company in connection with the project. All discrepancies are to be reported immediately to RPC Architectural Design Ltd.