


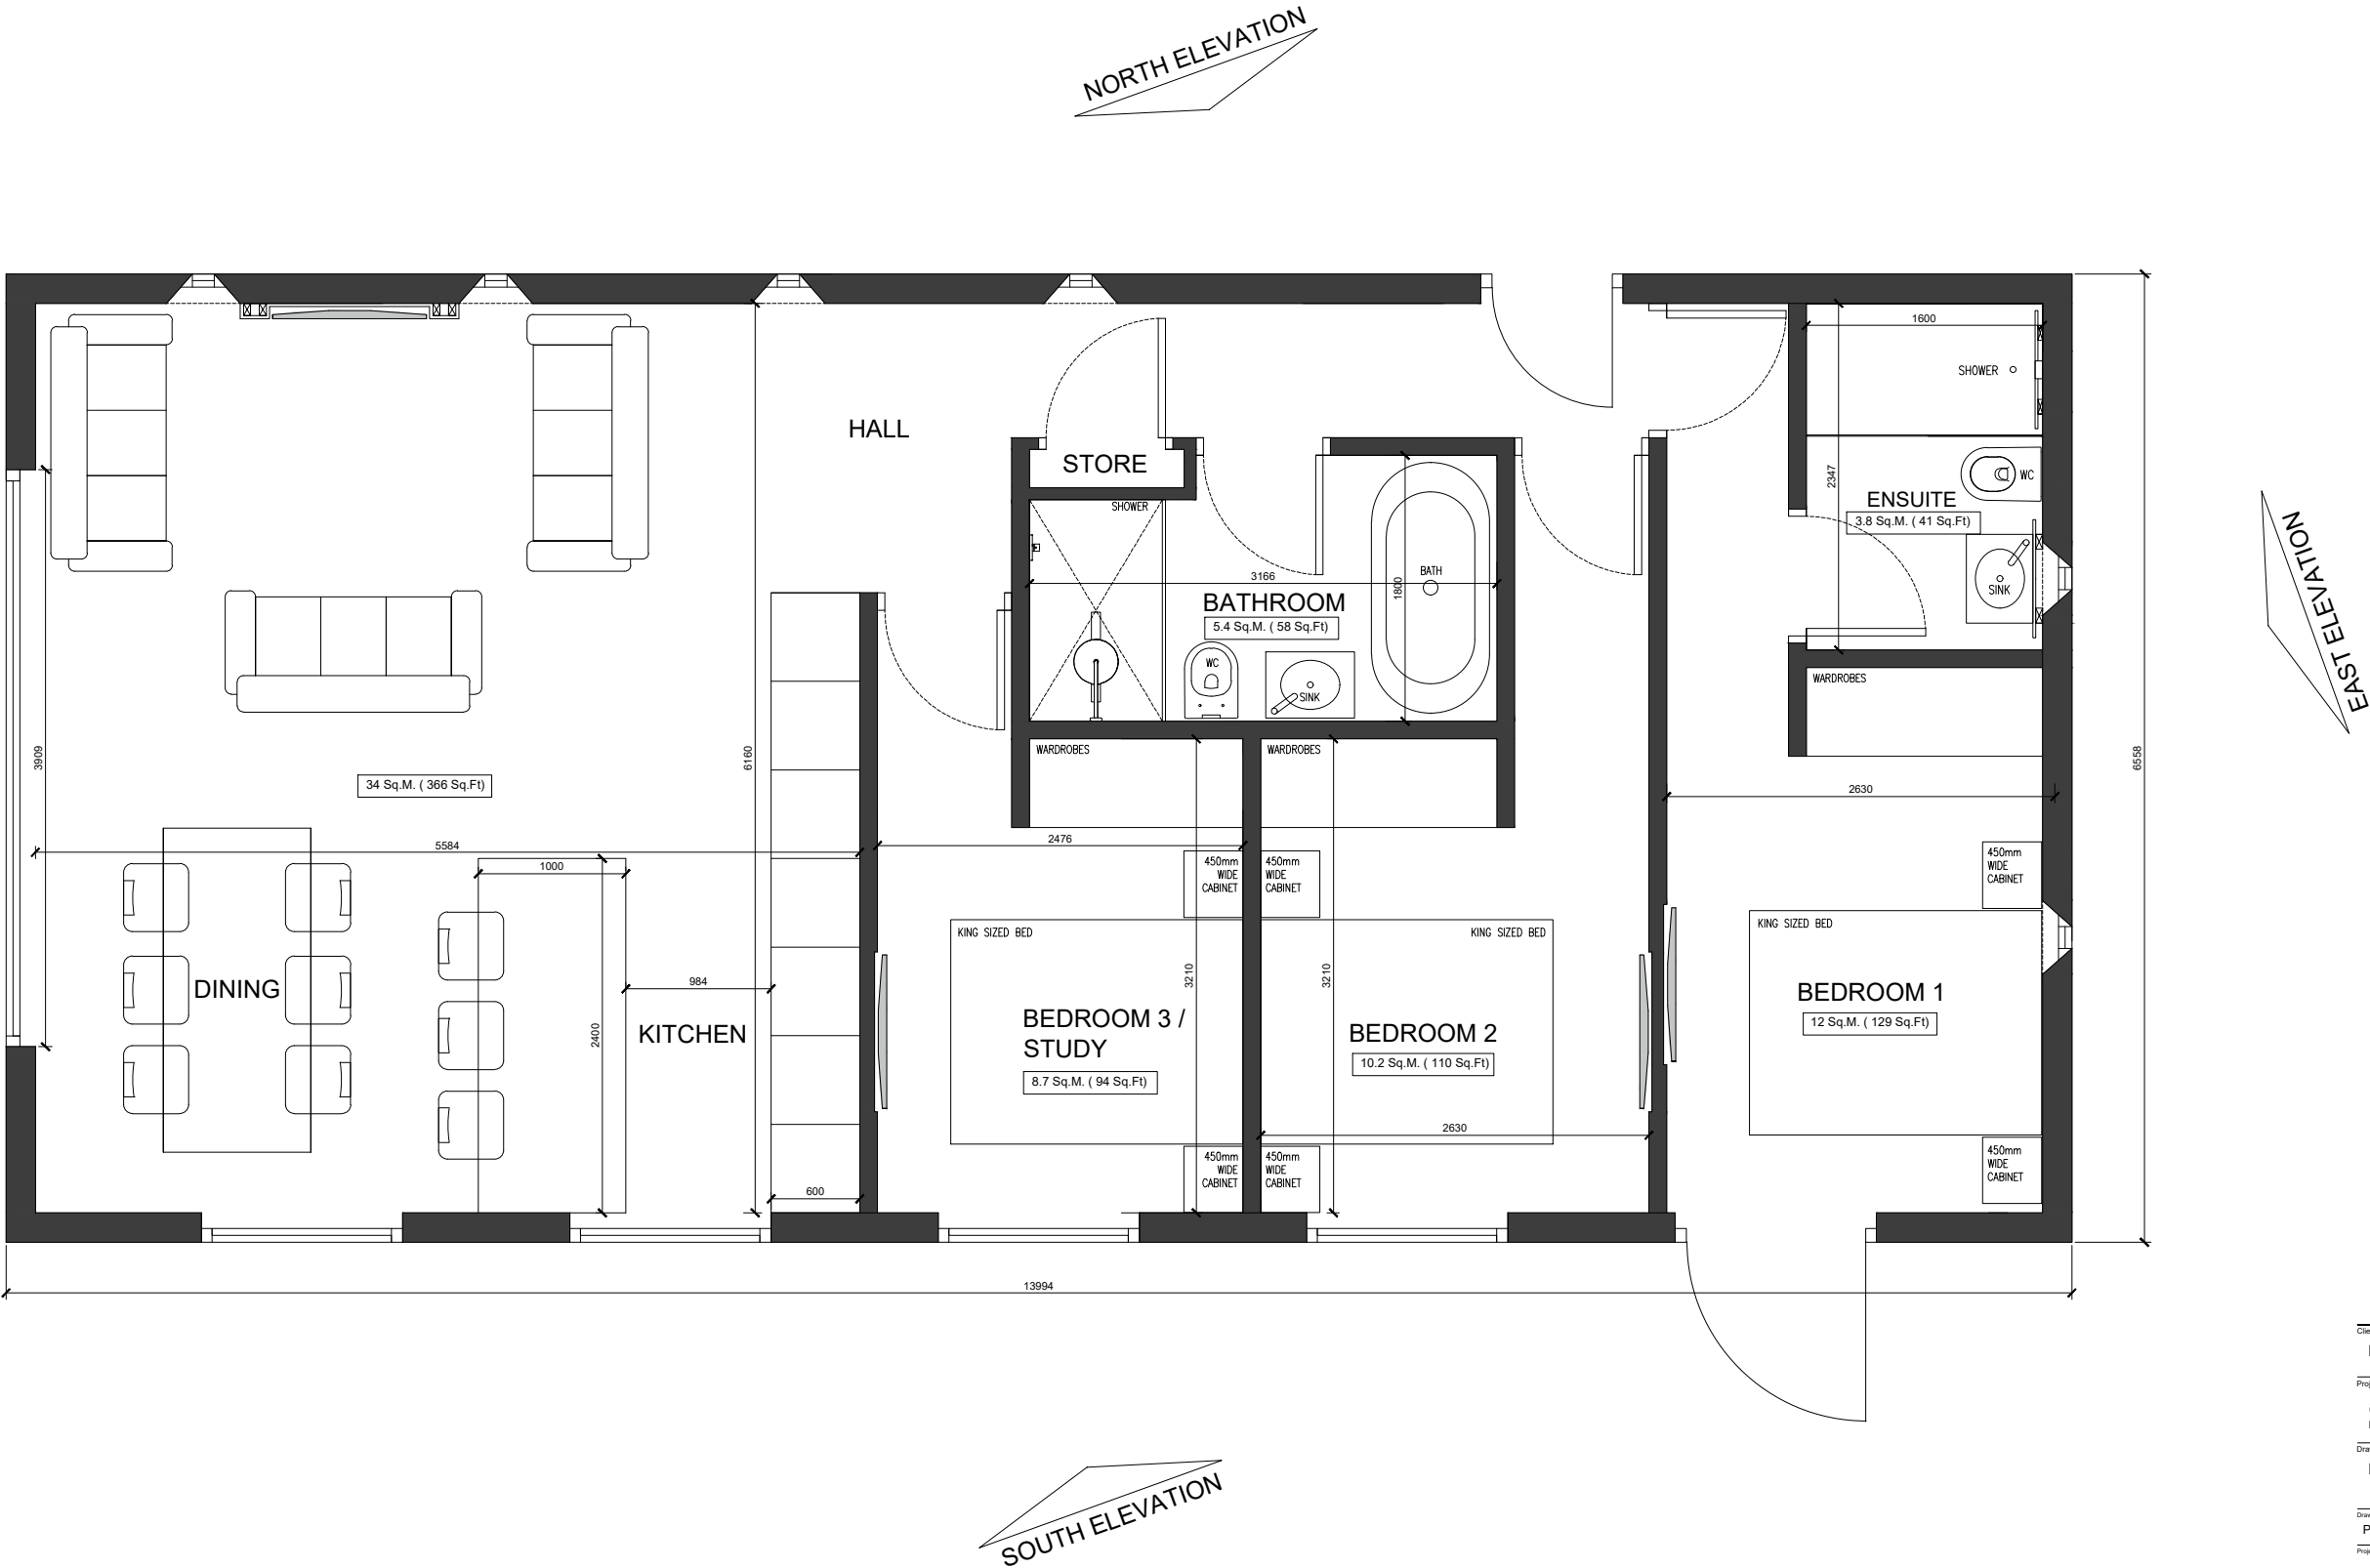

Client

Mrs M Ball

Project

Conversion of Stable to Dwelling
Rear 41, Bury Old Road, Ainsworth, BL2 5PF

Drawing Title

Proposed Plan

Drawn	Checked	Paper Size	Scale	Date
PL	PL	A3	1:50	JUNE.2020
Project No.			Drawing No.	Revision
19 - 394			103	-

