


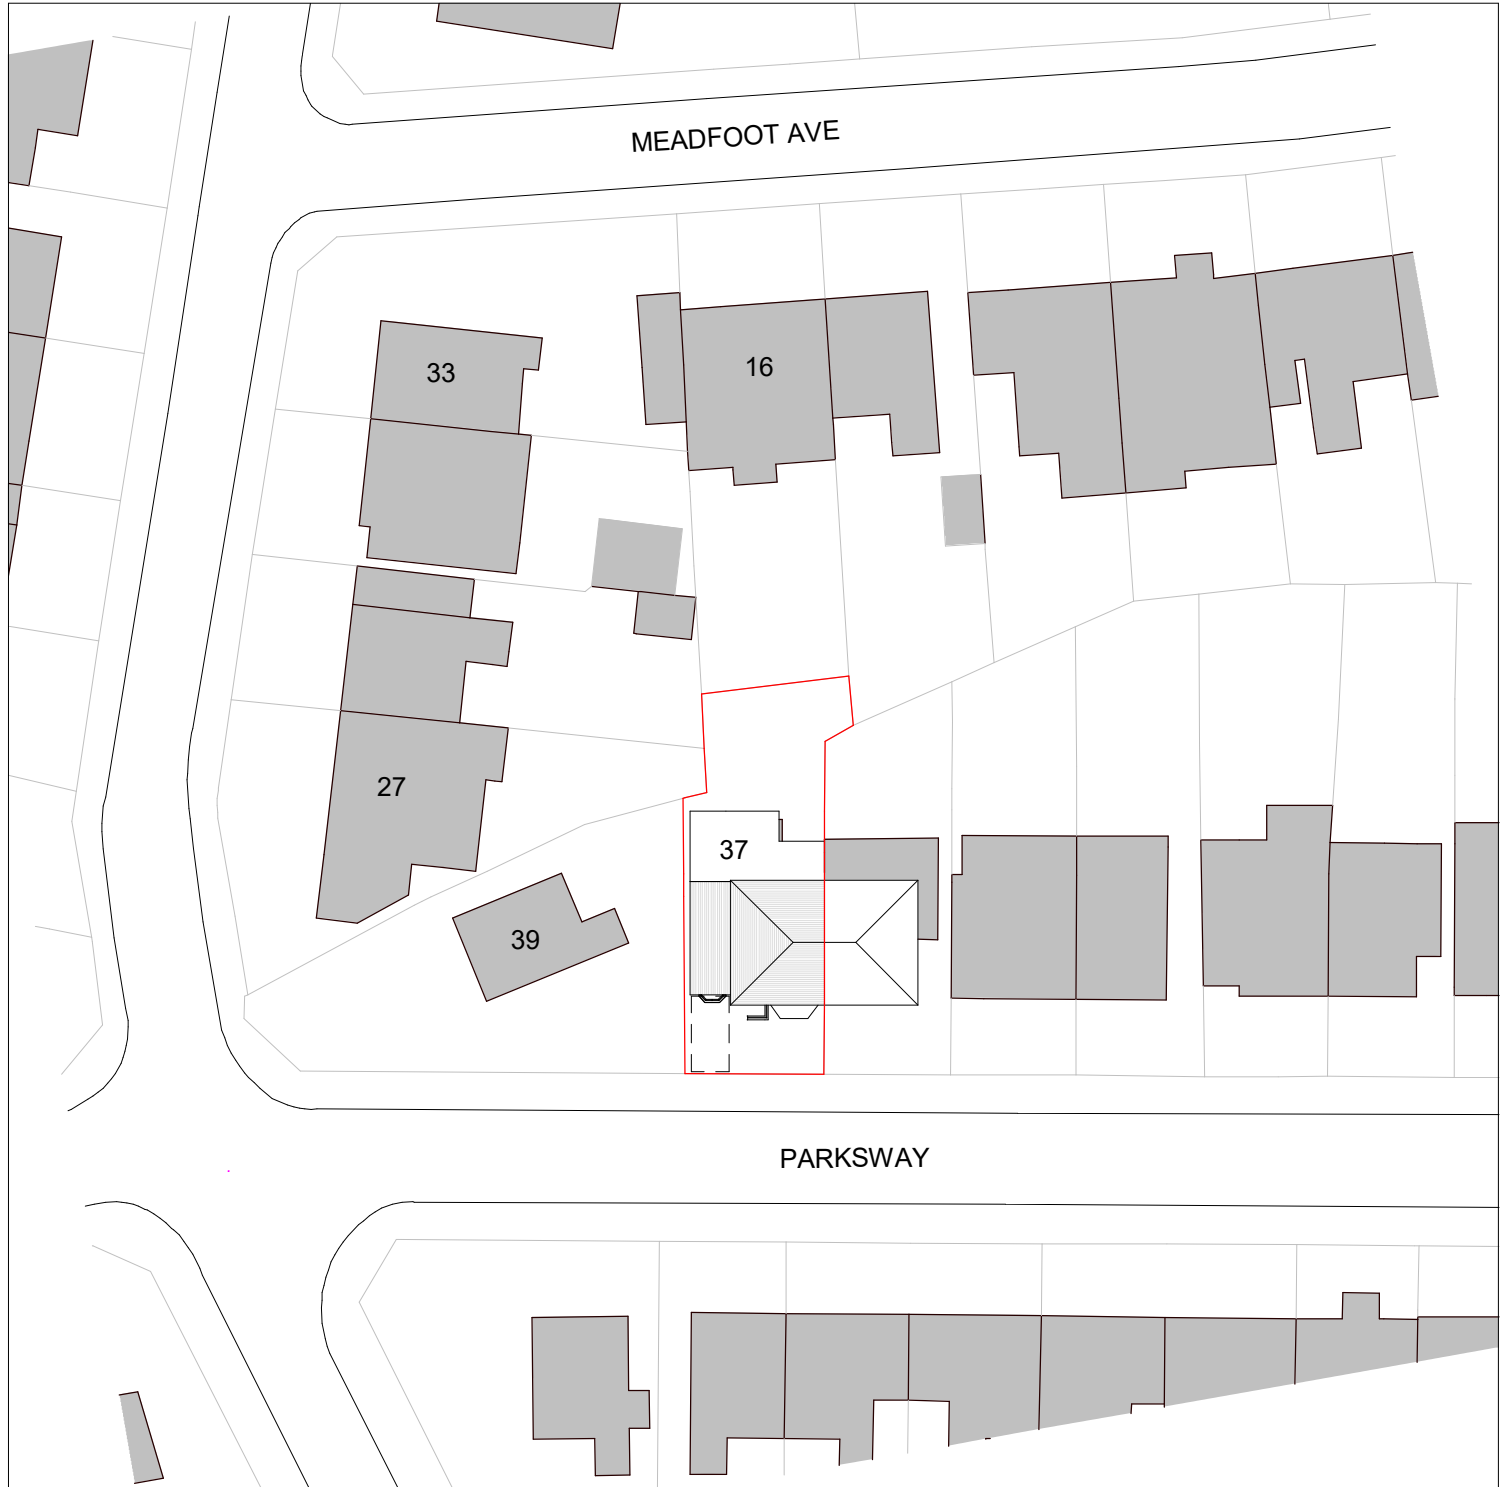
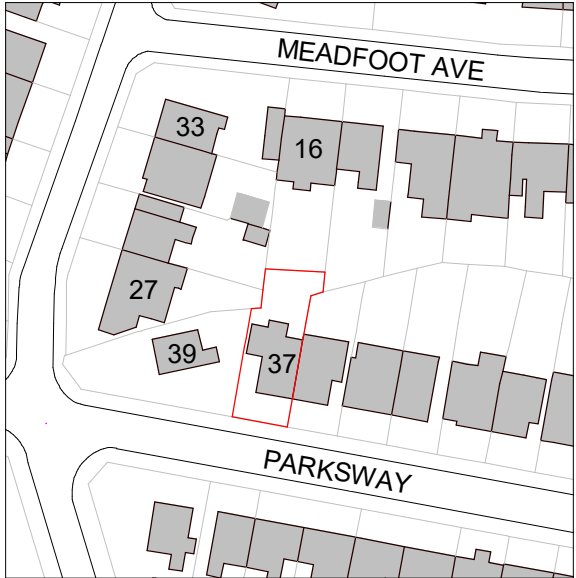
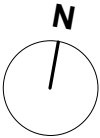


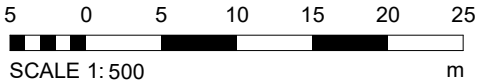

1. Site - Block Plan
1 : 500

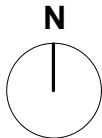

2. Site - Location Plan

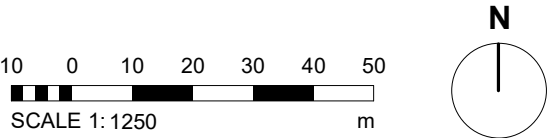

Notes - Boundaries

A Application site boundary
determined using OS Data.

Legend - Boundaries

Site Boundary

1		Side extension step back		ER 23-03-22	
REV		DESCRIPTION		BY DATE	
PROJECT		SCALE @ A3		DATE	
37 Parkway		As indicated		17 NOV 2021	
CLIENT		STATUS		DRAWN BY	
Owner		PLANNING		ER	
TITLE		PROJECT NO.		DRAWING NO.	
Site - Location and Block Plan		DA21077.		001.	
NOTES		© COPYRIGHT : ALL RIGHTS RESERVED. THIS DRAWING MUST NOT BE REPRODUCED WITHOUT PRIOR WRITTEN CONSENT. DRAWING TO BE USED FOR THE STATUS INDICATED ONLY. ALL DIMENSIONS AND SETTING OUT SHALL BE CHECKED AND CONFIRMED ON SITE. ANY DISCREPANCIES TO BE REPORTED TO THE DESIGNER PRIOR TO THE COMMENCEMENT OF ANY WORK. ALL WORK AND MATERIALS TO BE IN ACCORDANCE WITH CURRENT STATUTORY LEGISLATION, RELEVANT CODES OF PRACTICE AND BRITISH STANDARDS. ALL DIMENSIONS ON THIS DRAWING ARE IN MILLIMETRES (UNLESS OTHERWISE STATED).		1	
 DEBTAL ARCHITECTURE www.debtal.co.uk					