



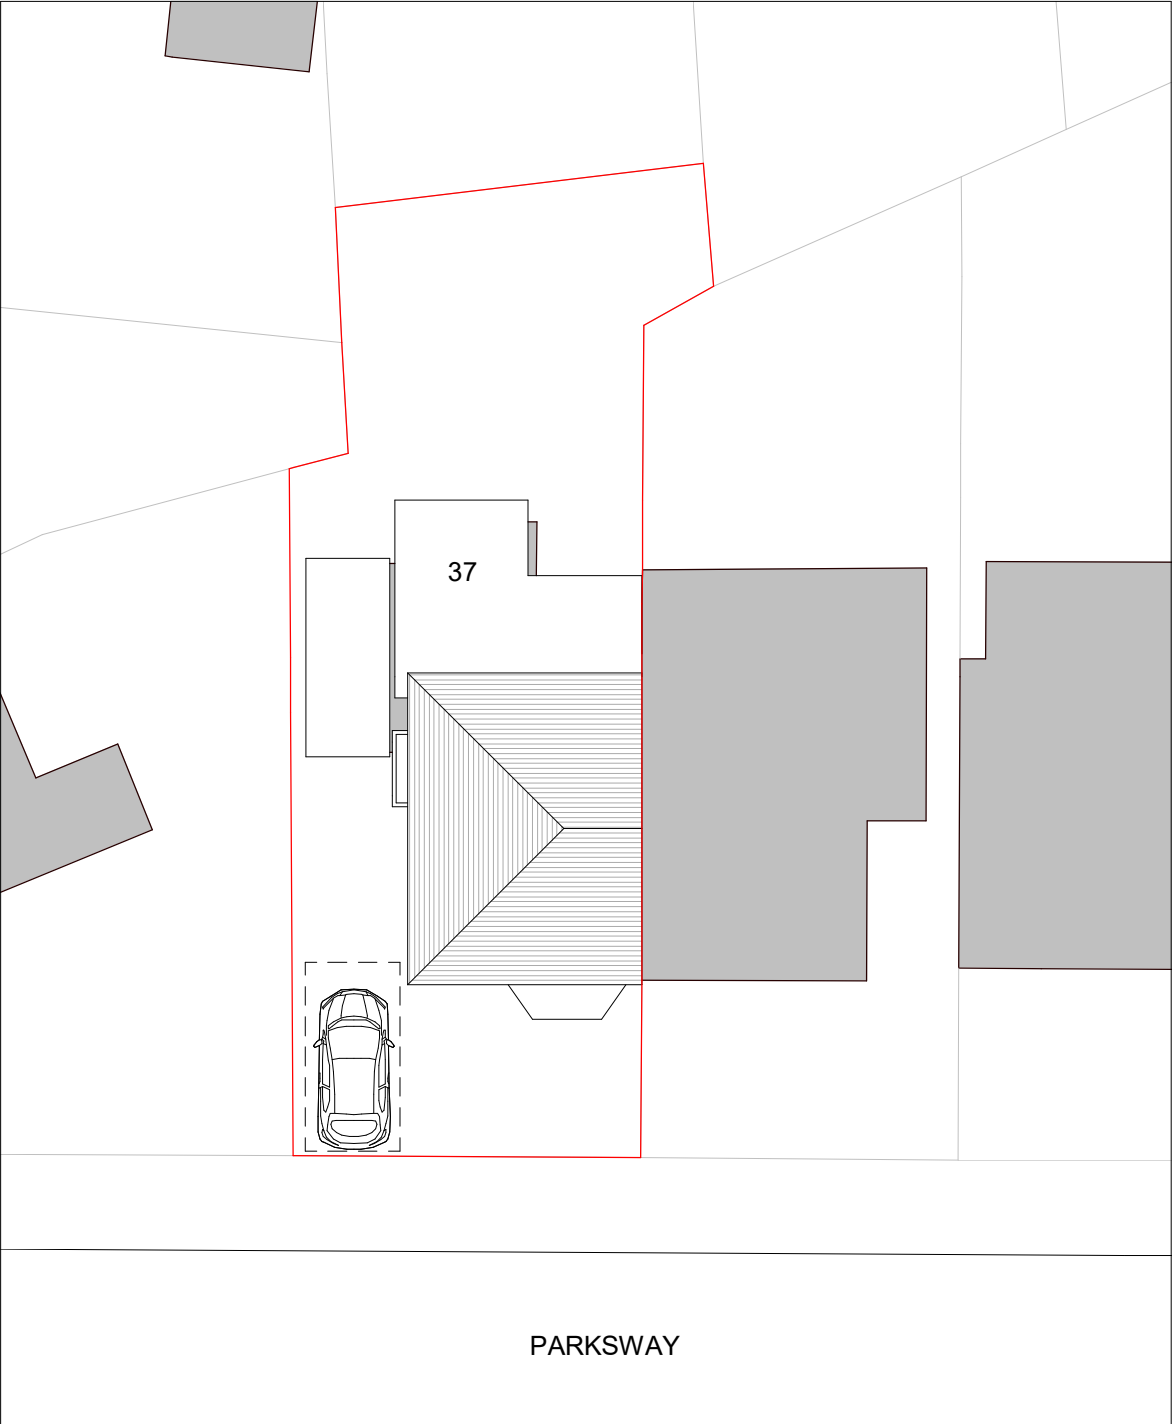

2. Site - Existing Parking Plan
1 : 200

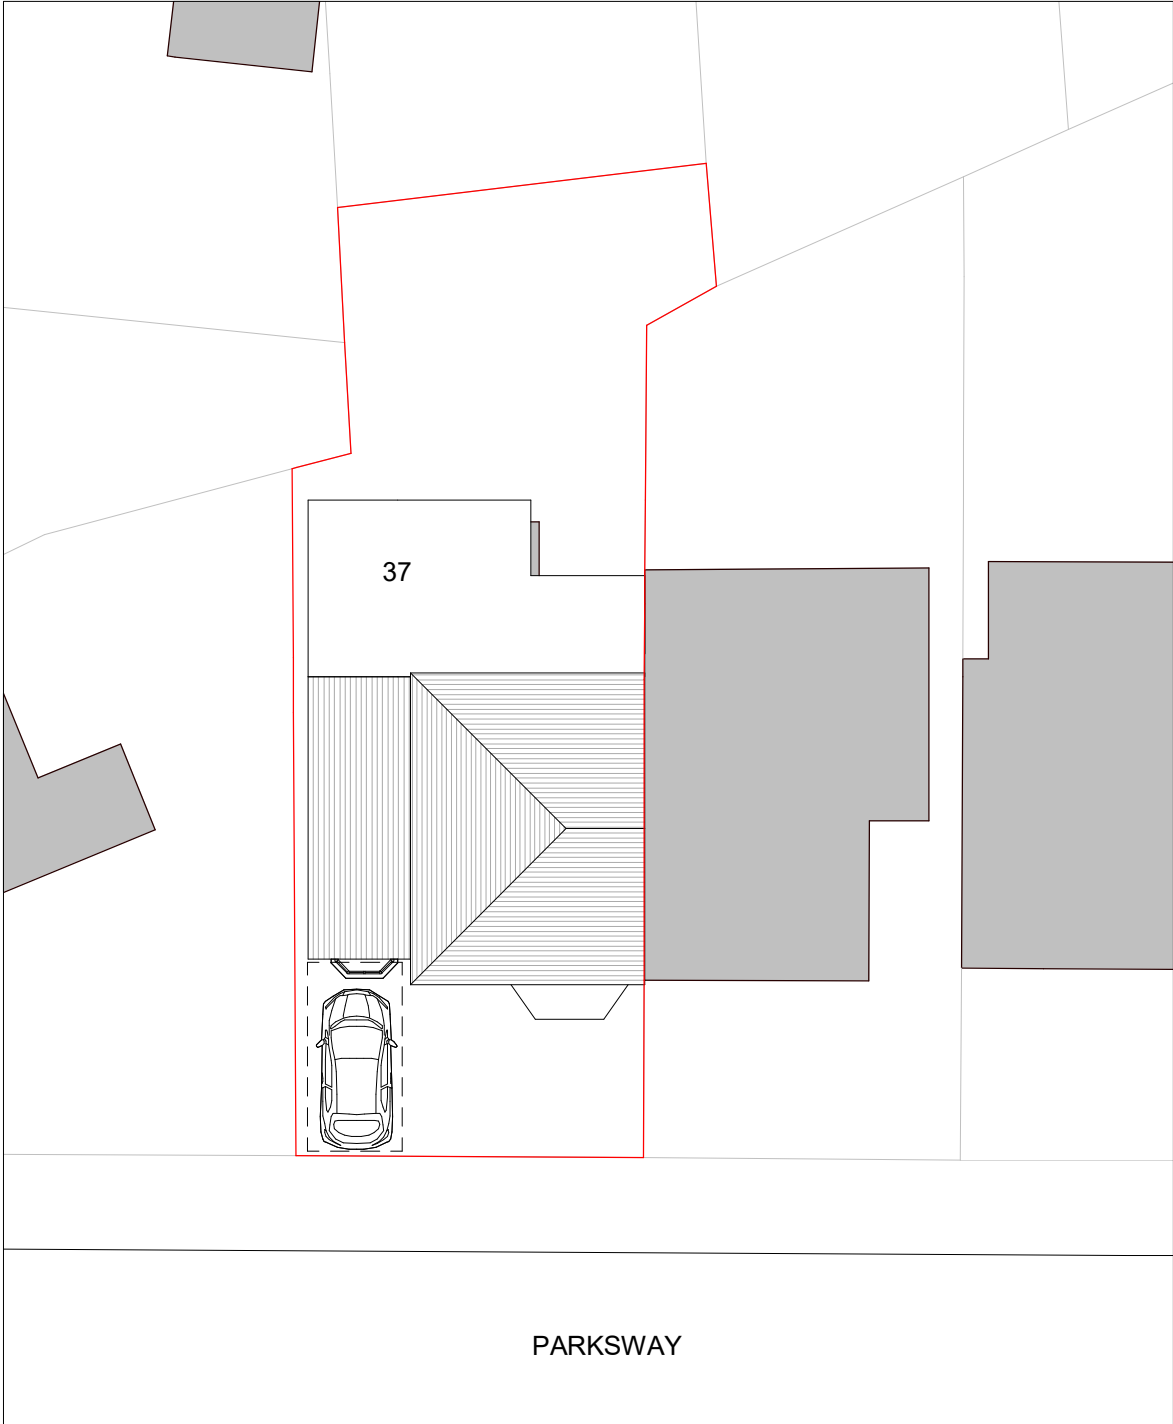

1. Site - Proposed Parking Plan
1 : 200

1		Side extension step back		ER	23-03-22
REV	DESCRIPTION			BY	DATE
PROJECT	37 Parkway			SCALE @ A3	DRAWN BY
				1 : 200	25 FEB 2022 ER
CLIENT	Owner			STATUS	
				PLANNING	
TITLE	Site - Existing and Proposed Parking			PROJECT NO.	DRAWING NO. REV.
				DA21077.	301. 1
 DEBTAL ARCHITECTURE www.debtal.co.uk				NOTES	
				© COPYRIGHT : ALL RIGHTS RESERVED. THIS DRAWING MUST NOT BE REPRODUCED WITHOUT PRIOR WRITTEN CONSENT. DRAWING TO BE USED FOR THE STATUS INDICATED ONLY. ALL DIMENSIONS AND SETTING OUT SHALL BE CHECKED AND CONFIRMED ON SITE. ANY DISCREPANCIES TO BE REPORTED TO THE DESIGNER PRIOR TO THE COMMENCEMENT OF ANY WORK. ALL WORK AND MATERIALS TO BE IN ACCORDANCE WITH CURRENT STATUTORY LEGISLATION, RELEVANT CODES OF PRACTICE AND BRITISH STANDARDS. ALL DIMENSIONS ON THIS DRAWING ARE IN MILLIMETRES (UNLESS OTHERWISE STATED).	