

Notes

GENERAL NOTES

THE CONTRACTOR IS ADVISED TO VISIT THE SITE PRIOR TO ALL LOCAL CONDITIONS & RESTRICTIONS LIKELY TO AFFECT THE EXECUTION OF THE WORKS. NO CLAIMS ARISING FROM FAILURE TO DO SO WILL BE CONSIDERED.

THIS DRAWING IS TO BE READ IN CONJUNCTION WITH ALL OTHER DRAWINGS, SCHEDULES & SPECIFICATIONS RELATING TO THE PROJECT AND ANY DISCREPANCIES NOTIFIED TO THE CONTRACT ADMINISTRATOR IMMEDIATELY.

THE CONTRACTOR IS TO CHECK ALL DIMENSIONS ON SITE PRIOR TO COMMENCING WORKS OR ORDERING ANY MATERIALS. DO NOT SCALE OFF DRAWINGS.

ALL WORKMANSHIP AND MATERIALS TO COMPLY WITH BUILDING REGULATIONS, BRITISH STANDARDS, CODES OF PRACTICE, MANUFACTURERS INSTRUCTIONS, AGREEMENT CERTIFICATES ETC. ALL MATERIALS SHALL BE SUITABLE FOR PURPOSE.

THE CONTRACTOR IS TO MAKE GOOD ALL

- THE CONTRACTOR TO CHECK AND VERIFY ALL BUILDING AND SITE DIMENSIONS, LEVELS AND SEWER INVERT LEVELS AT CONECTION POINTS BEFOIRE WORK COMMENCES.
- THIS DRAWING MUST BE READ WITH AND CHECKED AGAINST ANY STRUCTURAL OR SPECIALIST DRAWINGS PROVIDED.
- THE CONTRACTOR IS TO COMPLY IN ALL ASPECTS WITH THE CURRENT BUILDING REGULATIONS WHETHER OT NOT SPECIFICALLY STATED ON THESE DRAWINGS
- NO DIMENSIONS ARE TO BE SCALED FROM THIS DRAWING, ALL DIMENSION TO BE CHECKED BEFORE WORK COMMENCES AND ANY DISCREPANCY TO BE REPORTED TO CLIENT.
- ALL WORKS TO COMPLY WITH THE WORKMANSHIP CLAUSES IN BS8000 SERIES AND TO BE IN FULL COMPLIANCE WITH BUILDING REGULATIONS.
- CONTRACTOR IS TO NOTIFY BUILDING CONTROL AT THE APPROPRIATE STAGES IN CONSTRUCTION - NECESSARY FOR THEM TO DETERMINE THE WORKS STATUTORY COMPLIANCE.

WORKS DISTURBED.

THE CONTRACTOR TO COMPLY WITH CDM REGULATIONS AND HEALTH AND SAFETY REQUIREMENTS WHERE APPROPRIATE.

- Text Key**
- Proposed White K-Rend Coloured Render System
 - Proposed Tiles to Match Existing Roof Covering
 - Proposed Anthracite PVCu Roof Lantern
 - Proposed Anthracite PVCu Double Glazed Windows
 - Proposed Anthracite PVCu Obscured Double Glazed Windows
 - Proposed Velux PVCu Roof Light
 - Bi-Fold Aluminium Anthracite External Door
 - GRP Flat Roof - Anthracite top coat finish
 - Composite Double Glazed doors

Dashed Green line indicating - Proposed Structural Elements defined by Structural Engineer - refer to Engineers Documentation

75MM X 258MM JOIST HANGERS

LOADBEARING WALL INDICATION

Proposed Drainage route to existing Main Sewer

Rev	Description	Date	Dr	App
original by		date created	by	by
NK		03/05/2023	NK	




0161 816 4727

www.NKARCHITECTURAL.co.uk


19 HEXAGON CLOSE, MANCHESTER, M19 1BN

client name	MR IDREES - 2 MOSSLEE AVENUE MANCHESTER M8 4LQ
project	SIDE DOUBLE AND REAR SINGLE PART DOUBLE STOREY EXT - LOFT CONVERSION WITH NEW DORMER
drawing	PROPOSED GA 1ST AND NEW LOFT FFL PLAN
computer file	C:\Users\TRAJED\Dropbox\NK\02 MOSSLEE AVENUE MANCHESTER M8 4LQ\02 MOSSLEE AVENUE MANCHESTER M8 4LQ.rvt
project number	2023.0042.2249
drawing number	A100
plot date	
scale	1 : 50
rev	
issue status	BUILDING REGS


This drawing is to be read in conjunction with all related drawings. All dimensions must be checked and verified on site before commencing any work or producing shop drawings. The originator should be notified immediately of any discrepancy. This drawing is copyright and remains the property of NK Architectural.

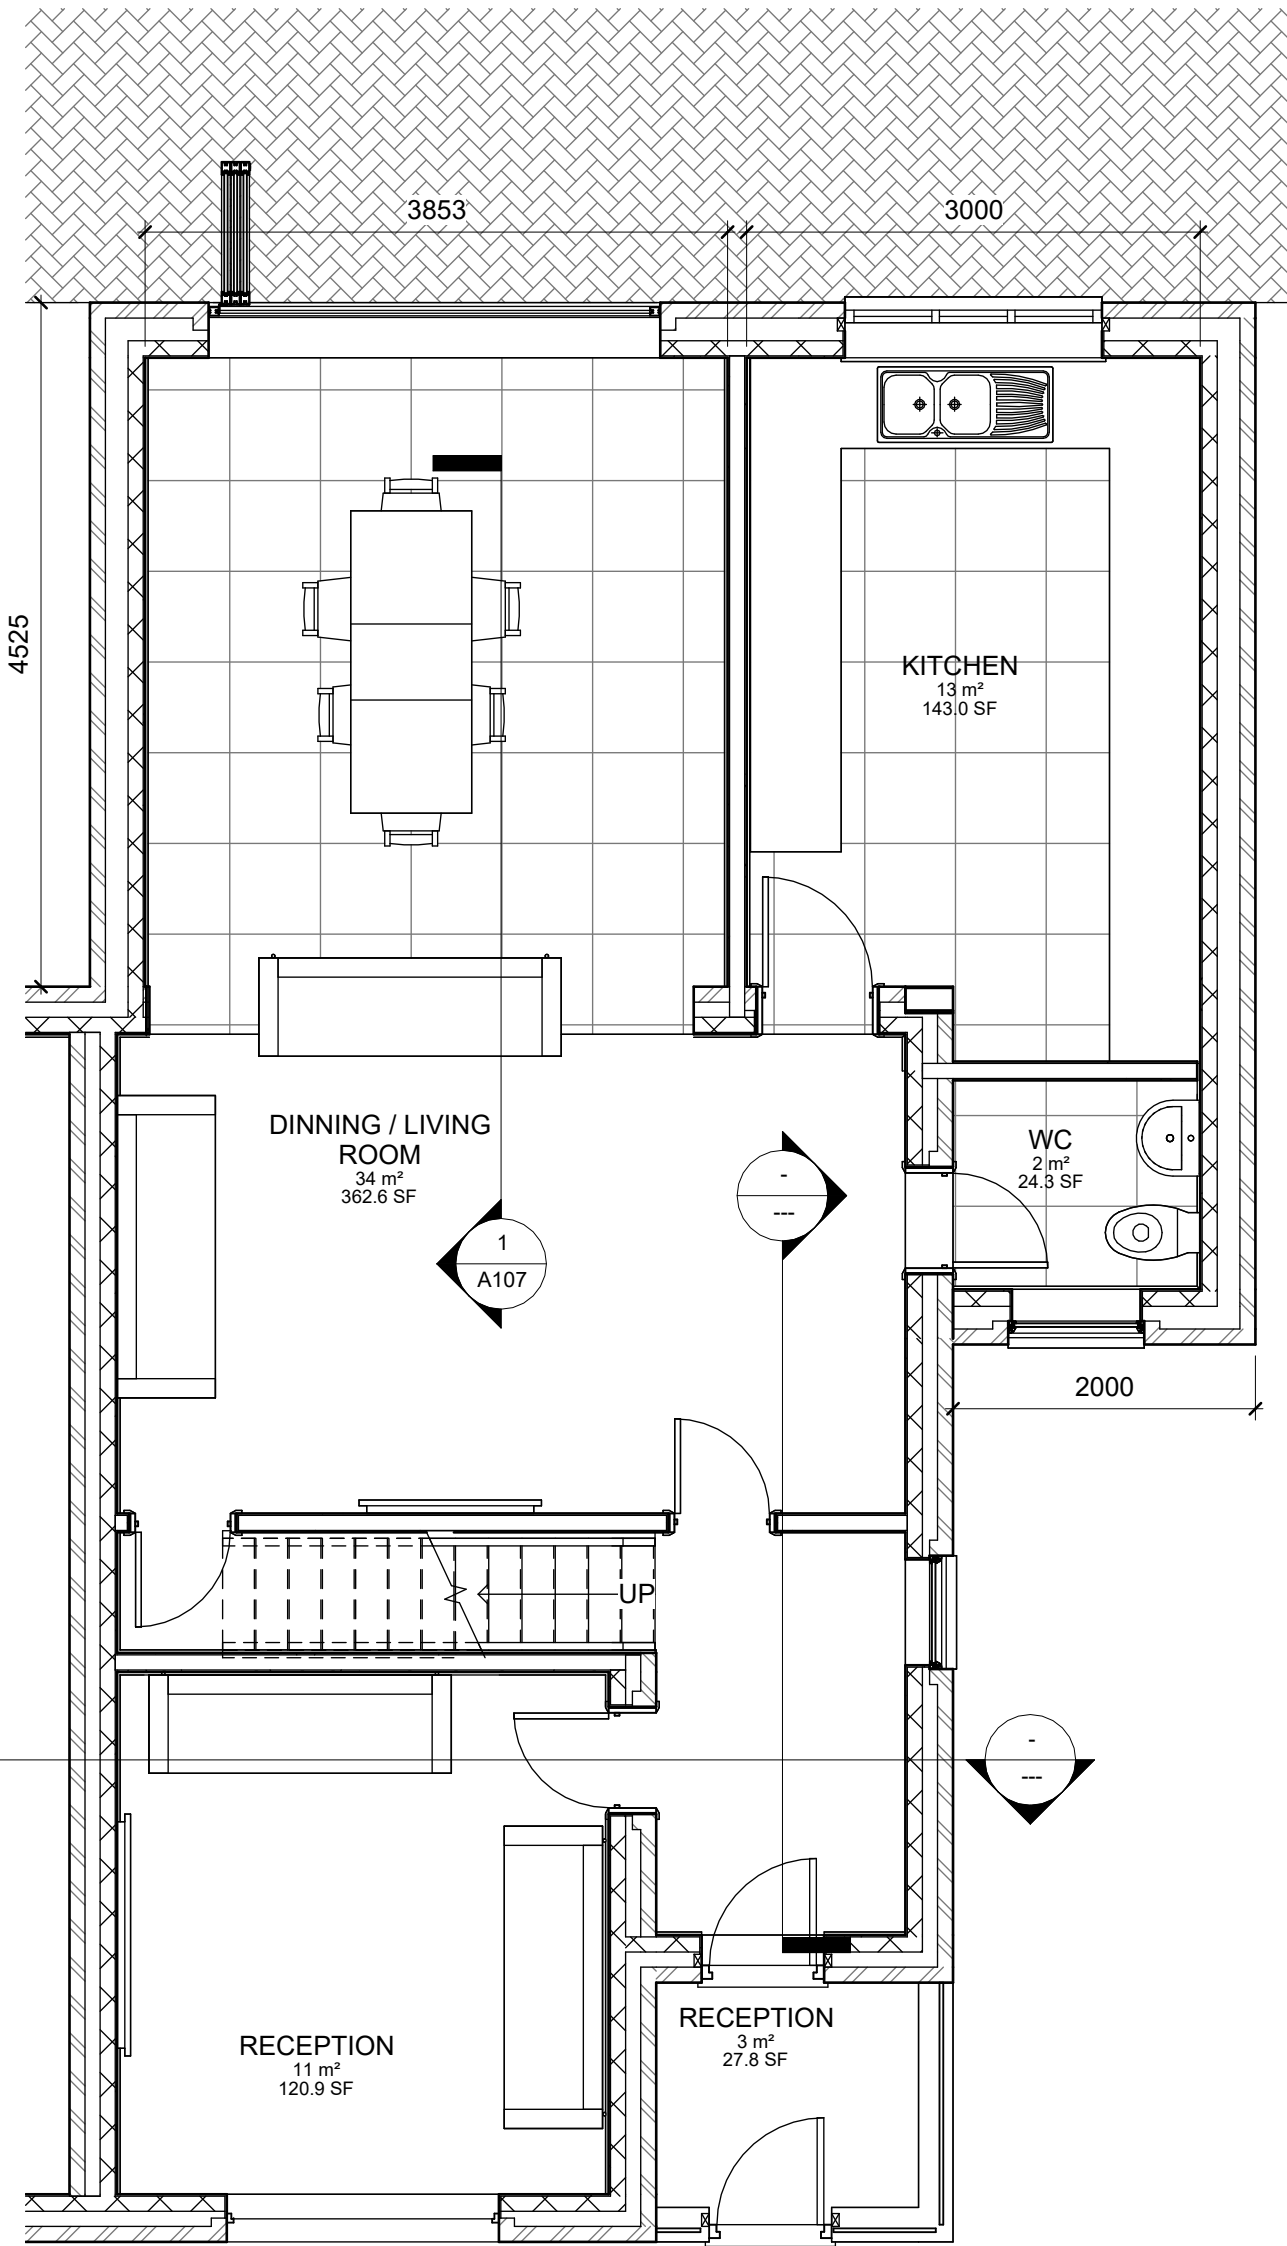

3 GF PROPOSED
1 : 50

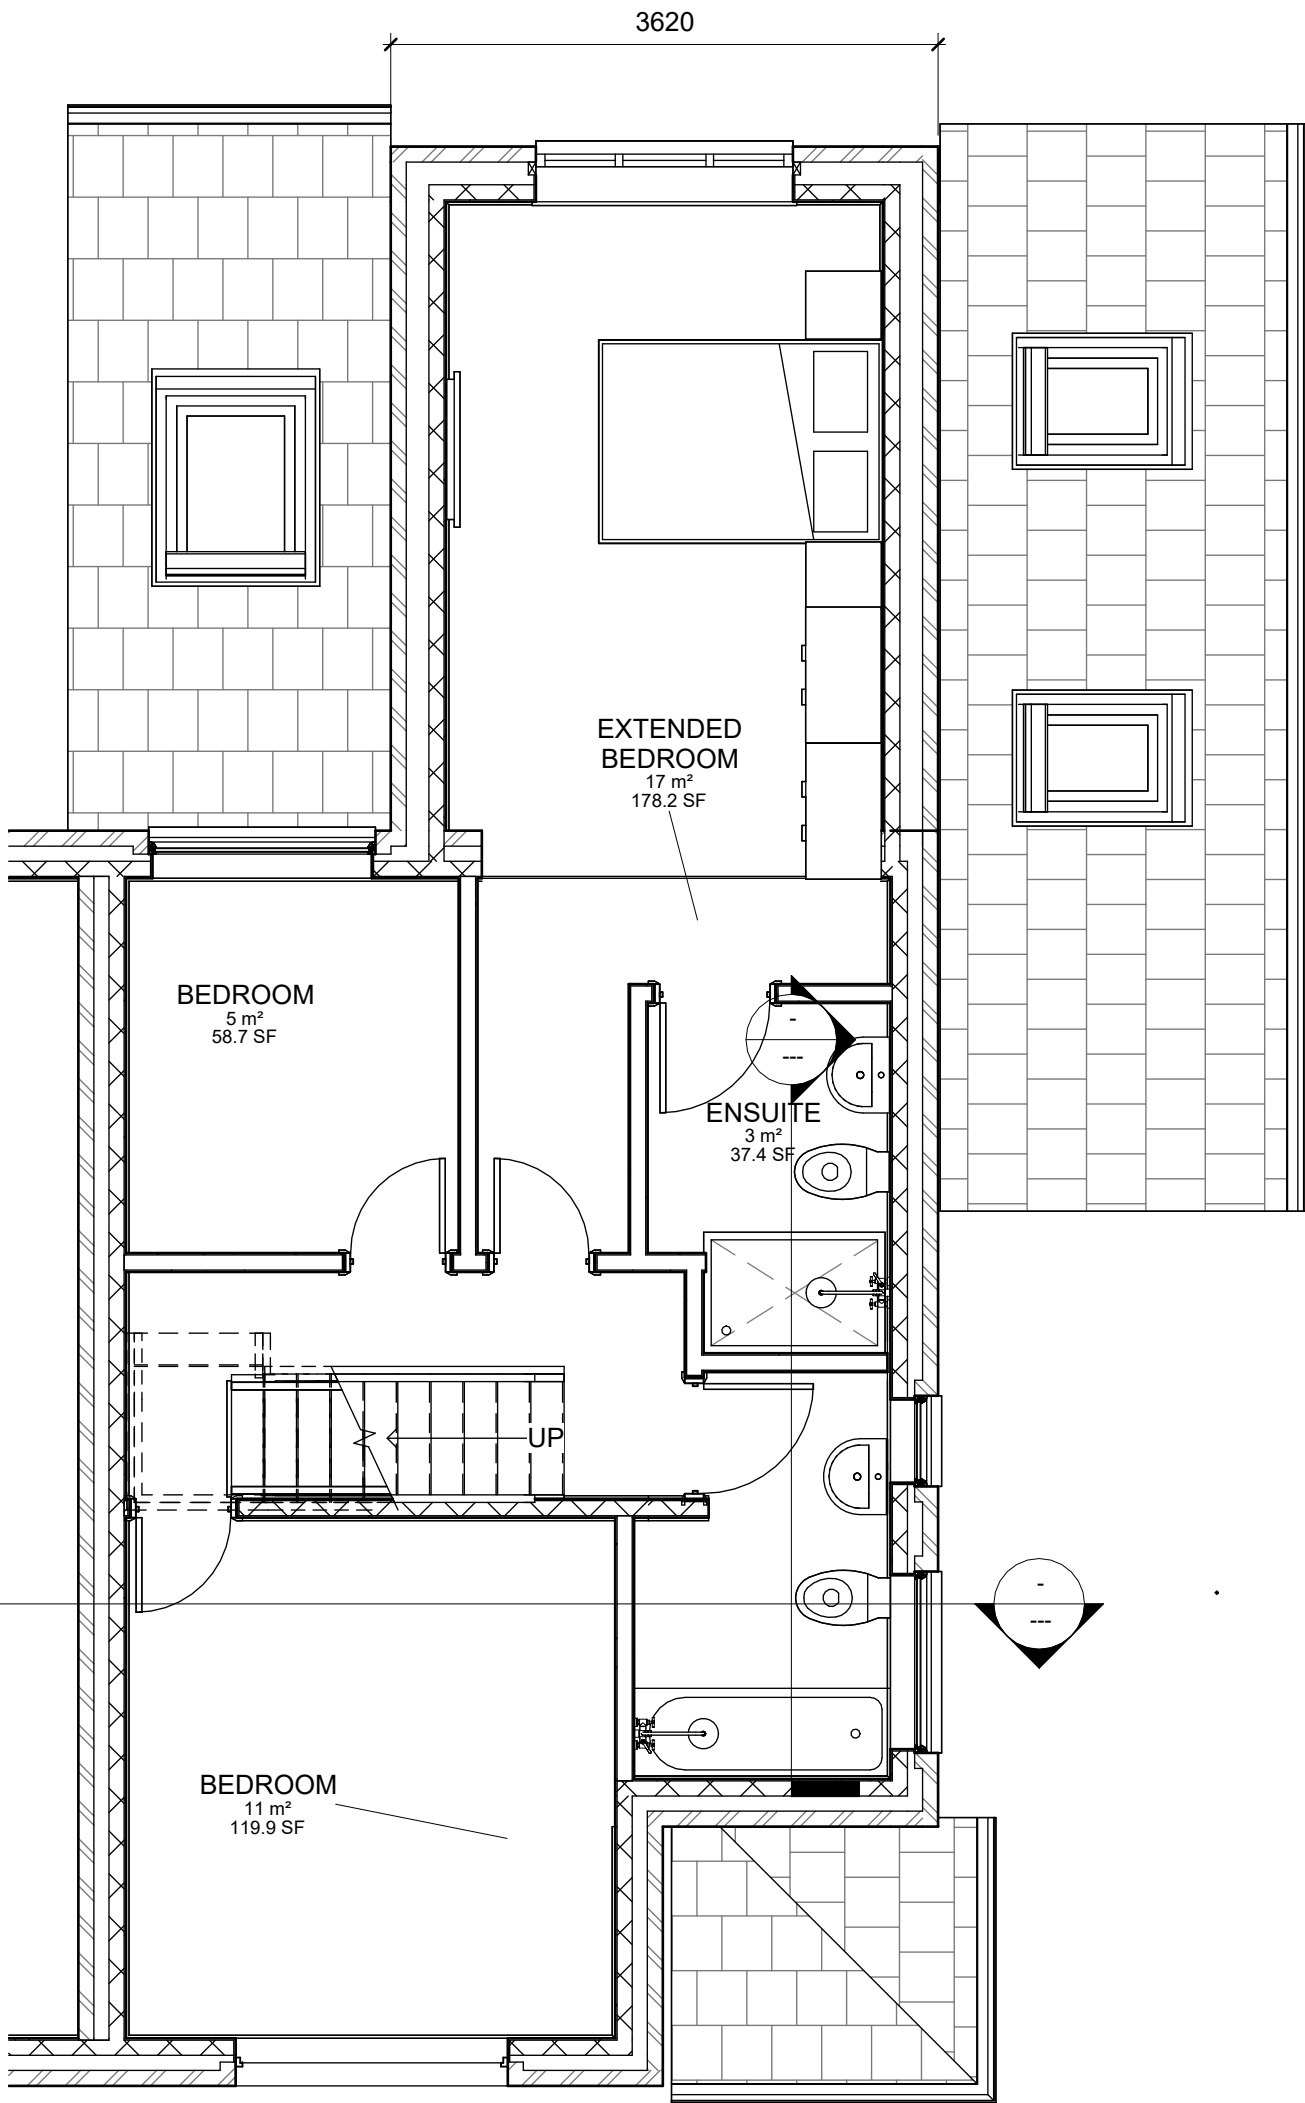

2 1ST FFL PROPOSED
1 : 50

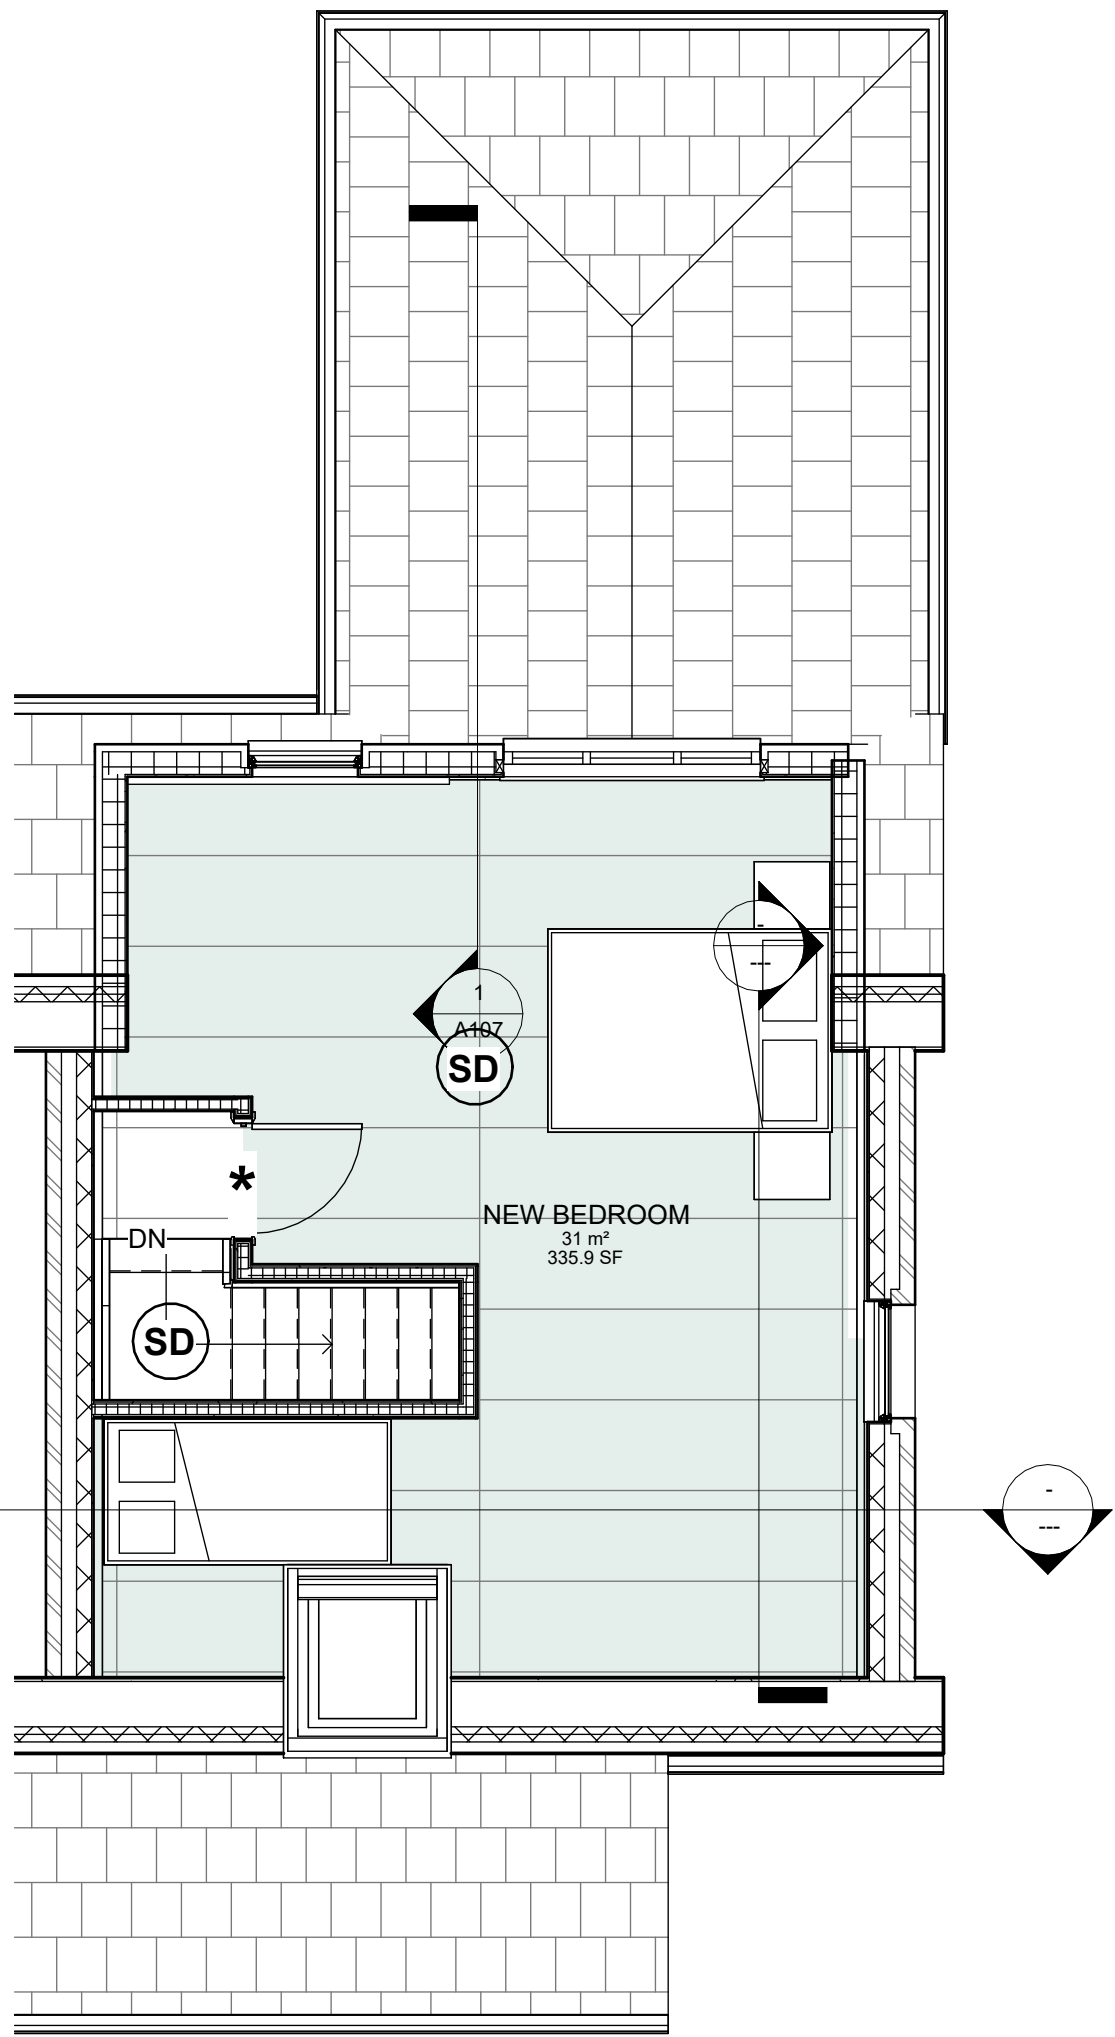

4 NEW LOFT FLOOR
1 : 50

KEY NOTE :

* - SELF CLOSING DOOR CLOSER INSTALLED TO COMPLY WITH MEANS OF FIRE ESCAPE

SD - SMOKE DETECTOR LOCATION

ALL MAIN ESCAPE CIRCULATION AND STAIR WELLS TO BE TO HAVE A 30MIN FIRE RATING

THE CONTRACTOR TO CHECK AND VERIFY ALL BUILDING AND SITE DIMENSIONS, LEVELS AND SEWER INVERT LEVELS AT CONECTION POINTS BEFOIRE WORK COMMENCES.

THIS DRAWING MUST BE READ WITH AND CHECKED AGAINST ANY STRUCTURAL OR SPECIALIST DRAWINGS PROVIDED.

THE CONTRACTOR IS TO COMPLY IN ALL ASPECTS WITH THE CURRENT BUILDING REGULATIONS WHETHER OR NOT SPECIFICALLY STATED ON THESE DRAWINGS

No color scheme assigned to view