



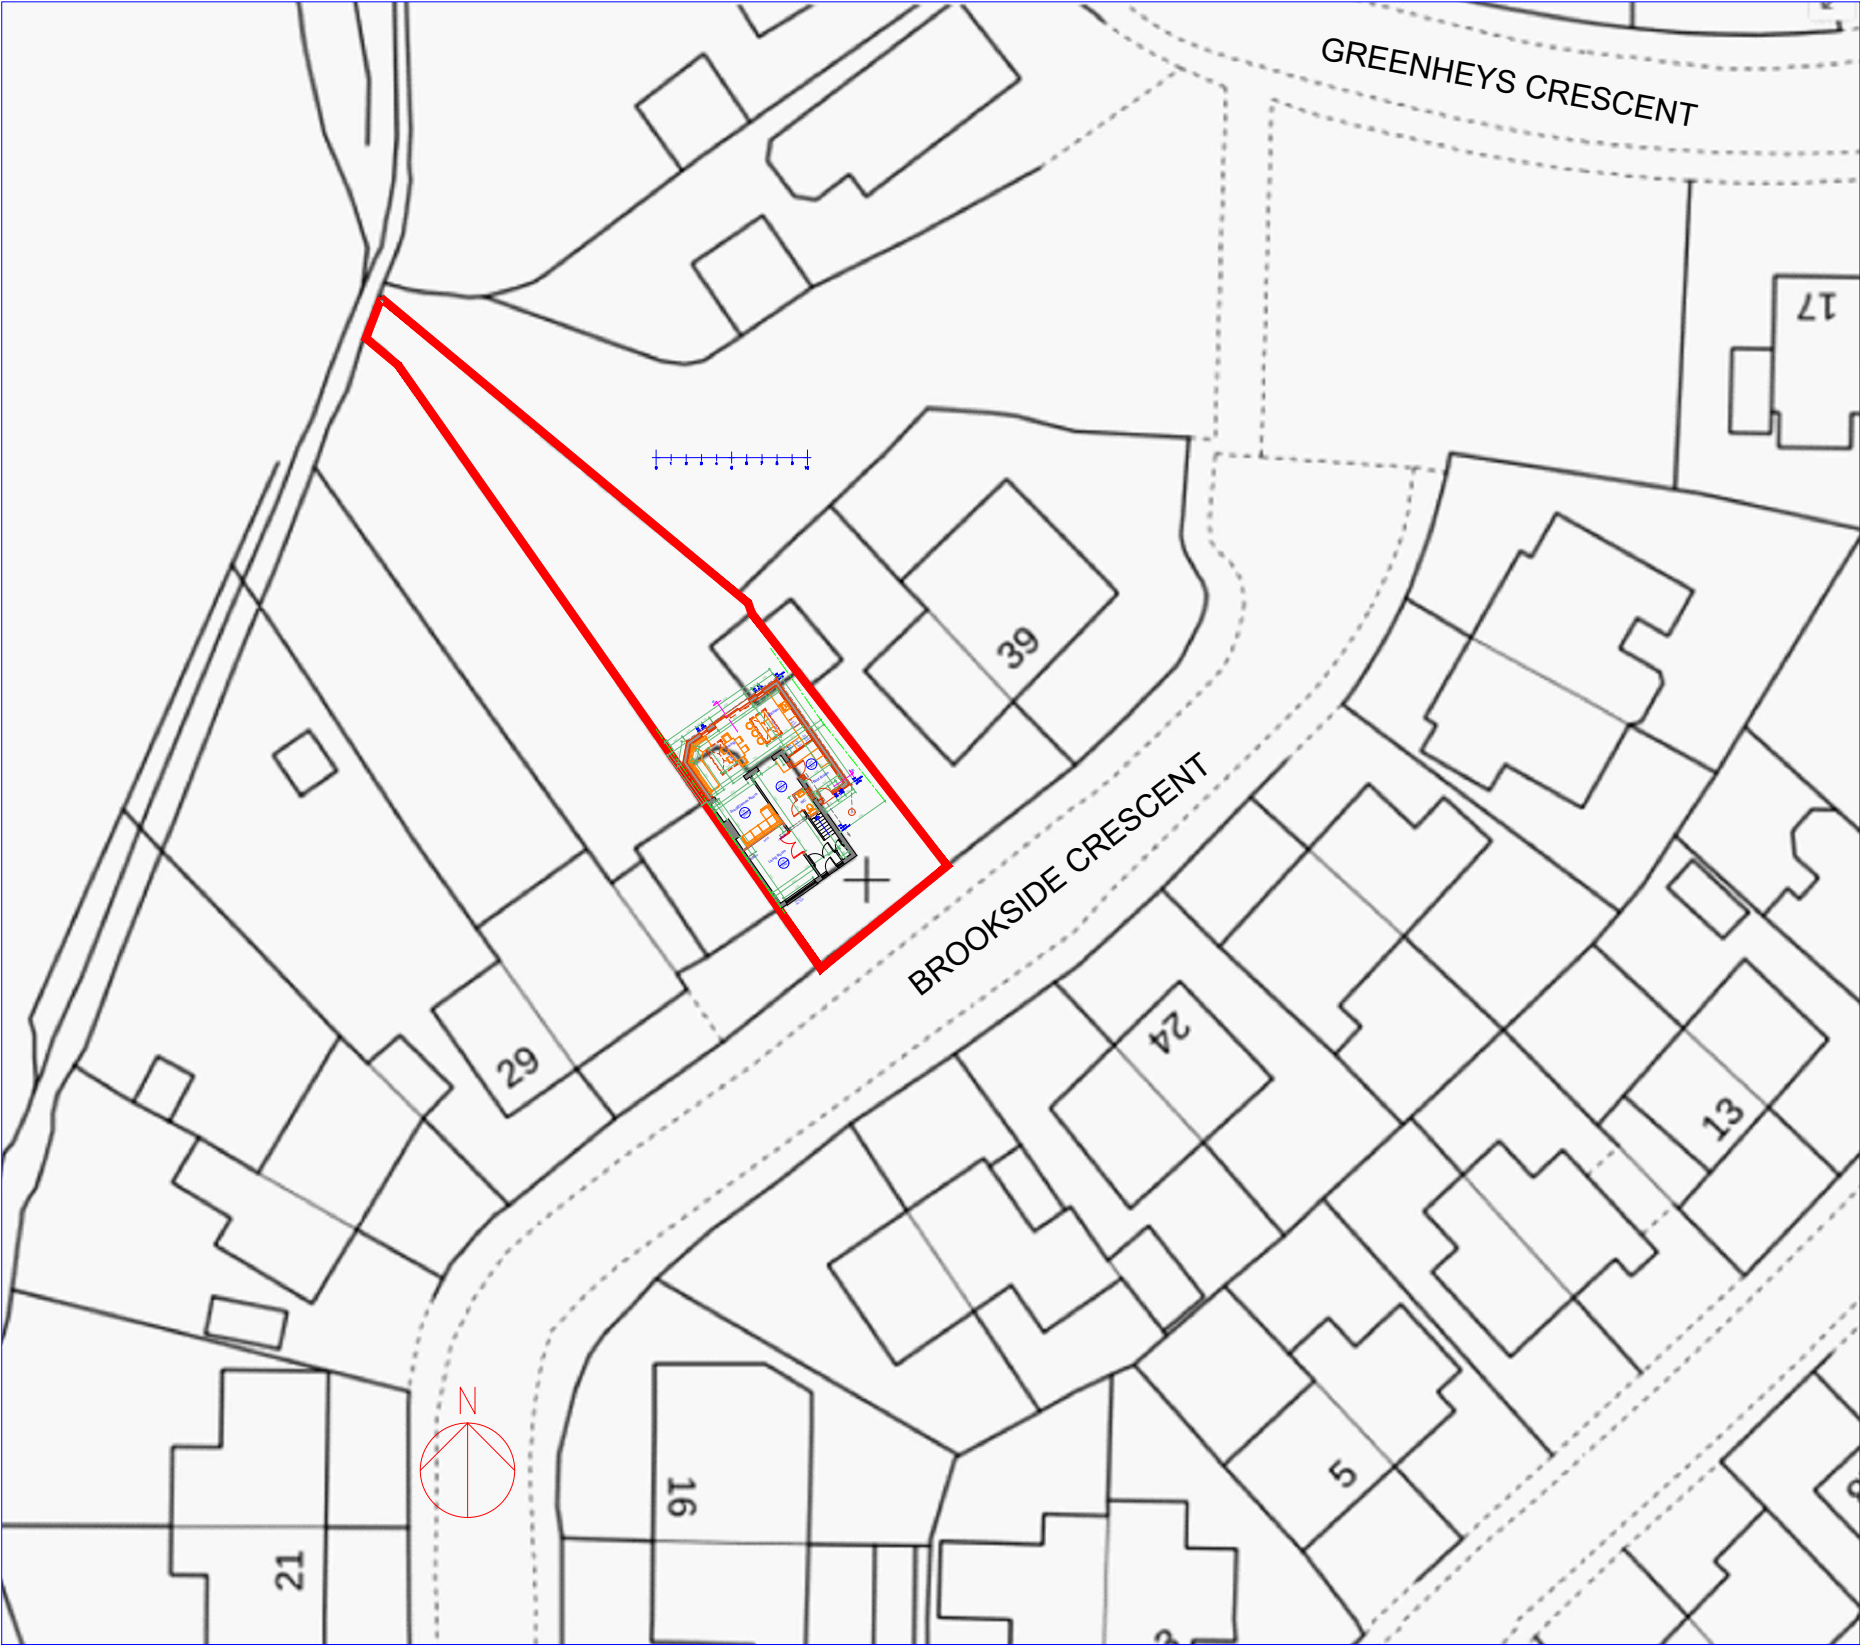

OS Map
Scale 1:500

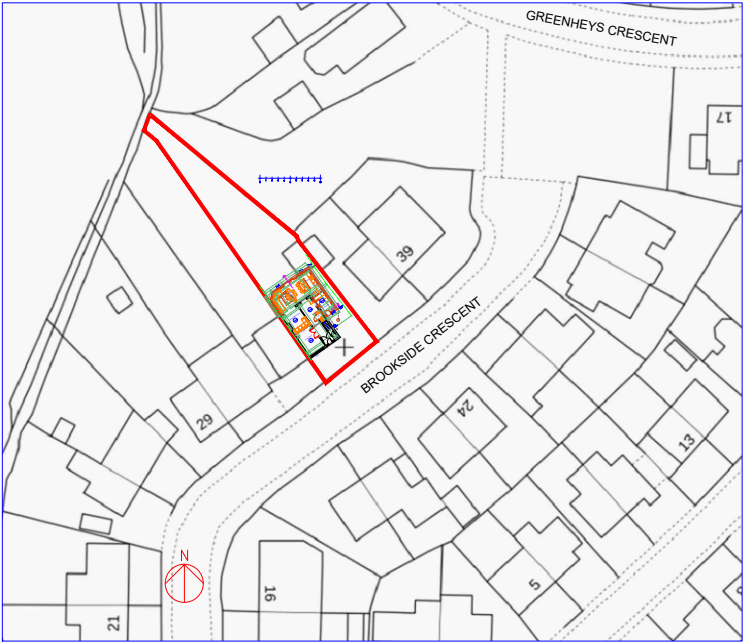

OS Map
Scale 1:1250

Rev	Date	Description
Issued For : INFORMATION PURPOSES ONLY		
Client:		
Mr. Luke Palmer		
Project:		
35 Brookside Cres, Greenmount, Bury BL8 4BG Proposed single storey rear and side extension.		
Scheme - Drawing Title		
OS Map		
04	Date	13.12.23
Drawing No.	Revision	Scale
		Various @A3
 Plans To Build It Ltd Tel: 0161 728 5730 Mob: 07741175755 www.planstobuildit.com		