

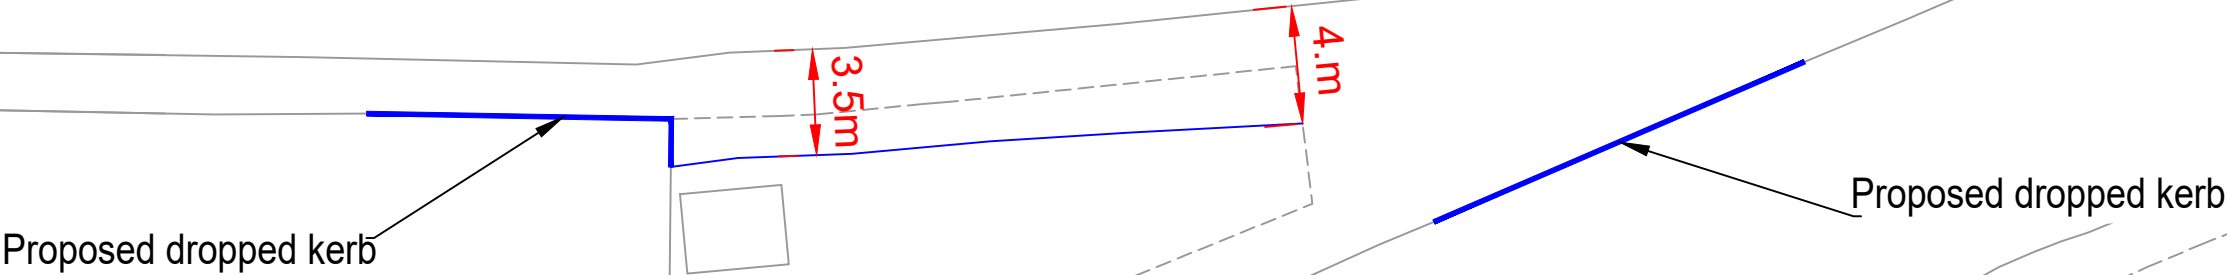


Scale 1:250

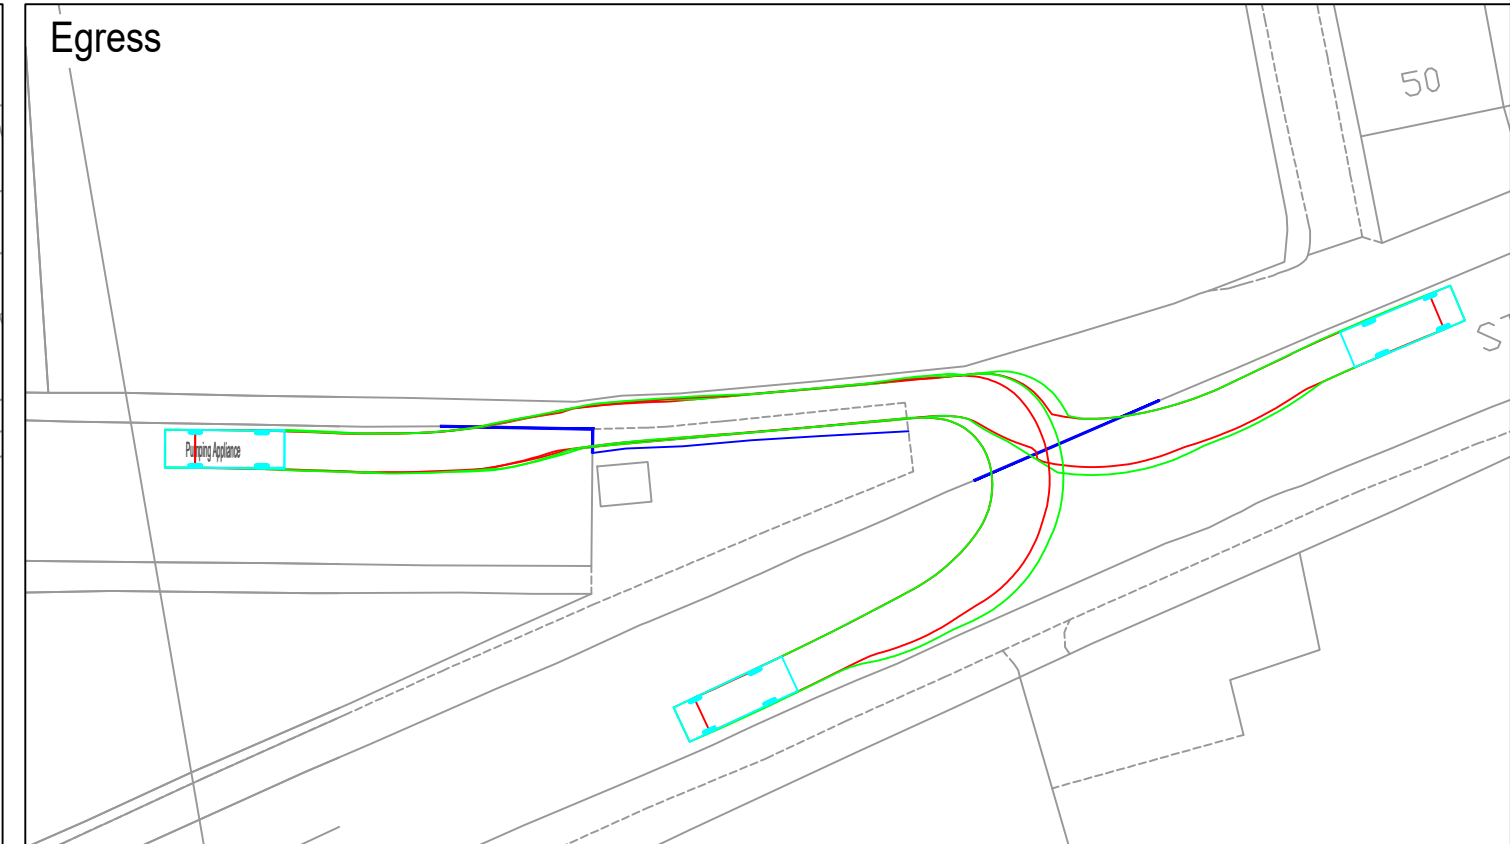

Access

Egress

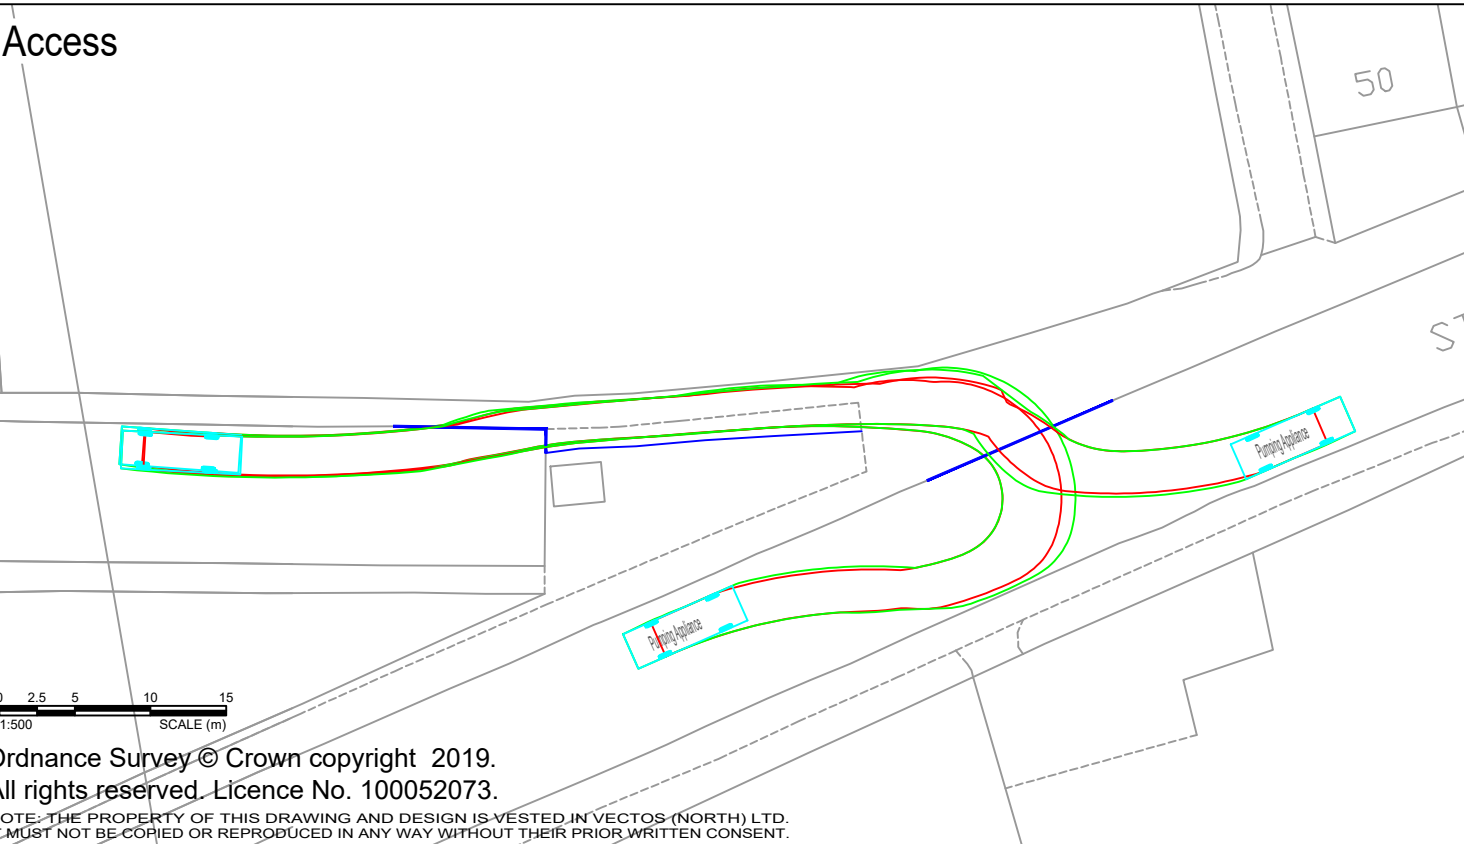


Ordinance Survey © Crown copyright 2019.
All rights reserved. Licence No. 100052073.
NOTE: THE PROPERTY OF THIS DRAWING AND DESIGN IS VESTED IN VECTOS (NORTH) LTD.
IT MUST NOT BE COPIED OR REPRODUCED IN ANY WAY WITHOUT THEIR PRIOR WRITTEN CONSENT.

REV.	DETAILS	DRAWN	CHECKED	DATE
-	-	-	-	-

Notes:

1. This is not a construction drawing and is intended for illustrative purposes only.
2. White lining is indicative only.

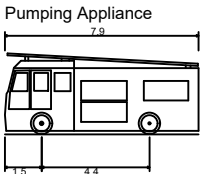

Overall Length 7.900m
Overall Width 2.500m
Overall Body Height 3.300m
Min Body Ground Clearance 0.140m
Track Width 2.500m
Lock to lock time 4.00s
Kerb to Kerb Turning Radius 7.750m

Stopes Road - Little Lever, Bolton

Harworth

Proposed Emergency Vehicle Access Arrangement

vectos.

4th Floor Oxford Place, 61 Oxford Street, Manchester, M1 6EQ
0161 228 1008 e: manchester@vectos.co.uk

DRAWN: WD	CHECKED: AS	DATE: 01.12.20	SCALES: 1:500 at A3 - Unless Shown	DRAWING NUMBER: VN201653-D104	REVISION: -
-----------	-------------	----------------	------------------------------------	-------------------------------	-------------