


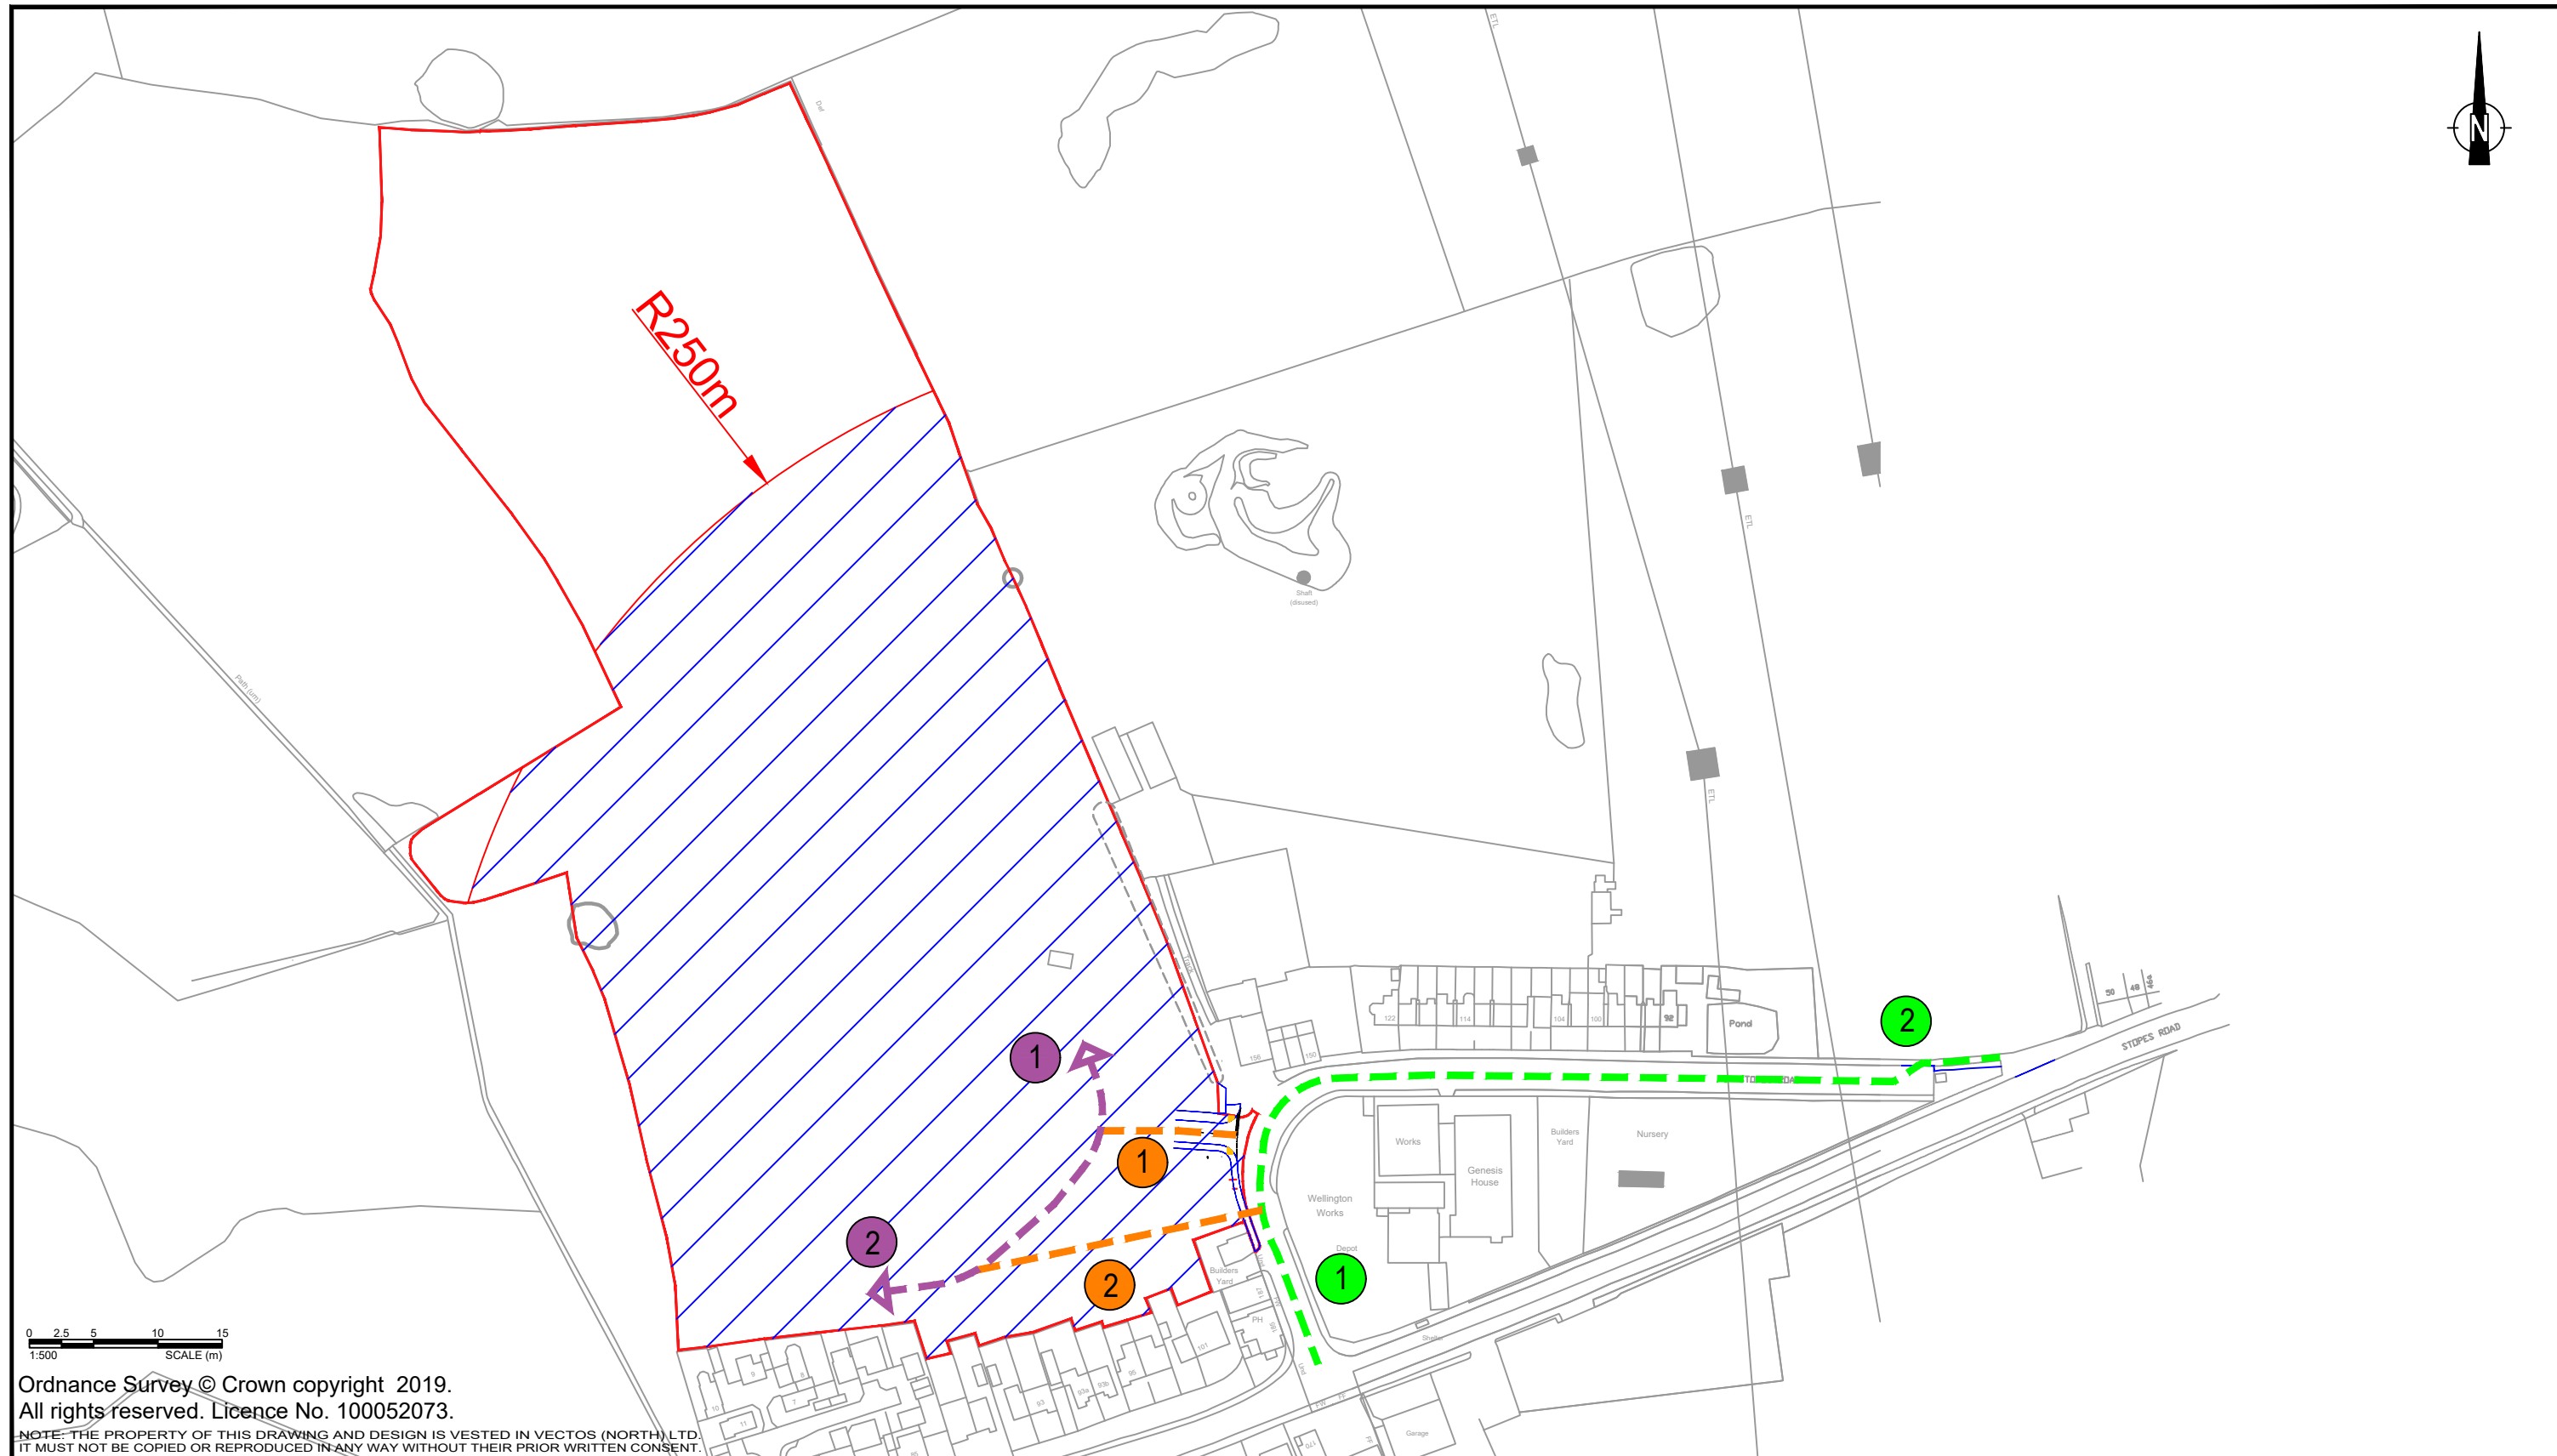

REV.	DETAILS	DRAWN	CHECKED	DATE
A	Amendments made to access routes	WD	AS	02.03.21

Notes:

1. This is not a construction drawing and is intended for illustrative purposes only.
2. White lining is indicative only.

 Area Covered Within 250m of Site Access

 Route to Site (Stopes Road)

 Access to Site

 Site Circulatory

  Access Options

Stopes Road - Little Lever, Bolton				Harworth	
Emergency Vehicle Strategy				 4th Floor Oxford Place, 61 Oxford Street, Manchester, M1 6EQ 0161 228 1008 e: manchester@vectos.co.uk	
DRAWN: WD	CHECKED: AS	DATE: 29.01.21	SCALES: 1:2000 at A3	DRAWING NUMBER: VN201653-D107	REVISION: A