
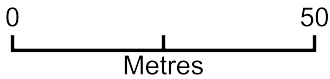


116 Church Street West, Radcliffe

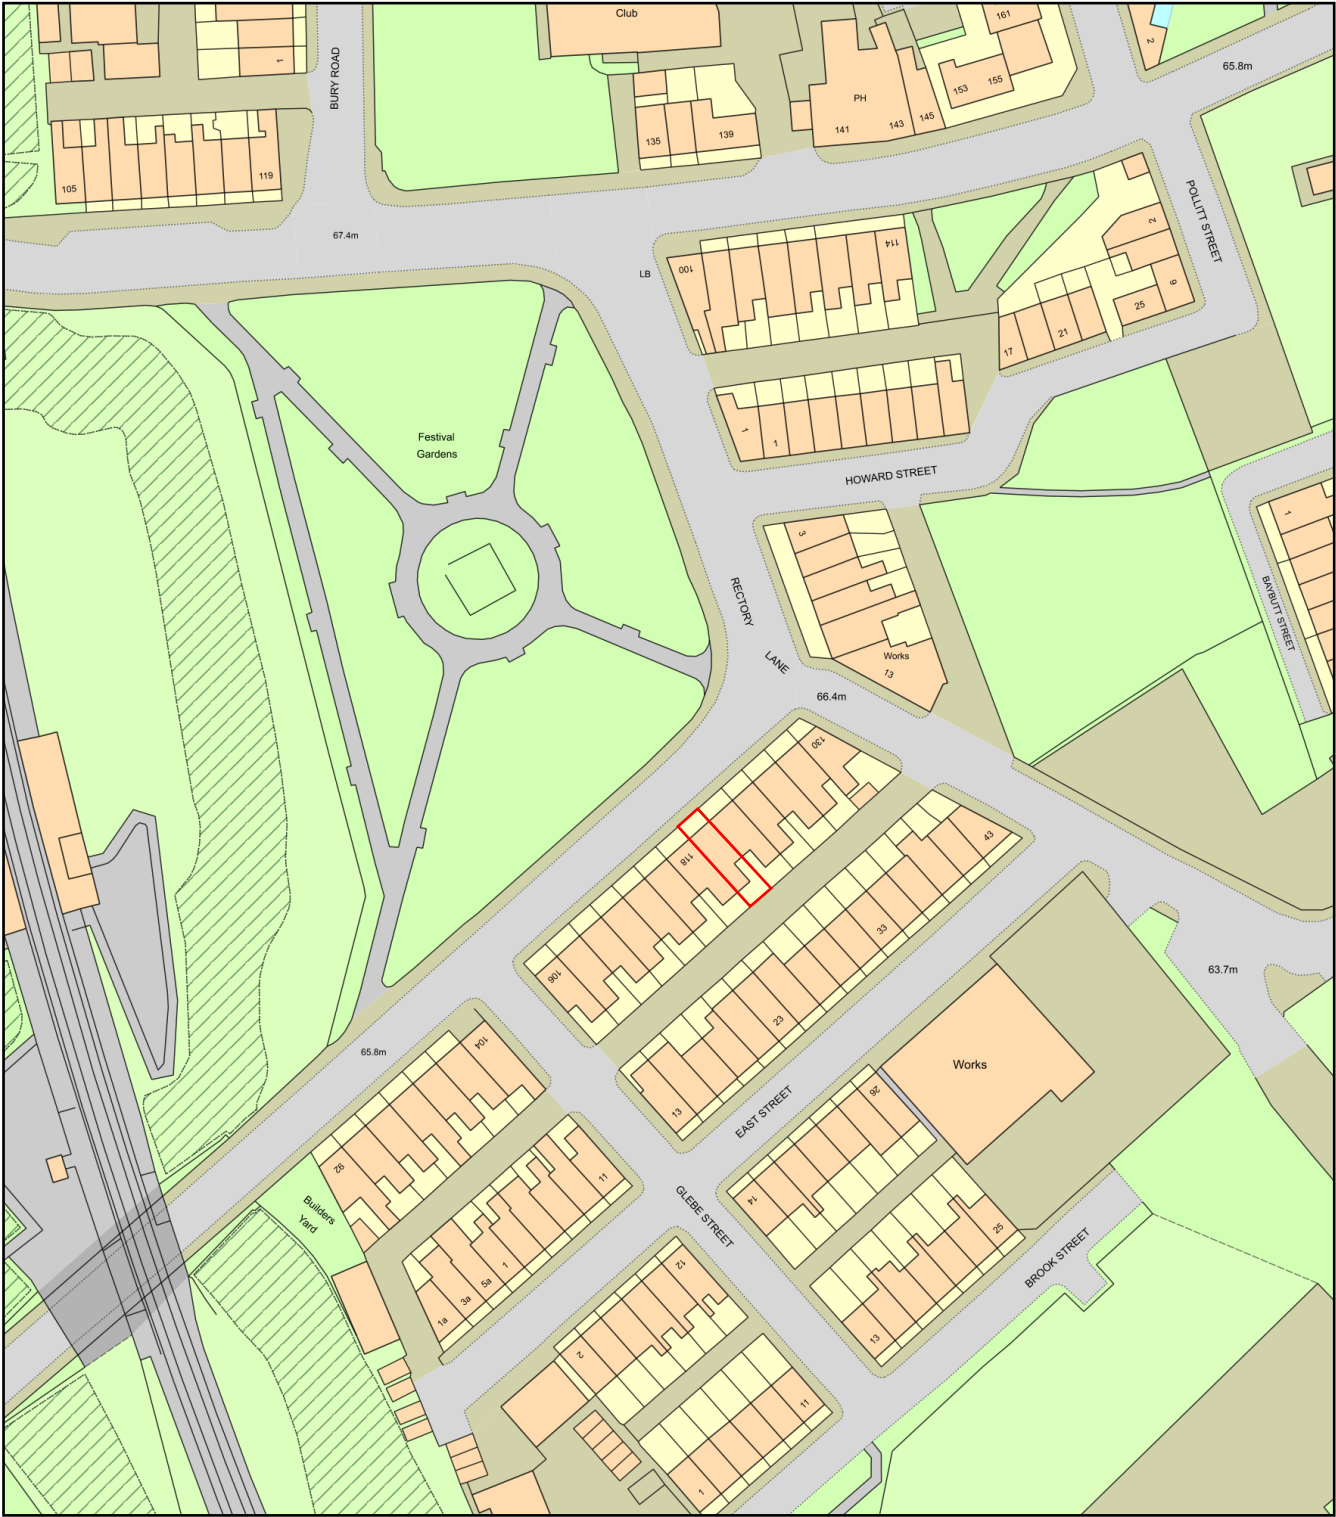

Plan Produced for: Michael Jones
Date Produced: 29 Nov 2023
Plan Reference Number: TQRQM23333134635119
Scale: 1:1250 @ A4