




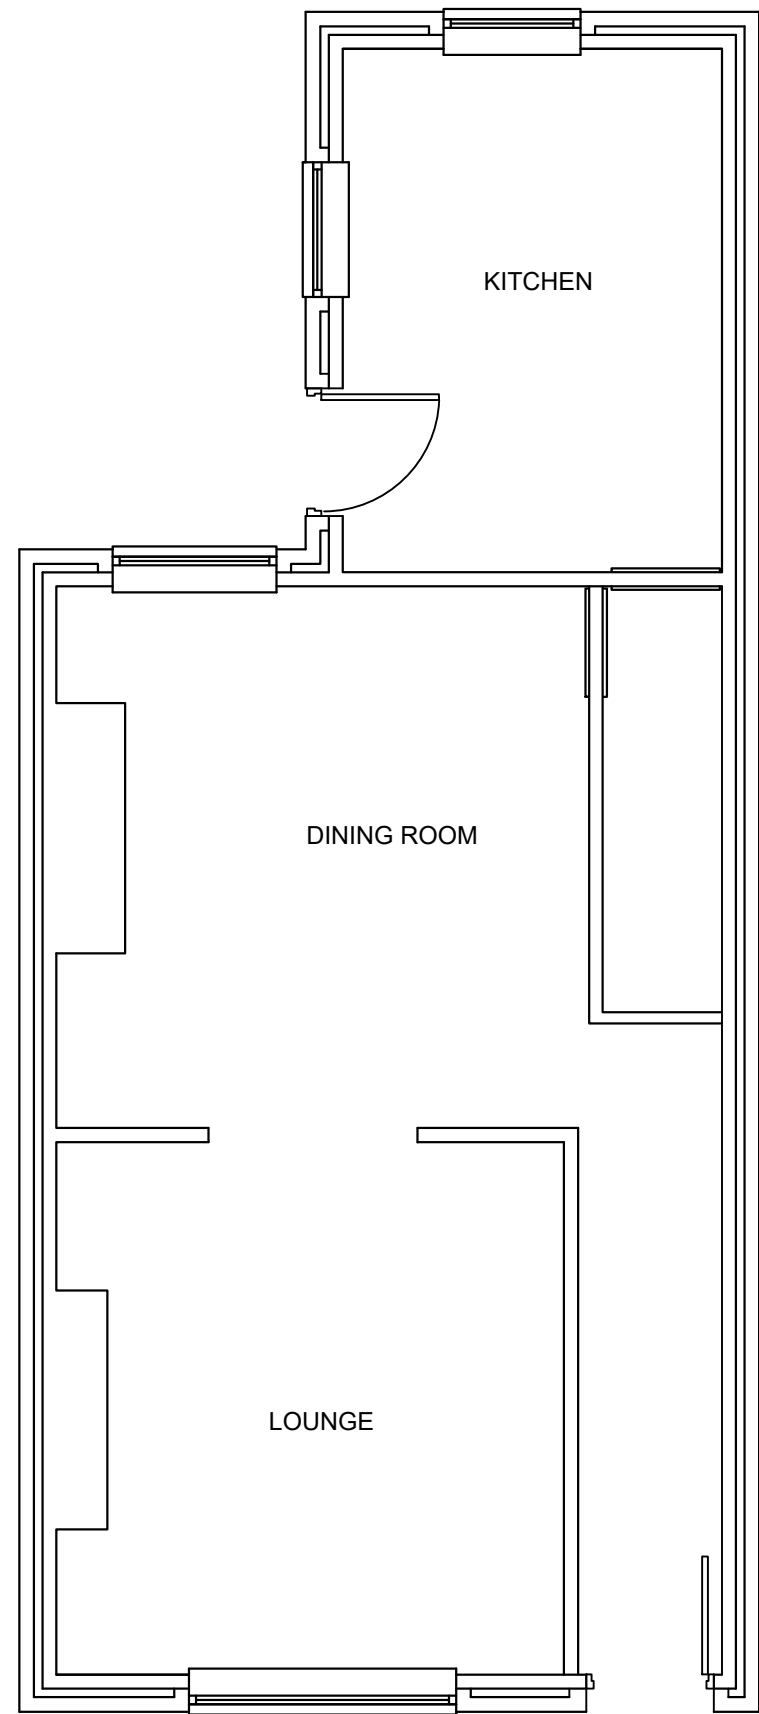


EXISTING GROUND FLOOR LAYOUT
(SCALE 1:50)

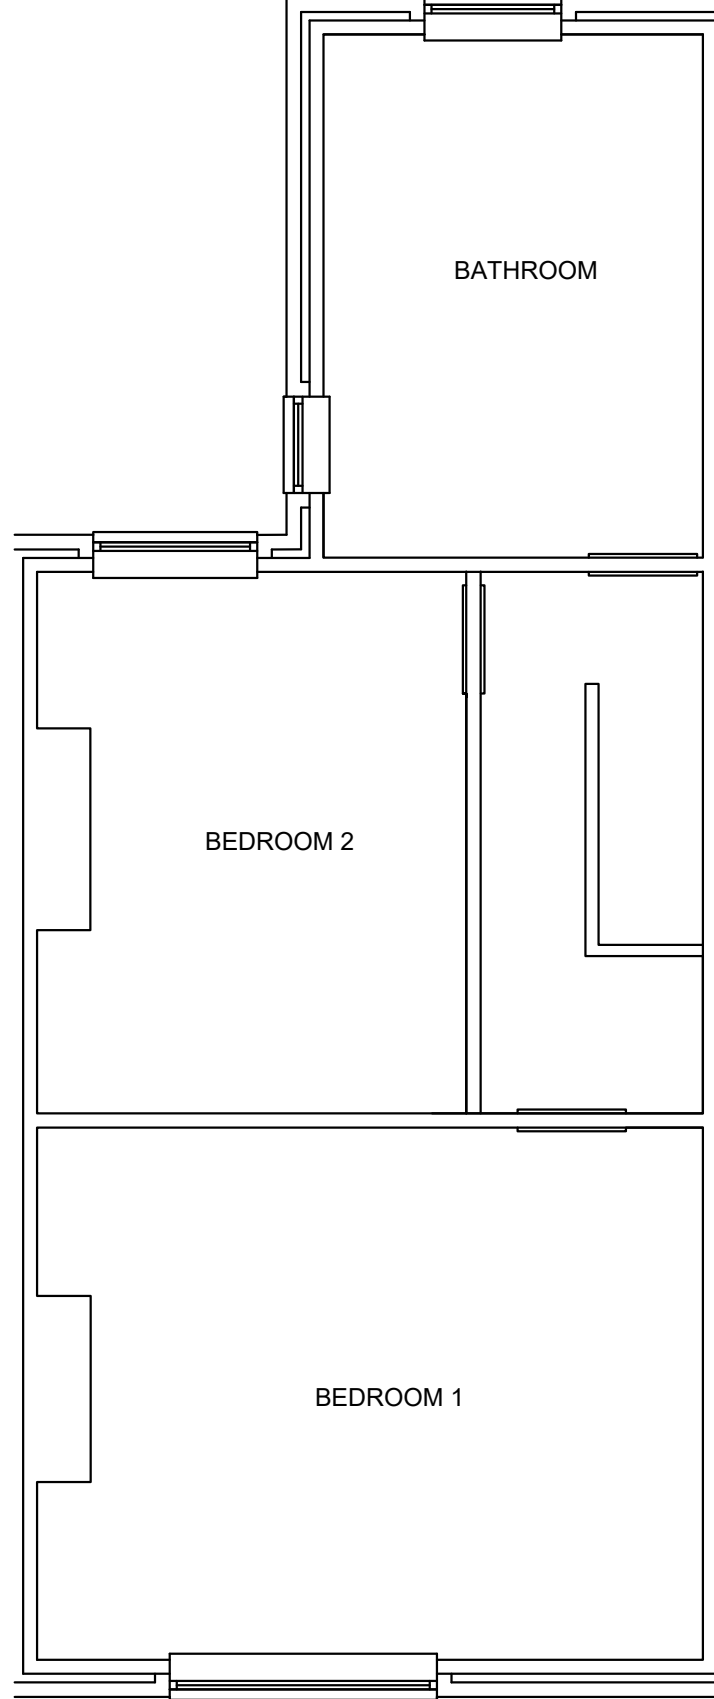


EXISTING 1ST FLOOR LAYOUT
(SCALE 1:50)

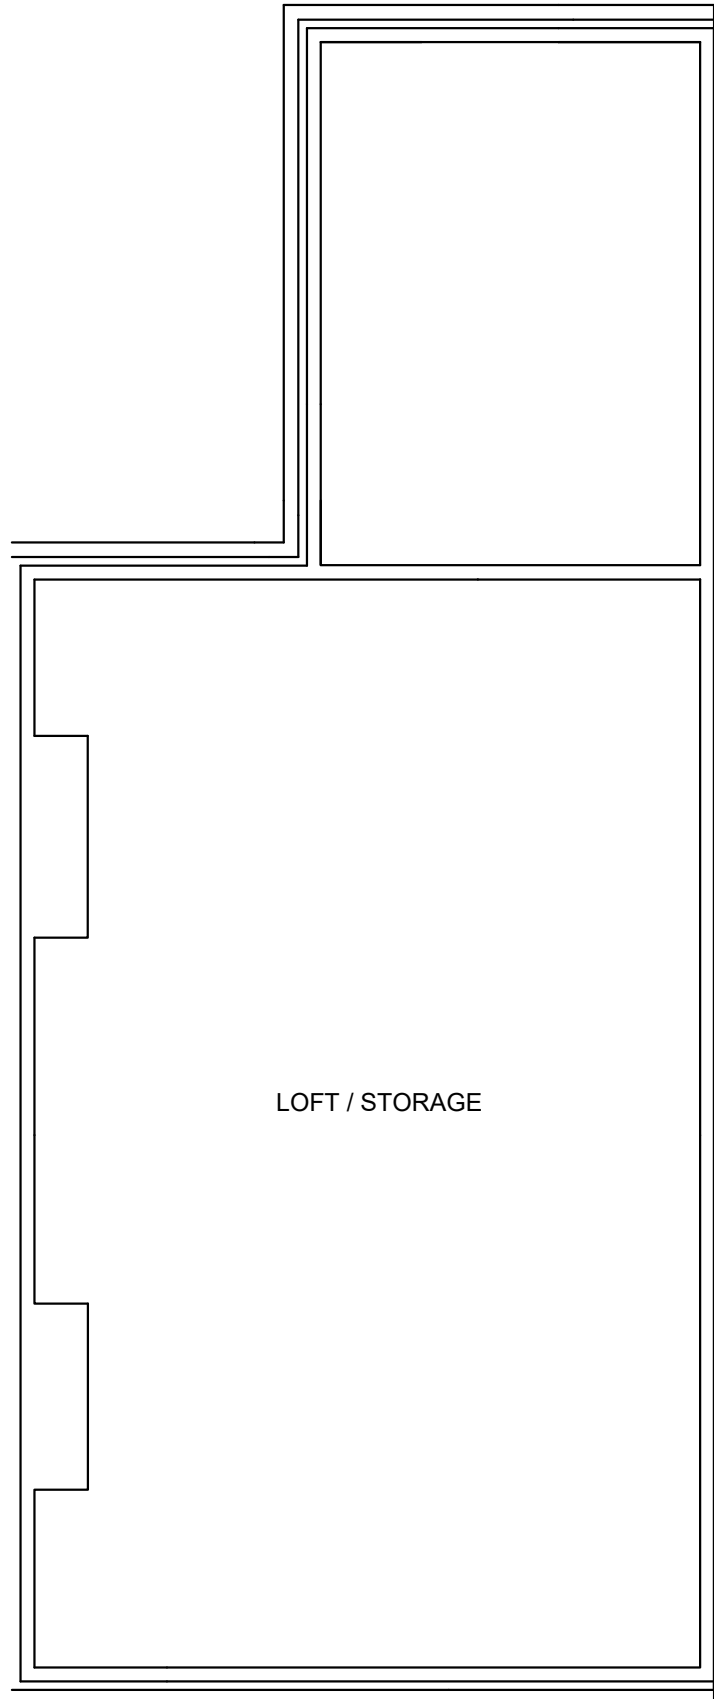


EXISTING LOFT LAYOUT
(SCALE 1:50)

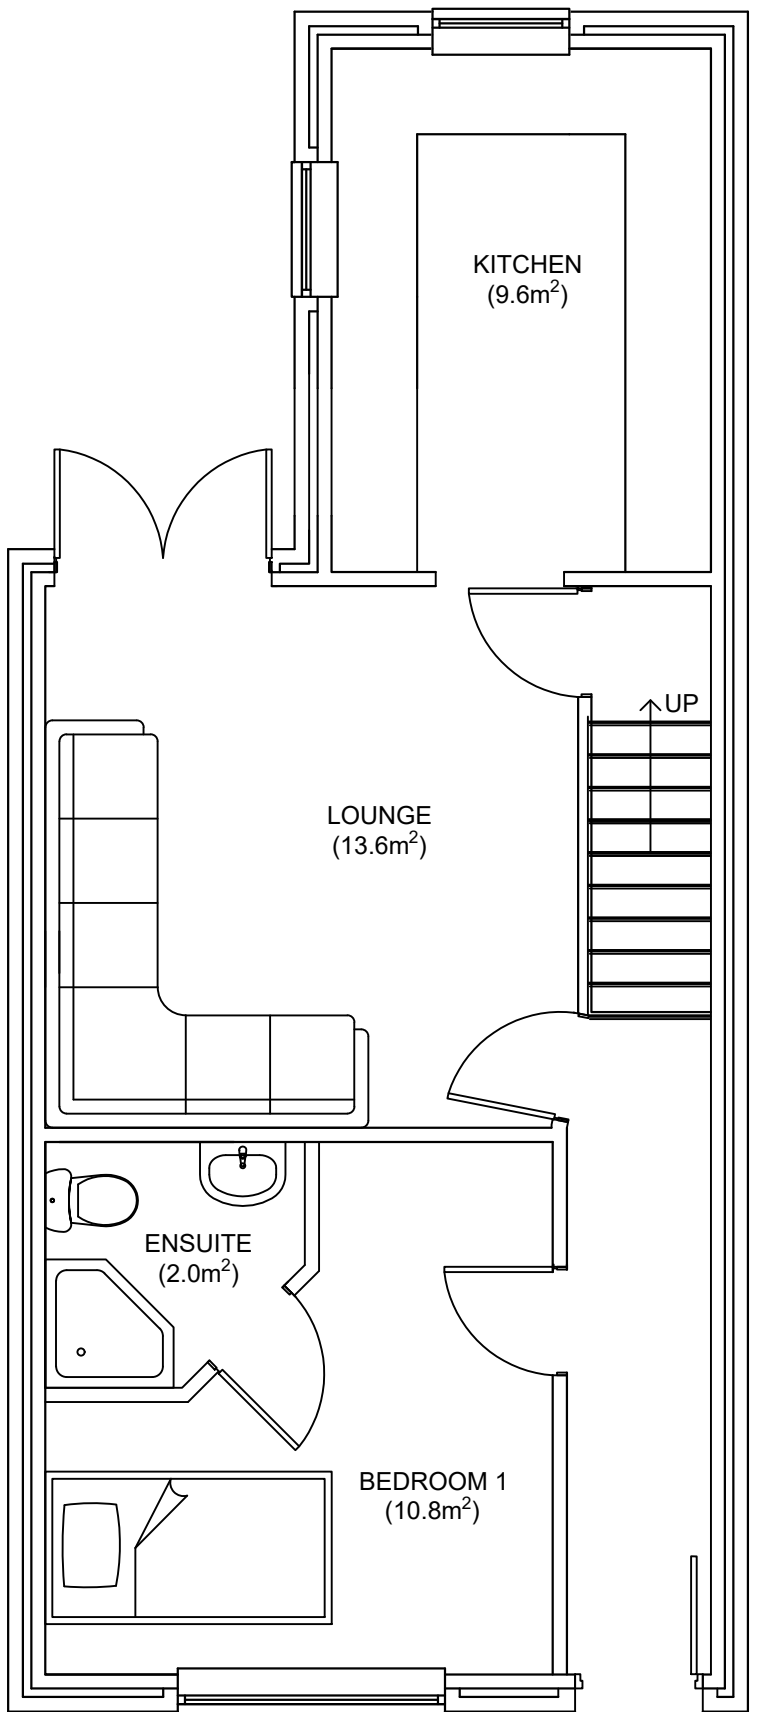


PROPOSED GROUND FLOOR LAYOUT
(SCALE 1:50)

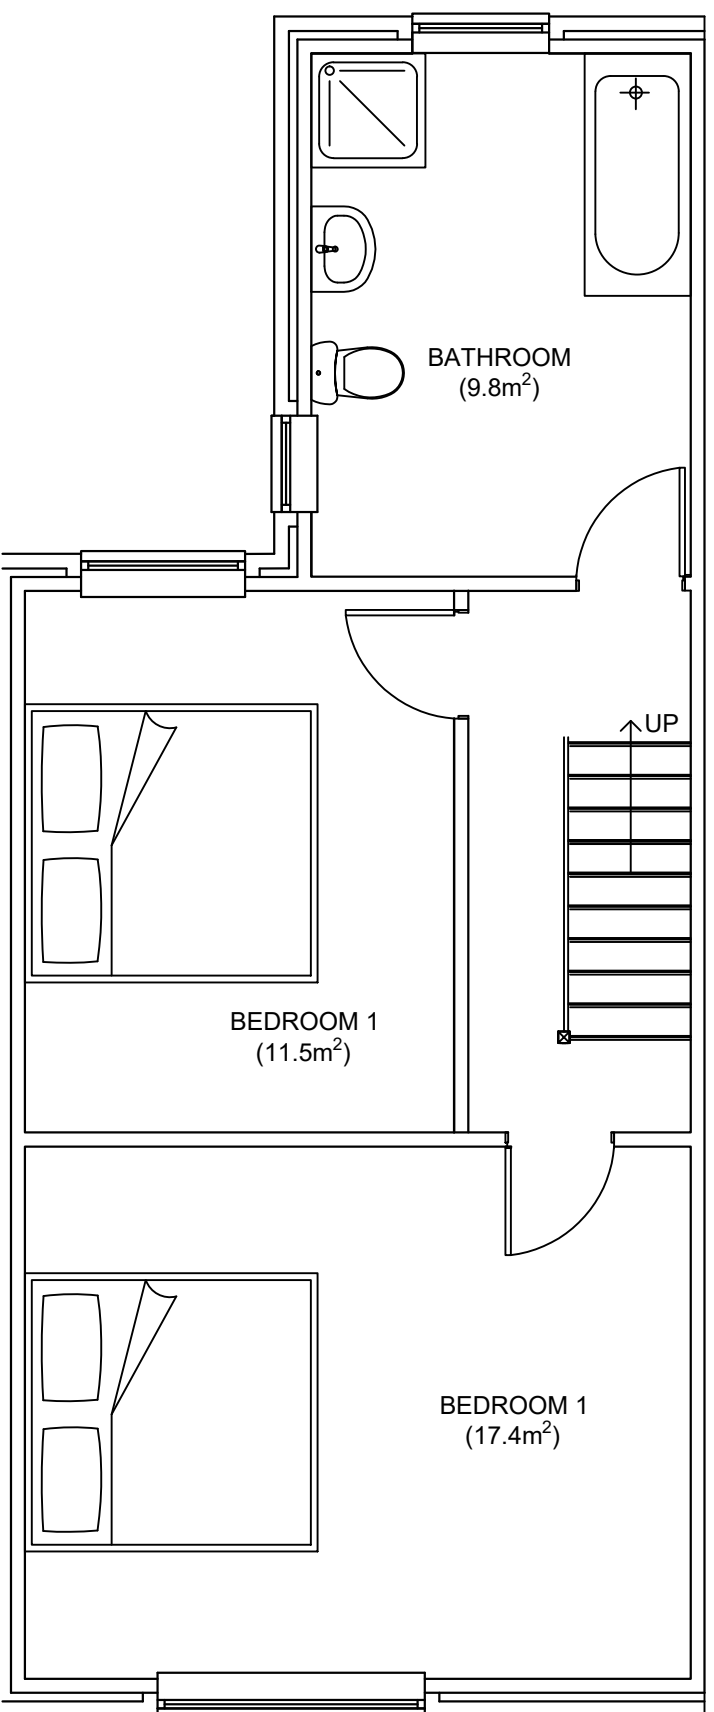

PROPOSED 1ST FLOOR LAYOUT
(SCALE 1:50)

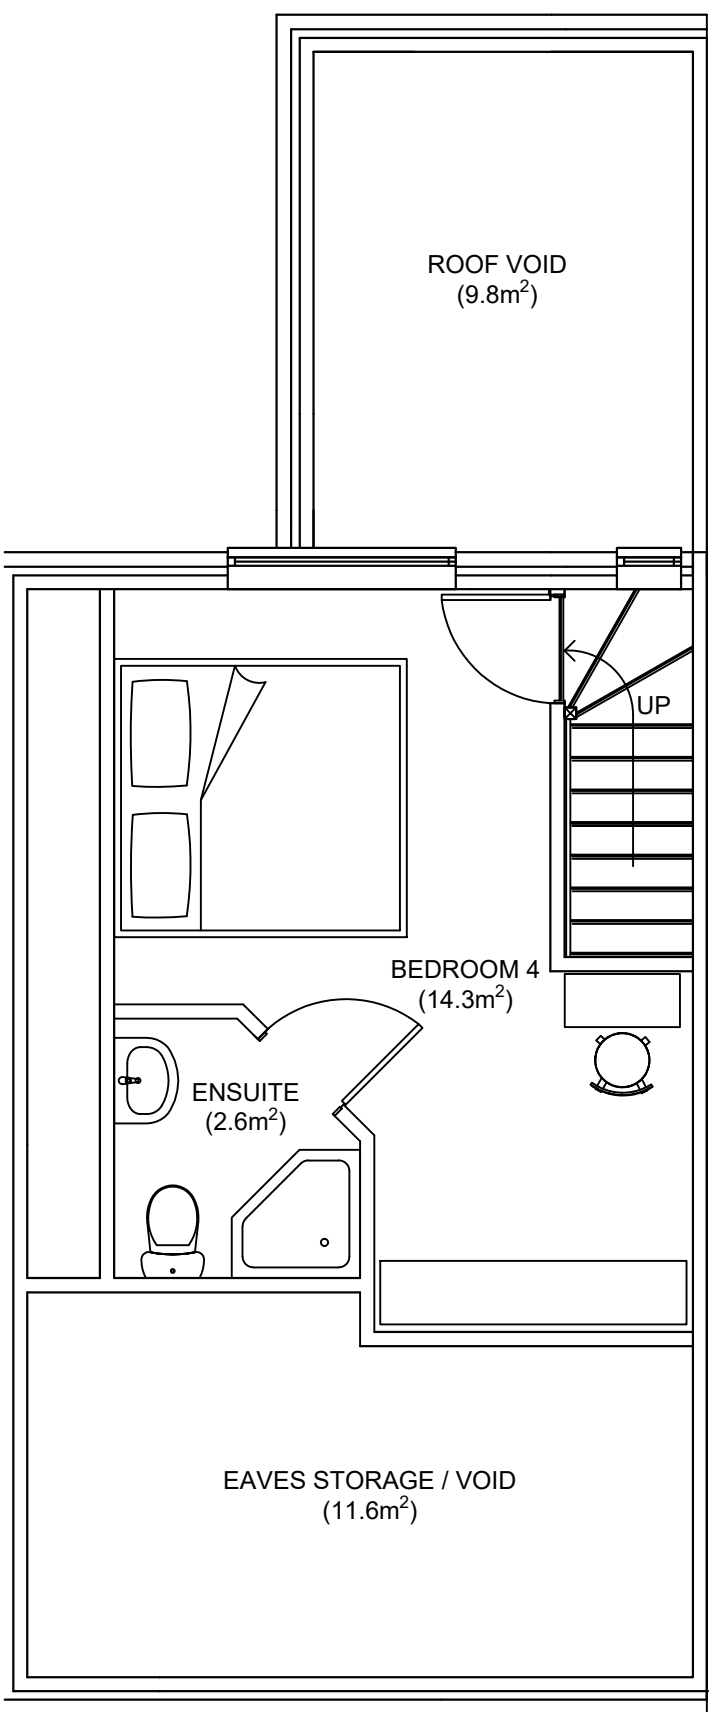

PROPOSED 2ND FLOOR LAYOUT
(SCALE 1:50)

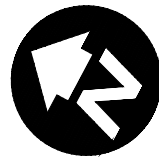

Red Leaf Property Solutions				
Design Stage	Planning	Discipline/Function Construction		
Drawing Title	116 Church Street West Radcliffe Existing & Proposed Plan Layouts	Drawn ---	Checked ---	Approved ---
		Date 10/12/23	Scale -	Size A1
		Drawing No. BBD001-A-DR-1001		Rev. P01