



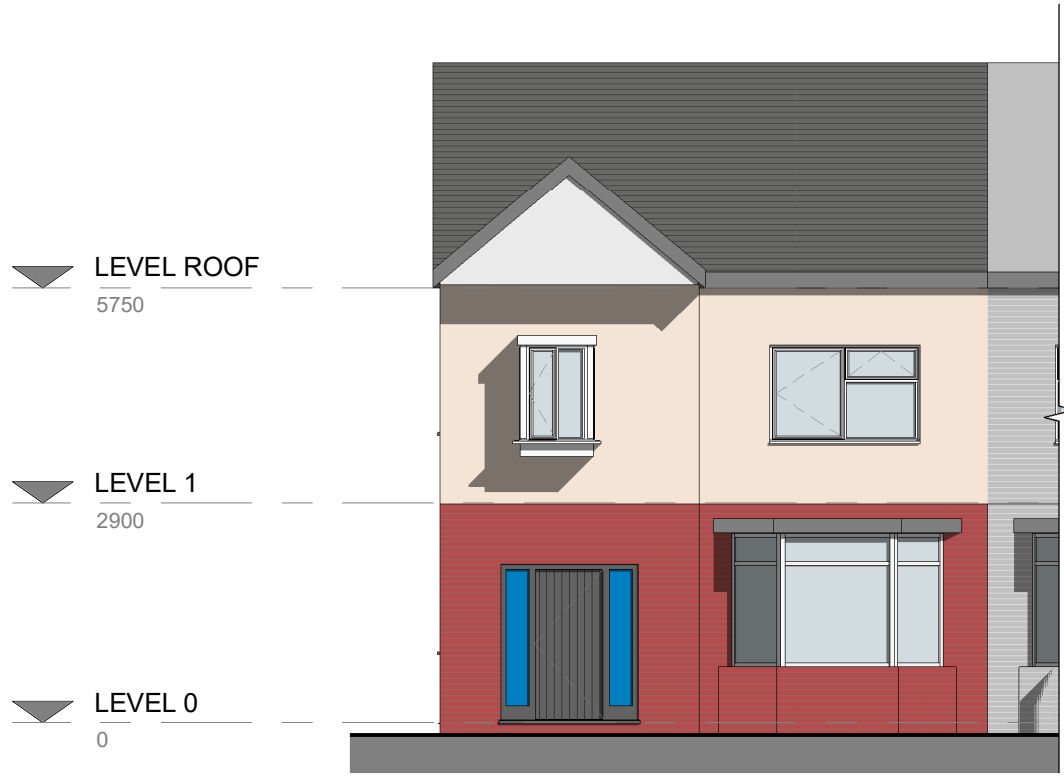


3. Front - Proposed
1 : 100

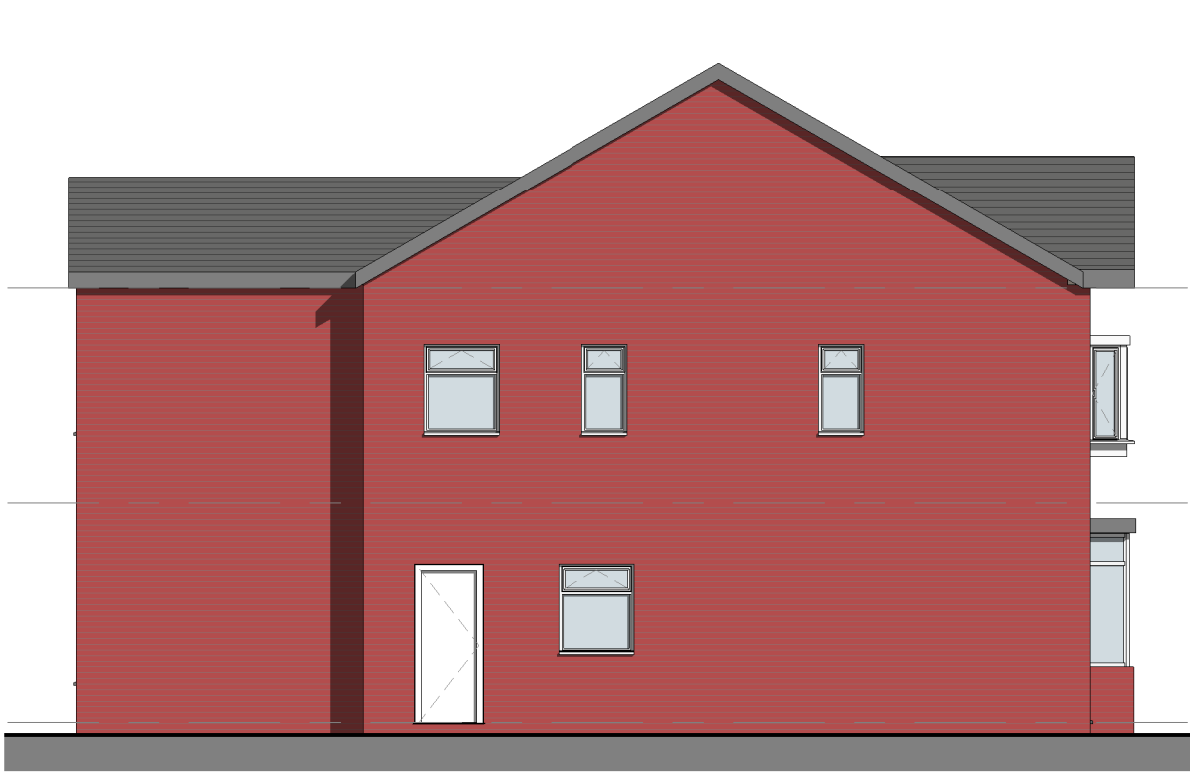


4. Left Side - Proposed
1 : 100




5. Rear - Proposed
1 : 100

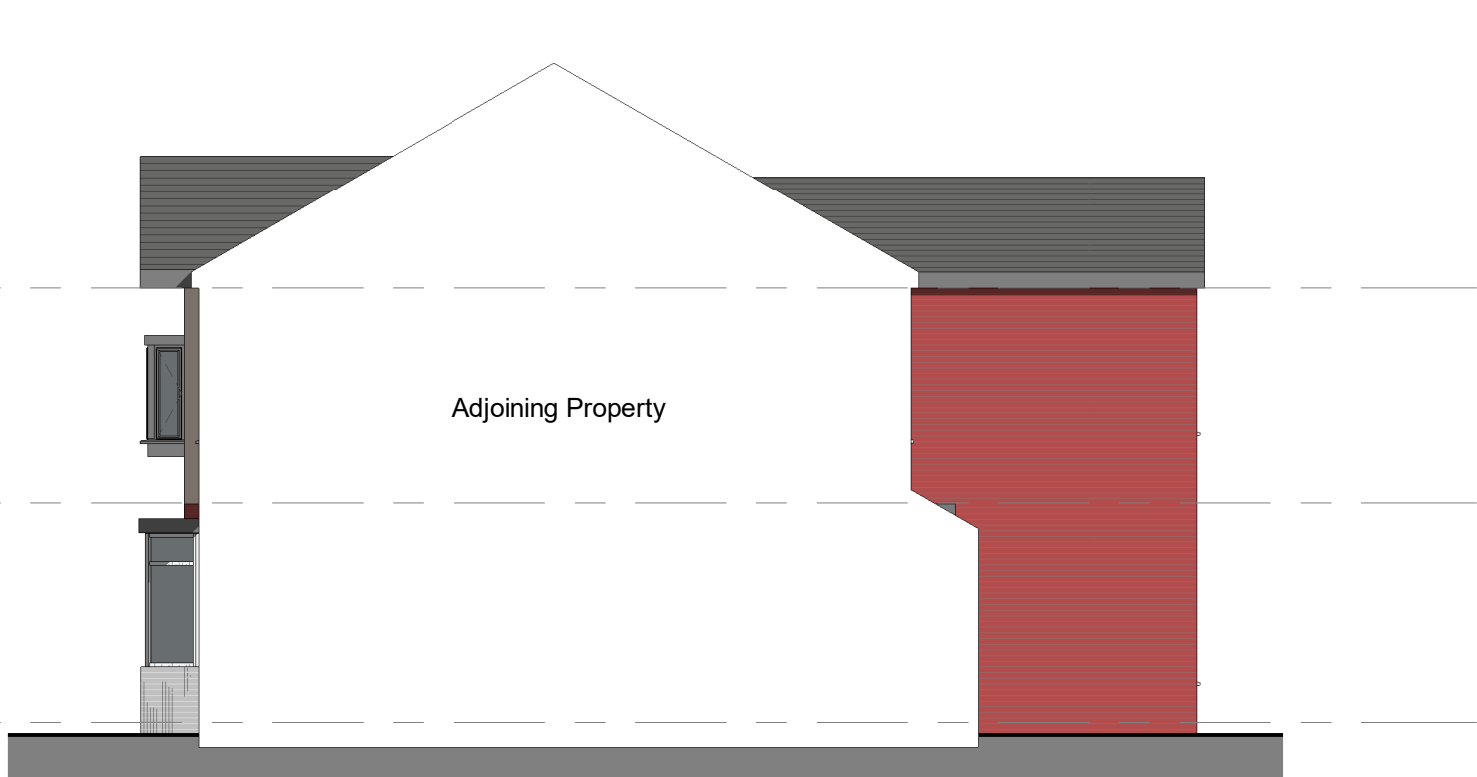


6. Right Side - Proposed
1 : 100

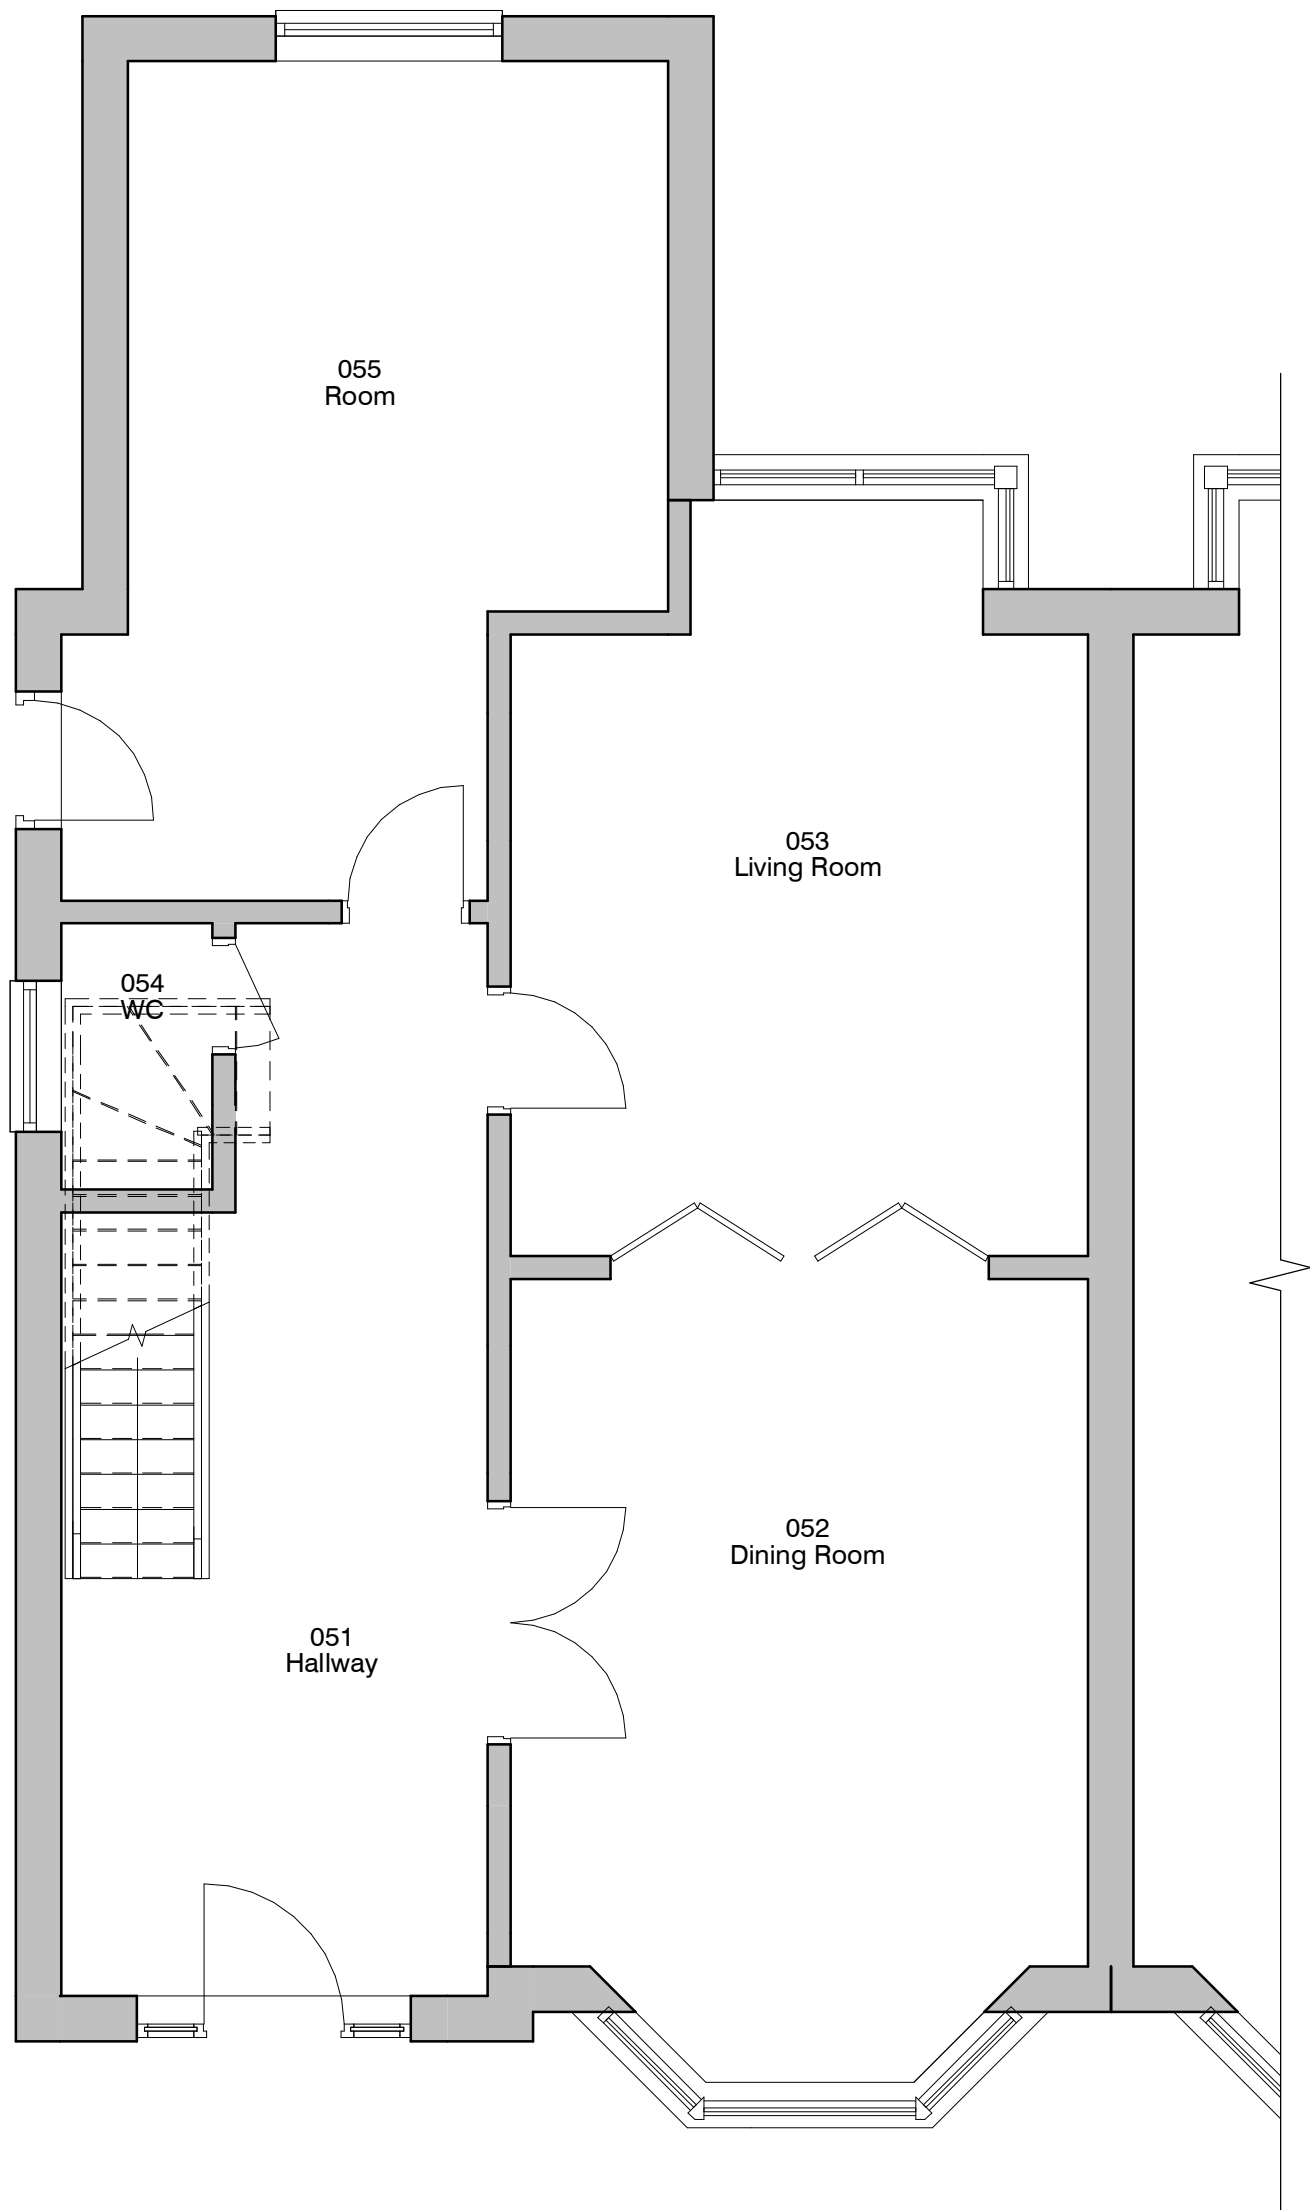

1. Level 0 - GA Proposed
1 : 50

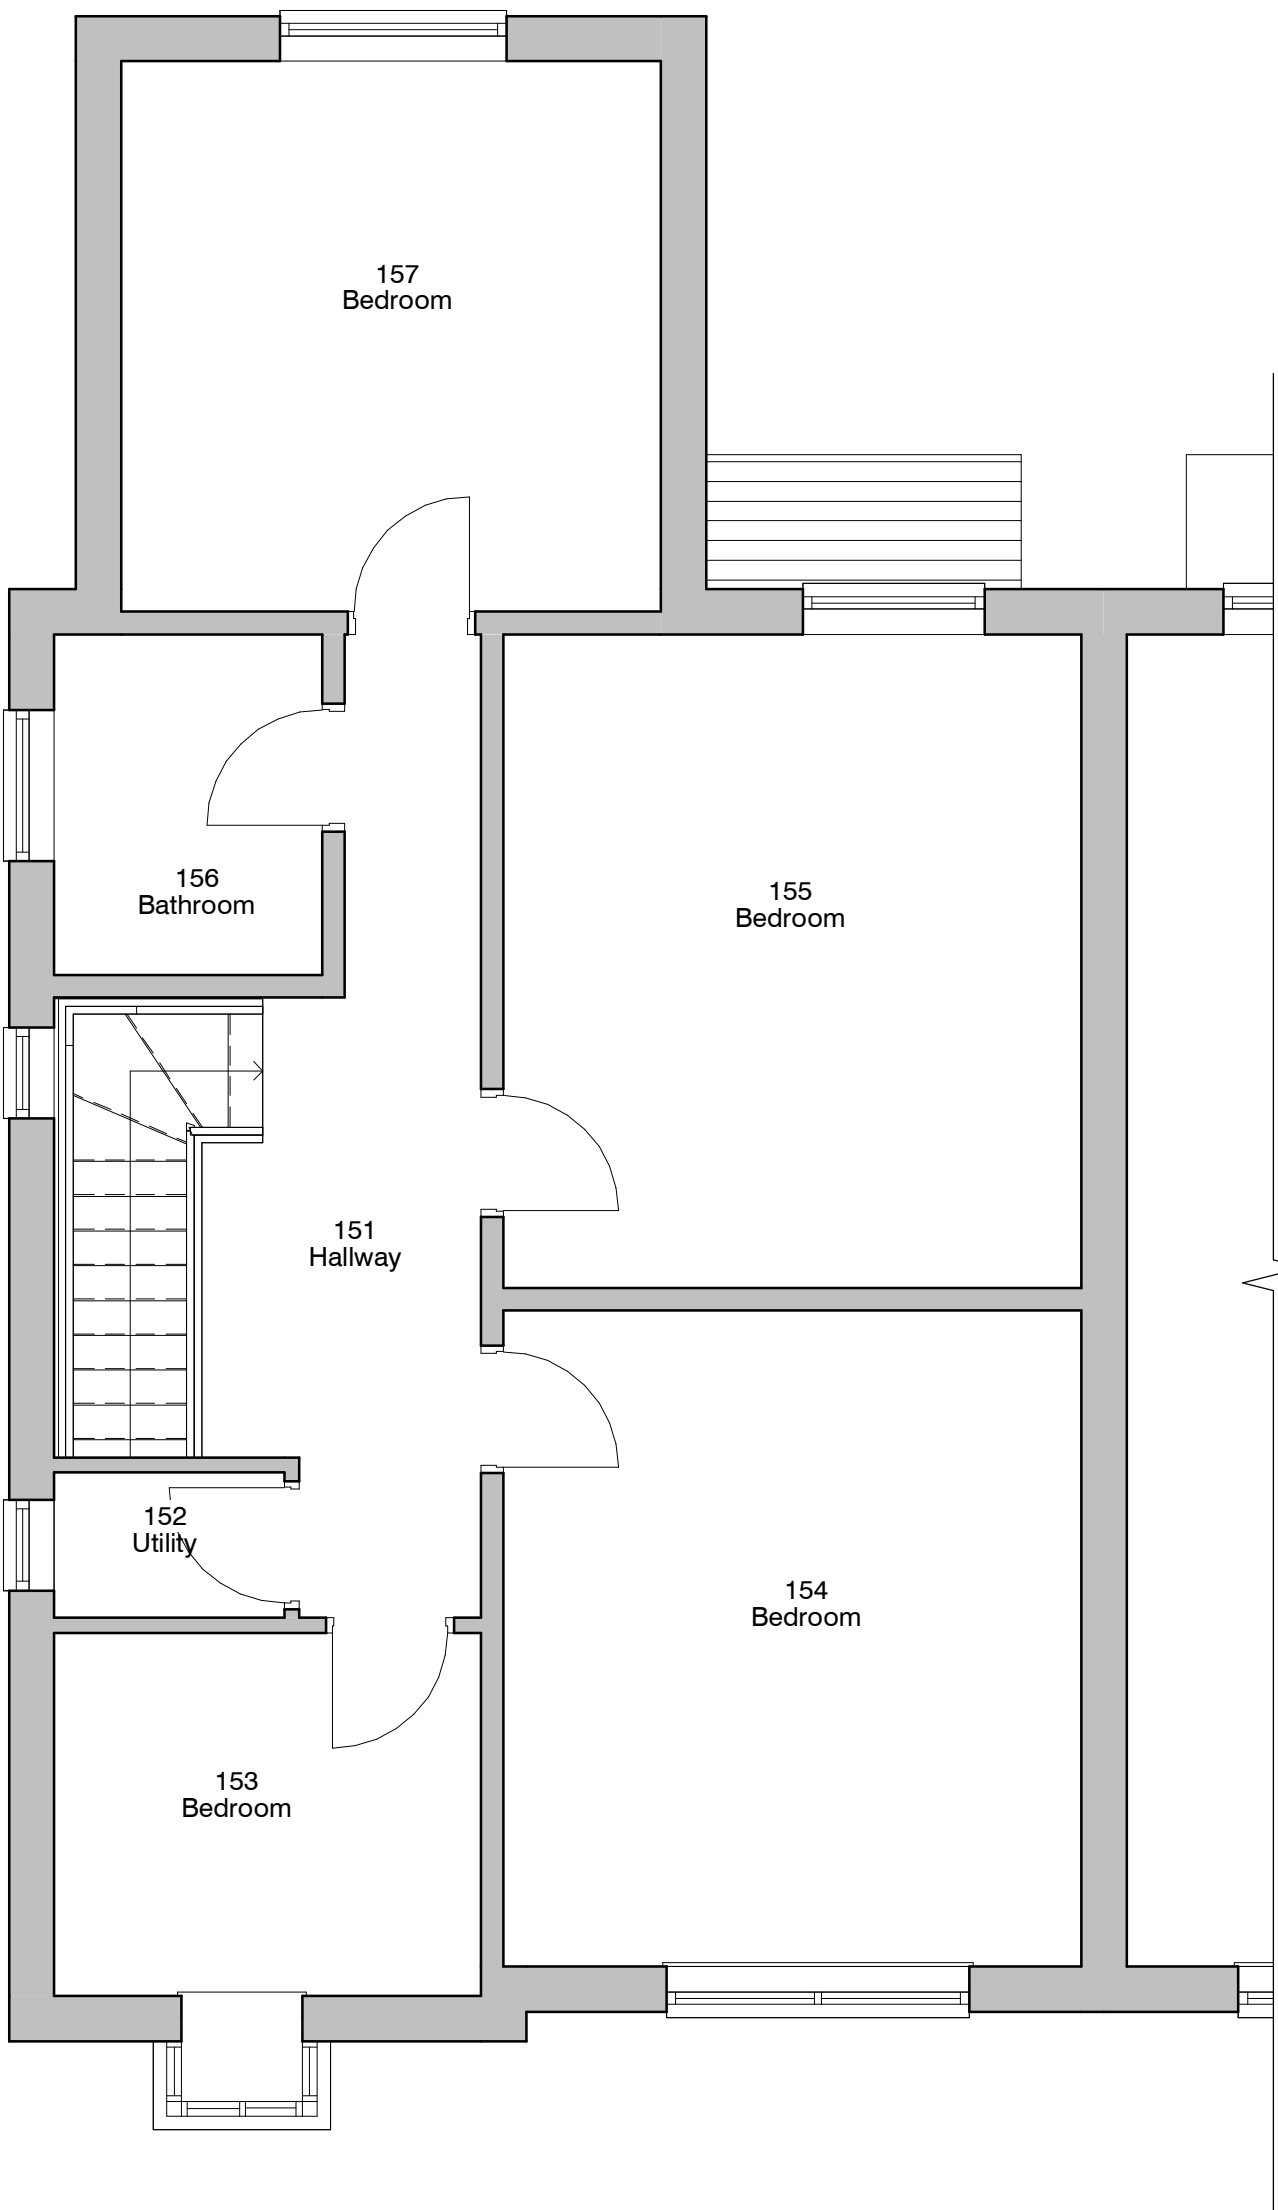

2. Level 1 - GA Proposed
1 : 50

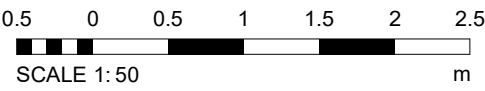

PROJECT	SCALE & A1	DATE	DRAWN BY
128 Albert Avenue	As indicated	16 JUN 2022	ER
CLIENT	STATUS	PROJECT NO.	DRAWING NO.
Owner	PLANNING	DA22051.	003.
TITLE	NOTES	REVISIONS	DATE
Proposed GA Plans and Elevations	DISCLAIMER: ALL RIGHTS RESERVED. THIS DRAWING MUST NOT BE REPRODUCED WITHOUT WRITTEN CONSENT. ALL DIMENSIONS AND MATERIALS SHALL BE CHECKED AND CONFIRMED IN THE FIELD AND CORRECTED TO BE IN ACCORDANCE WITH THE DRAWING. THE DRAWING IS FOR INFORMATION ONLY AND DOES NOT REPRESENT A FINAL DESIGN. ALL DIMENSIONS SHALL BE IN ACCORDANCE WITH CURRENT STATUTORY REGULATION, RELEVANT CODES OF PRACTICE AND PREVIOUS AGREEMENTS. ALL DIMENSIONS ON THIS DRAWING ARE IN MILLIMETRES UNLESS OTHERWISE STATED.		