



- MATERIALS:
EXISTING WALLS
PROPOSED WALLS
EXISTING WINDOWS
PROPOSED WINDOWS
EXISTING DOORS
PROPOSED DOORS
- FACING BRICK
- FACING BRICK
- WHITE PVC
- NONE
- WHITE PVC
- WHITE PVC / PC ALUMINIUM

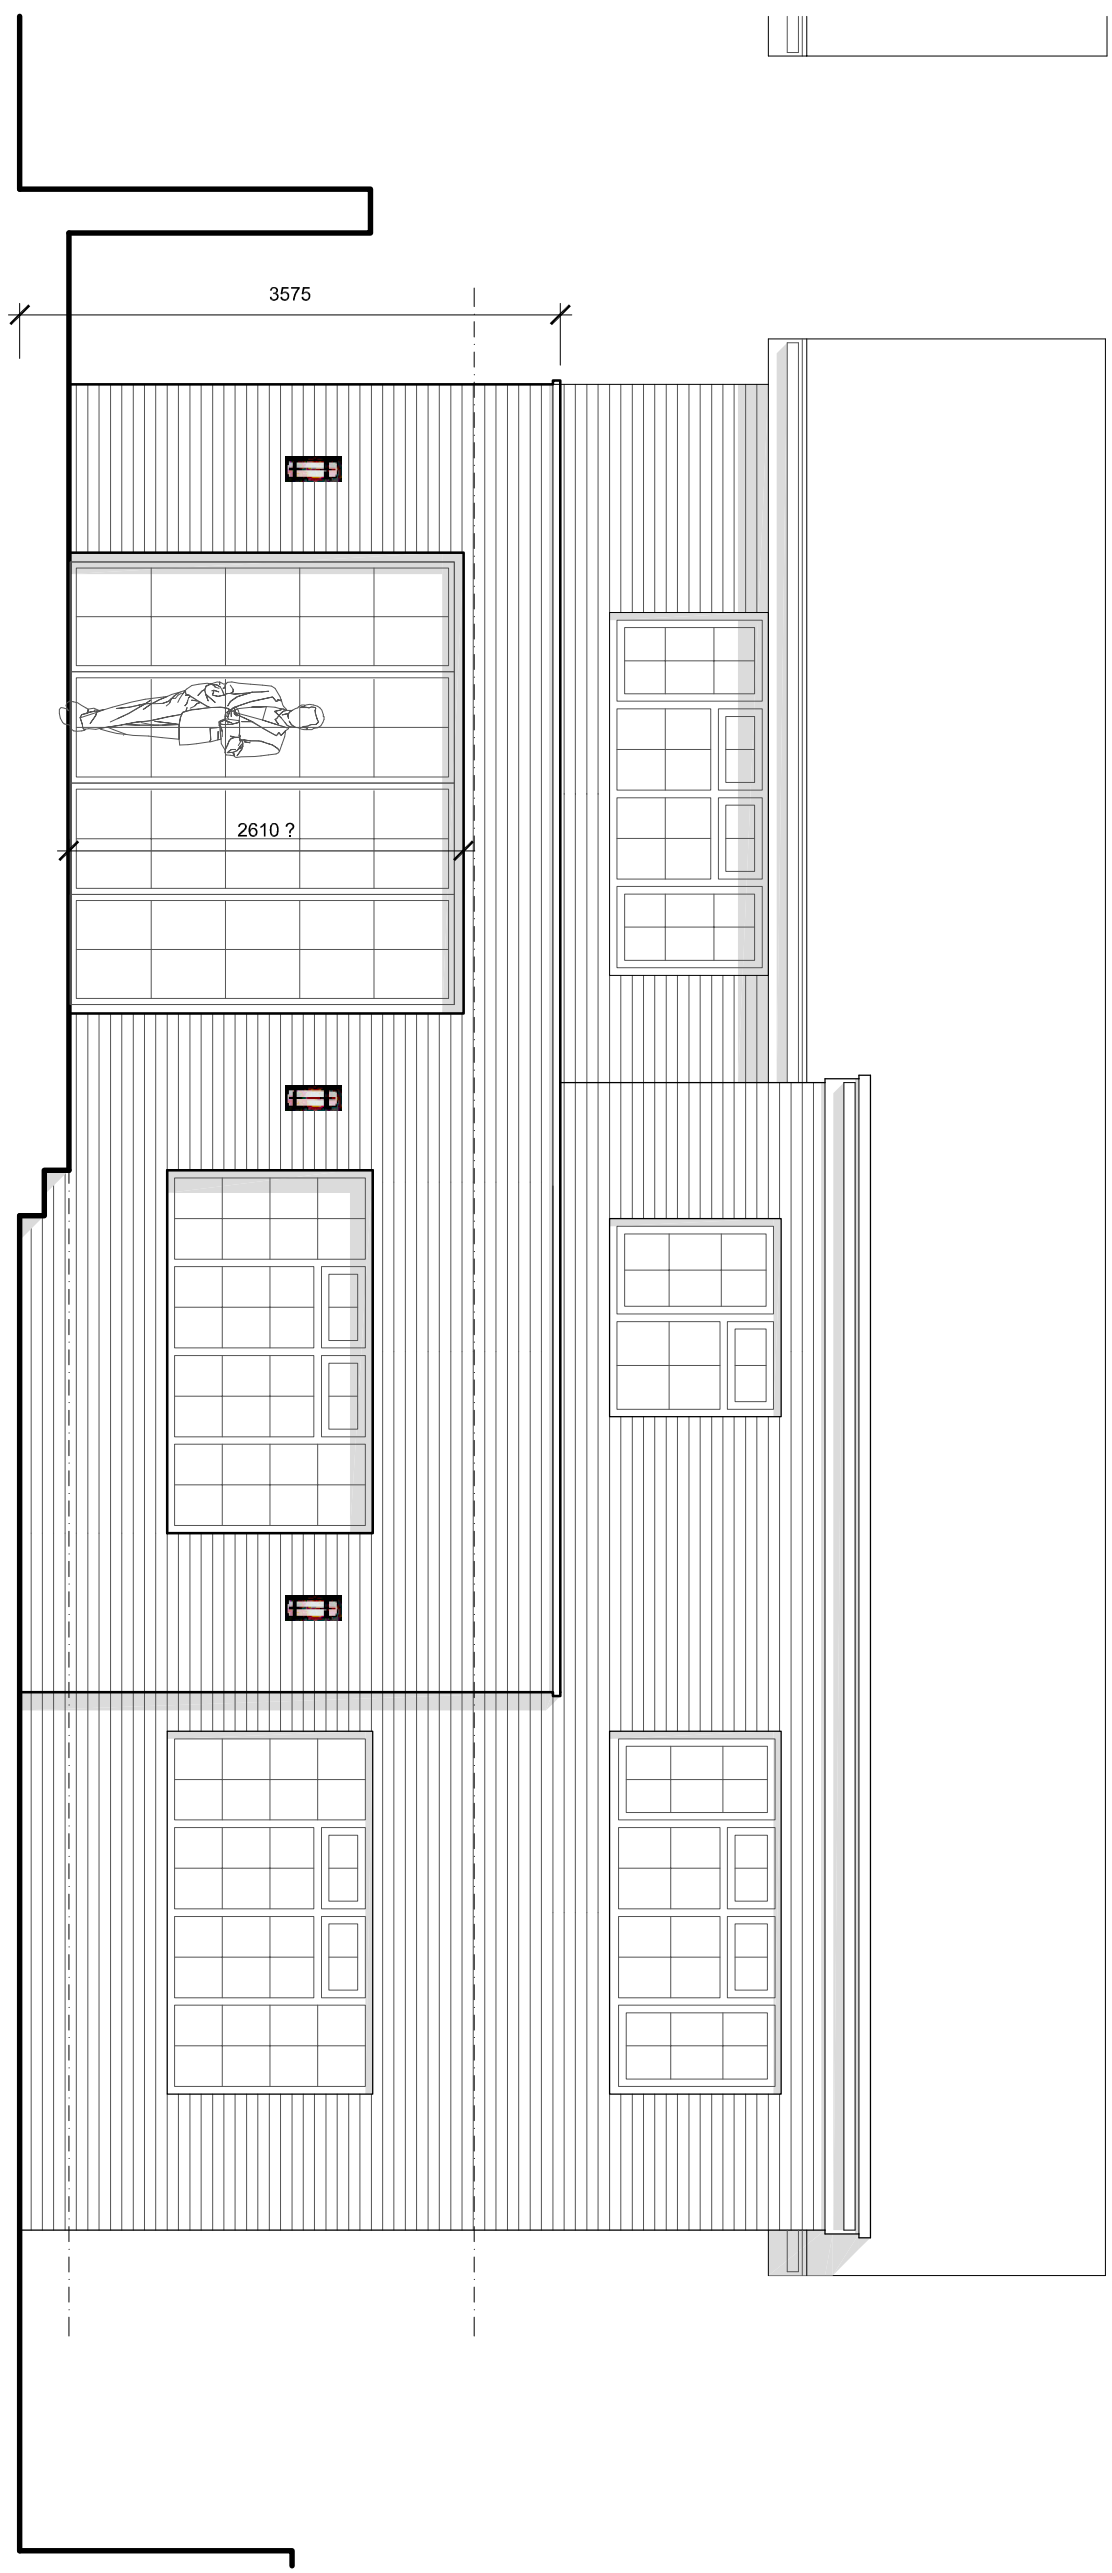

3 KNIGHTS CLOSE | PRESTWICH | M25 1PP
PROPOSED NW ELEVATION (GARDEN)

DWG 2217-P3301	
SCALE 1:50 (A3)	DATE JAN 23



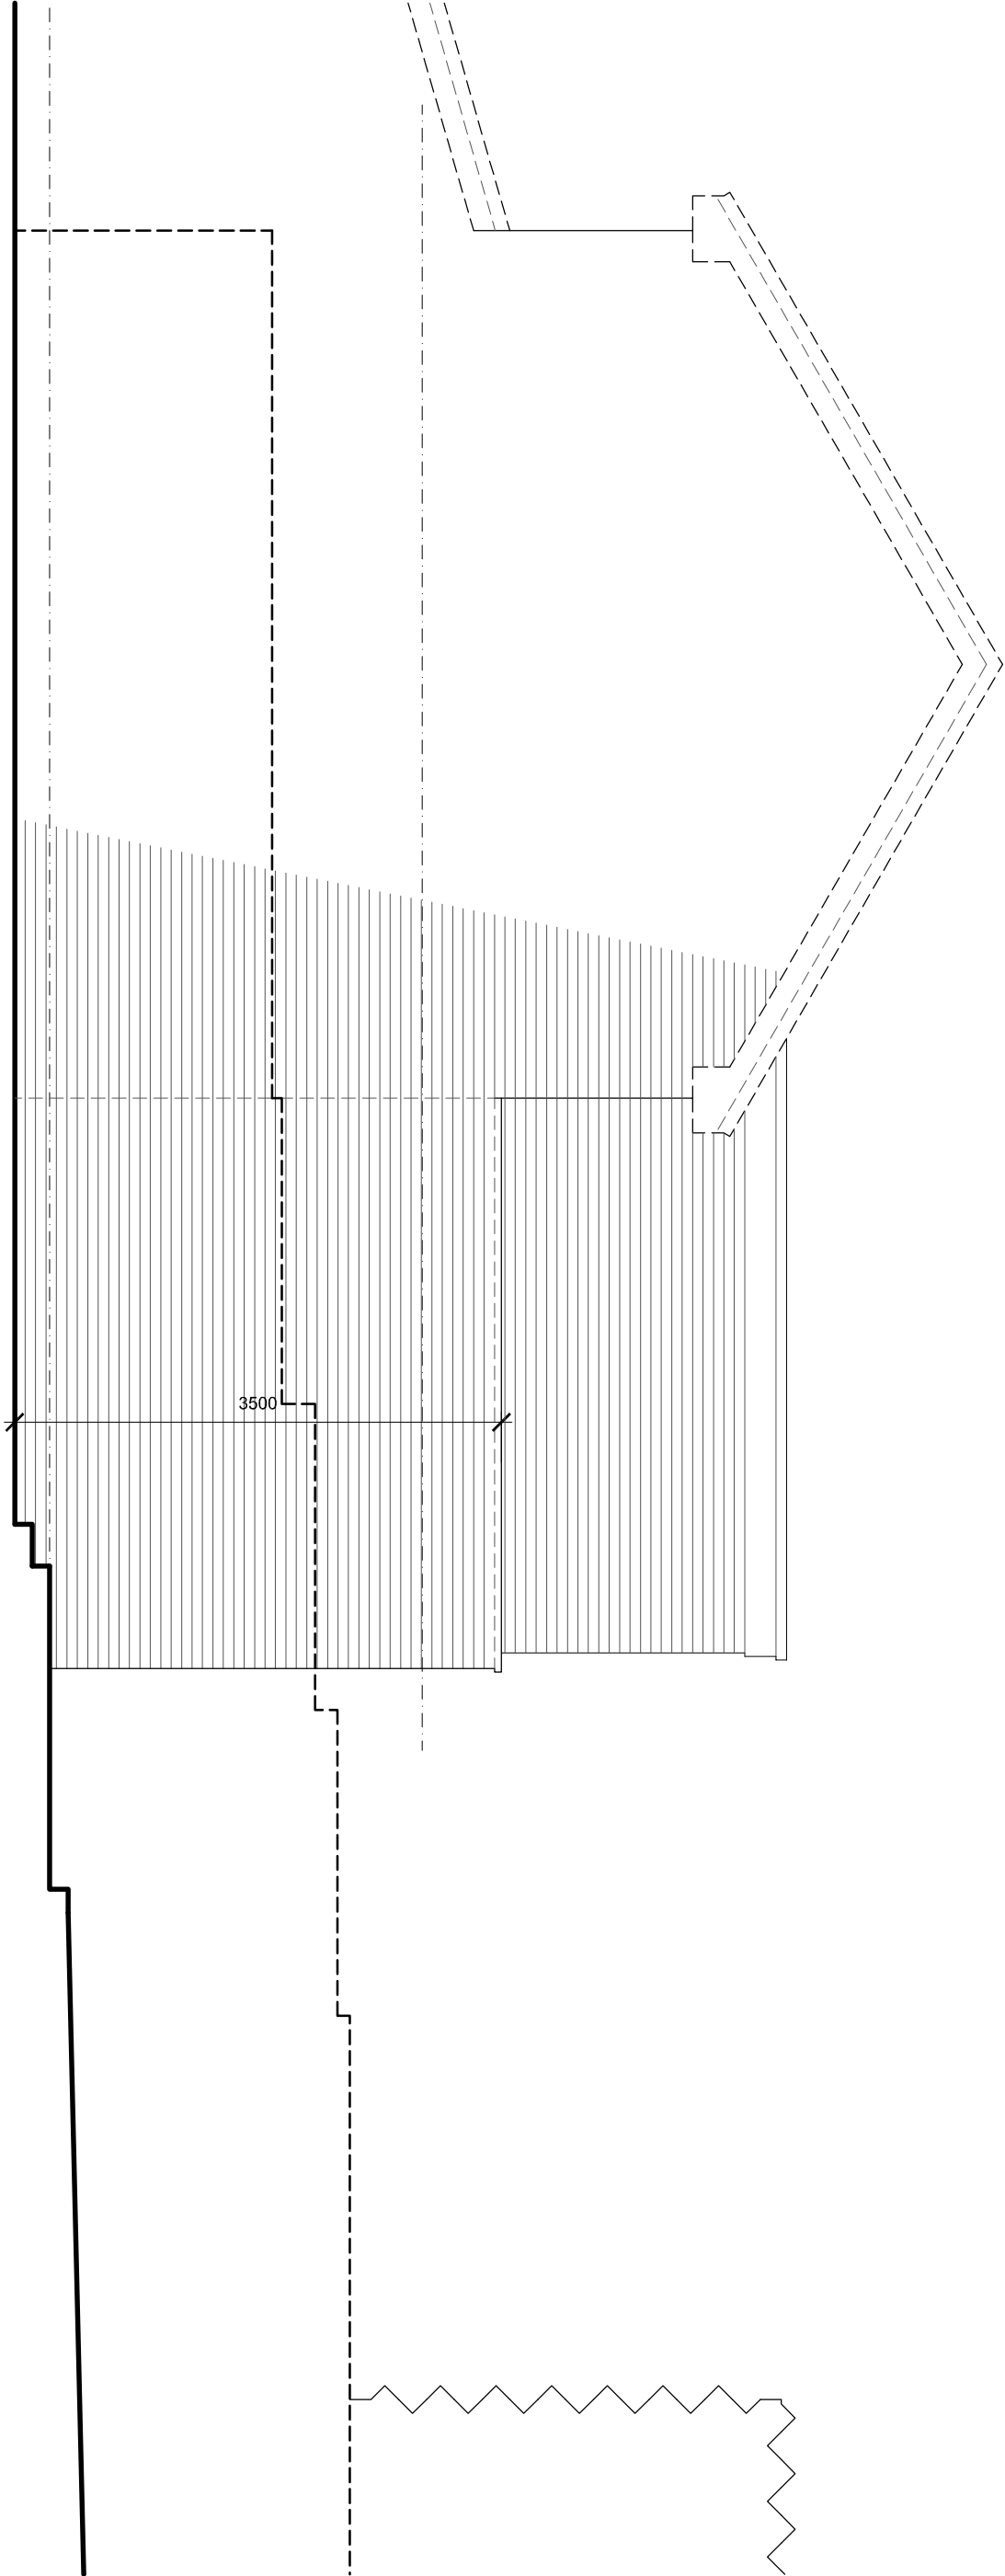

DWG 2217-P3302	
SCALE 1:50 (A3)	DATE JAN 23

3 KNIGHTS CLOSE | PRESTWICH | M25 1PP
PROPOSED NE ELEVATION (No. 4)



2.5m



3 KNIGHTS CLOSE | PRESTWICH | M25 1PP
PROPOSED SW ELEVATION (No. 2)

