

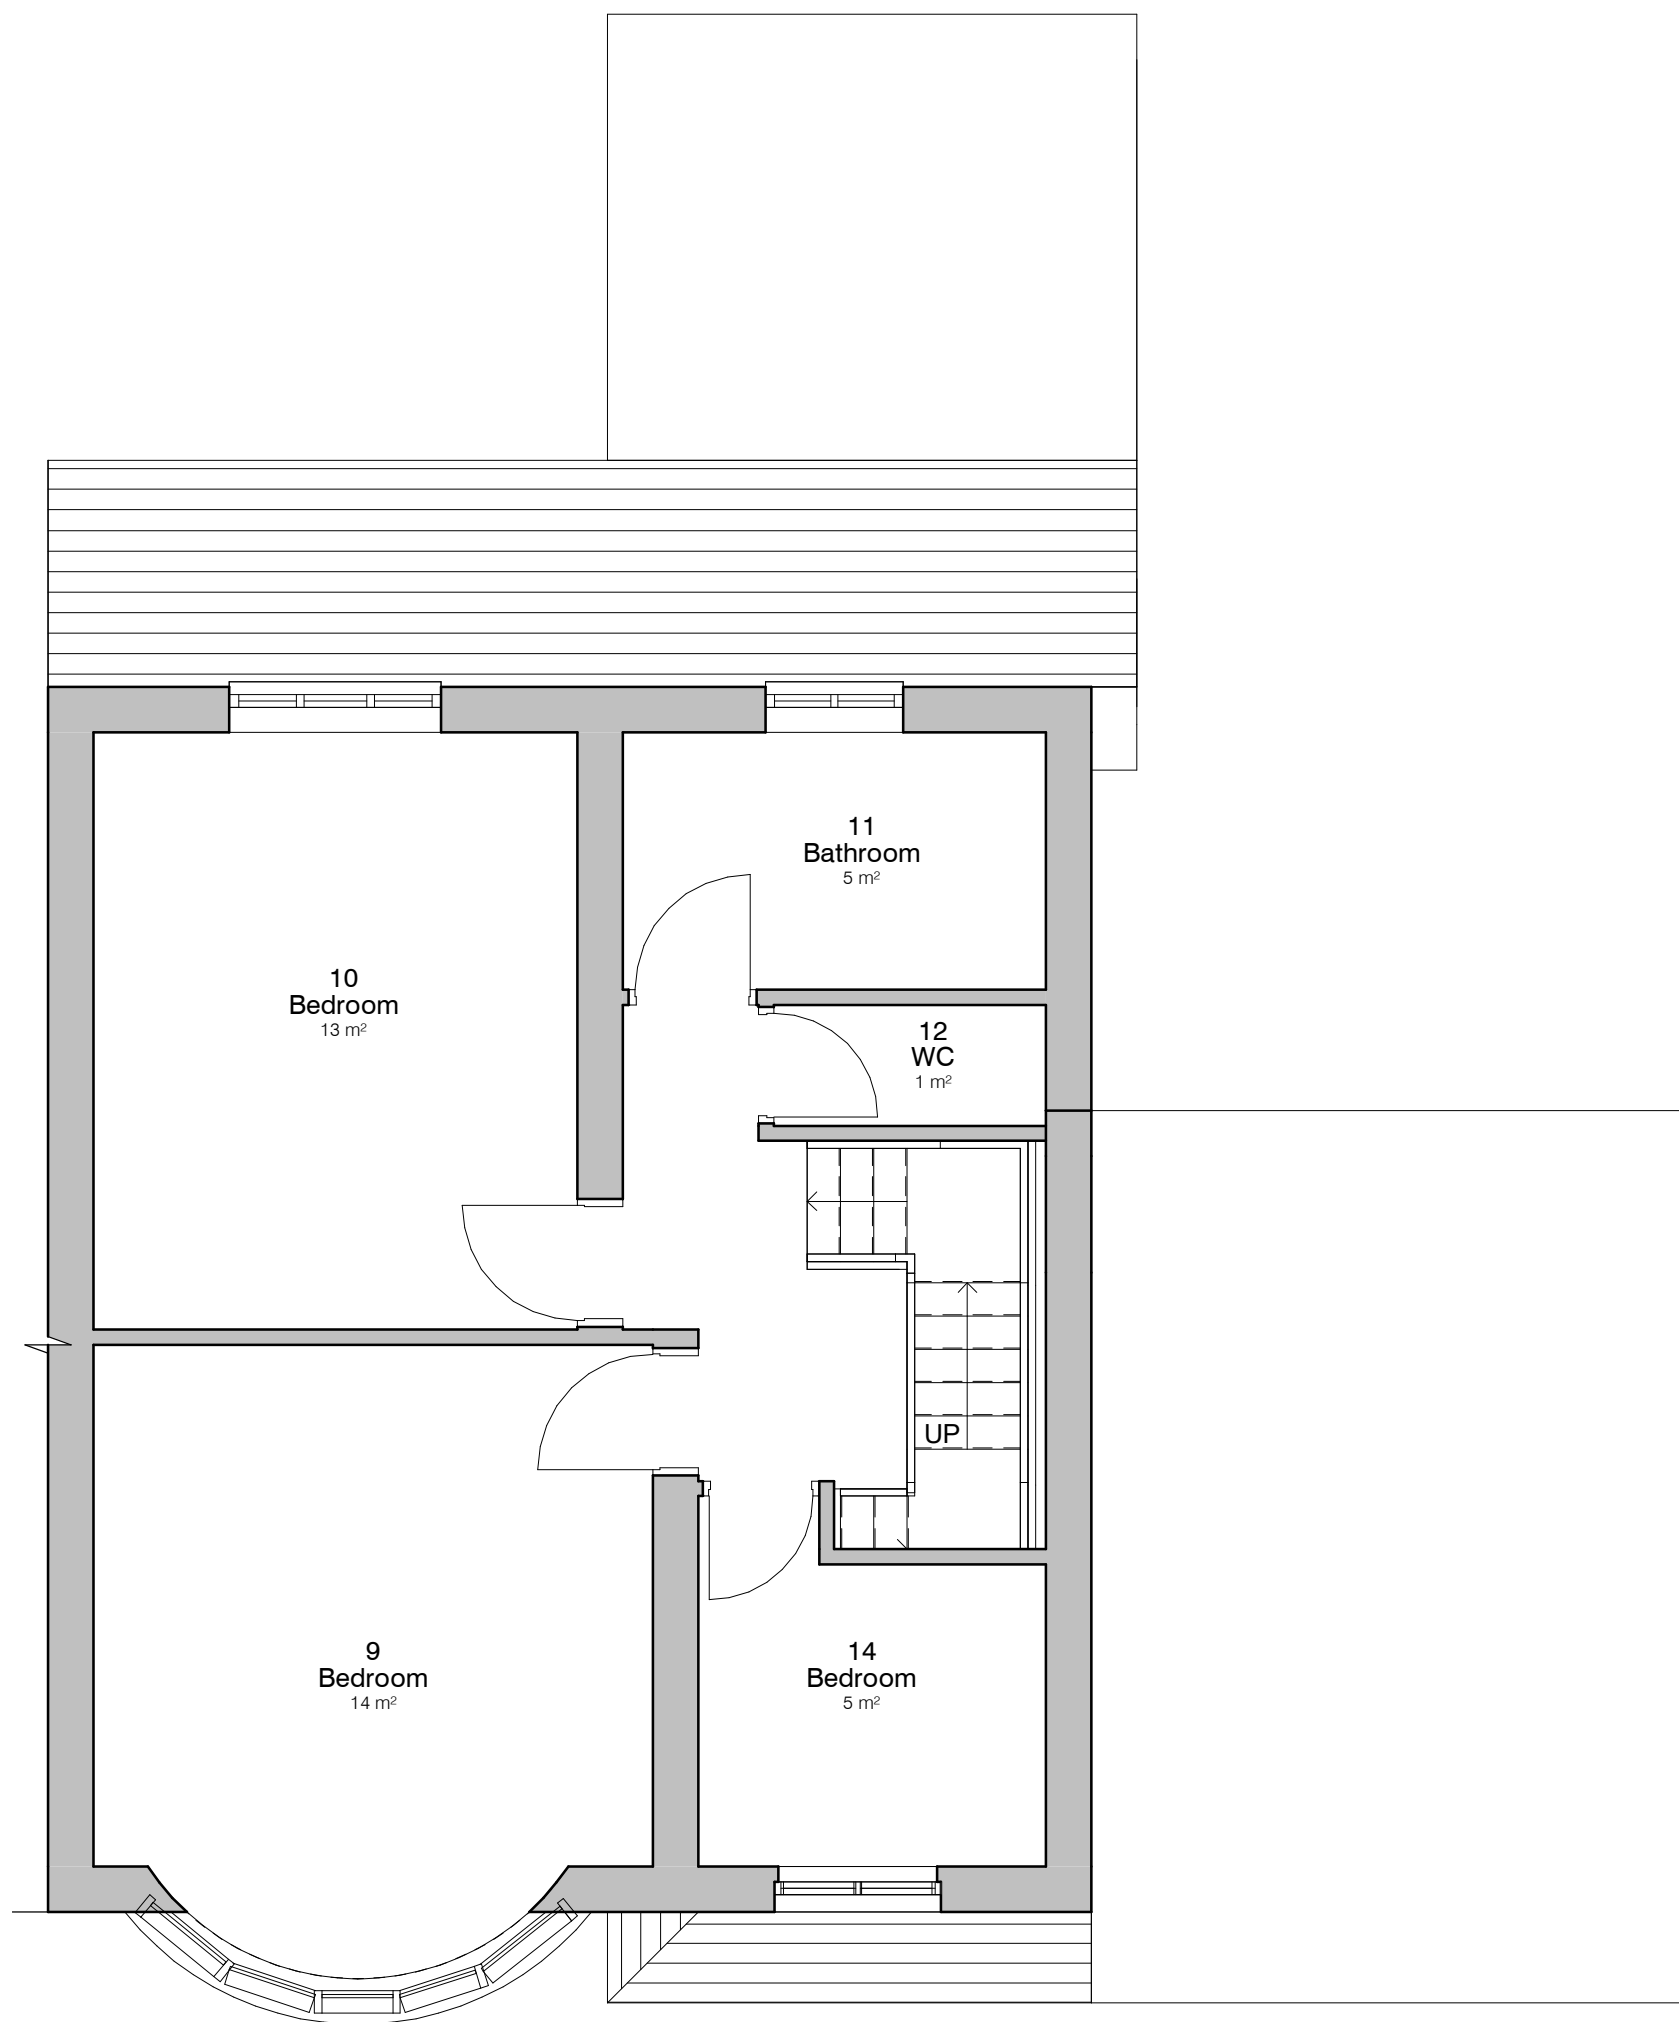


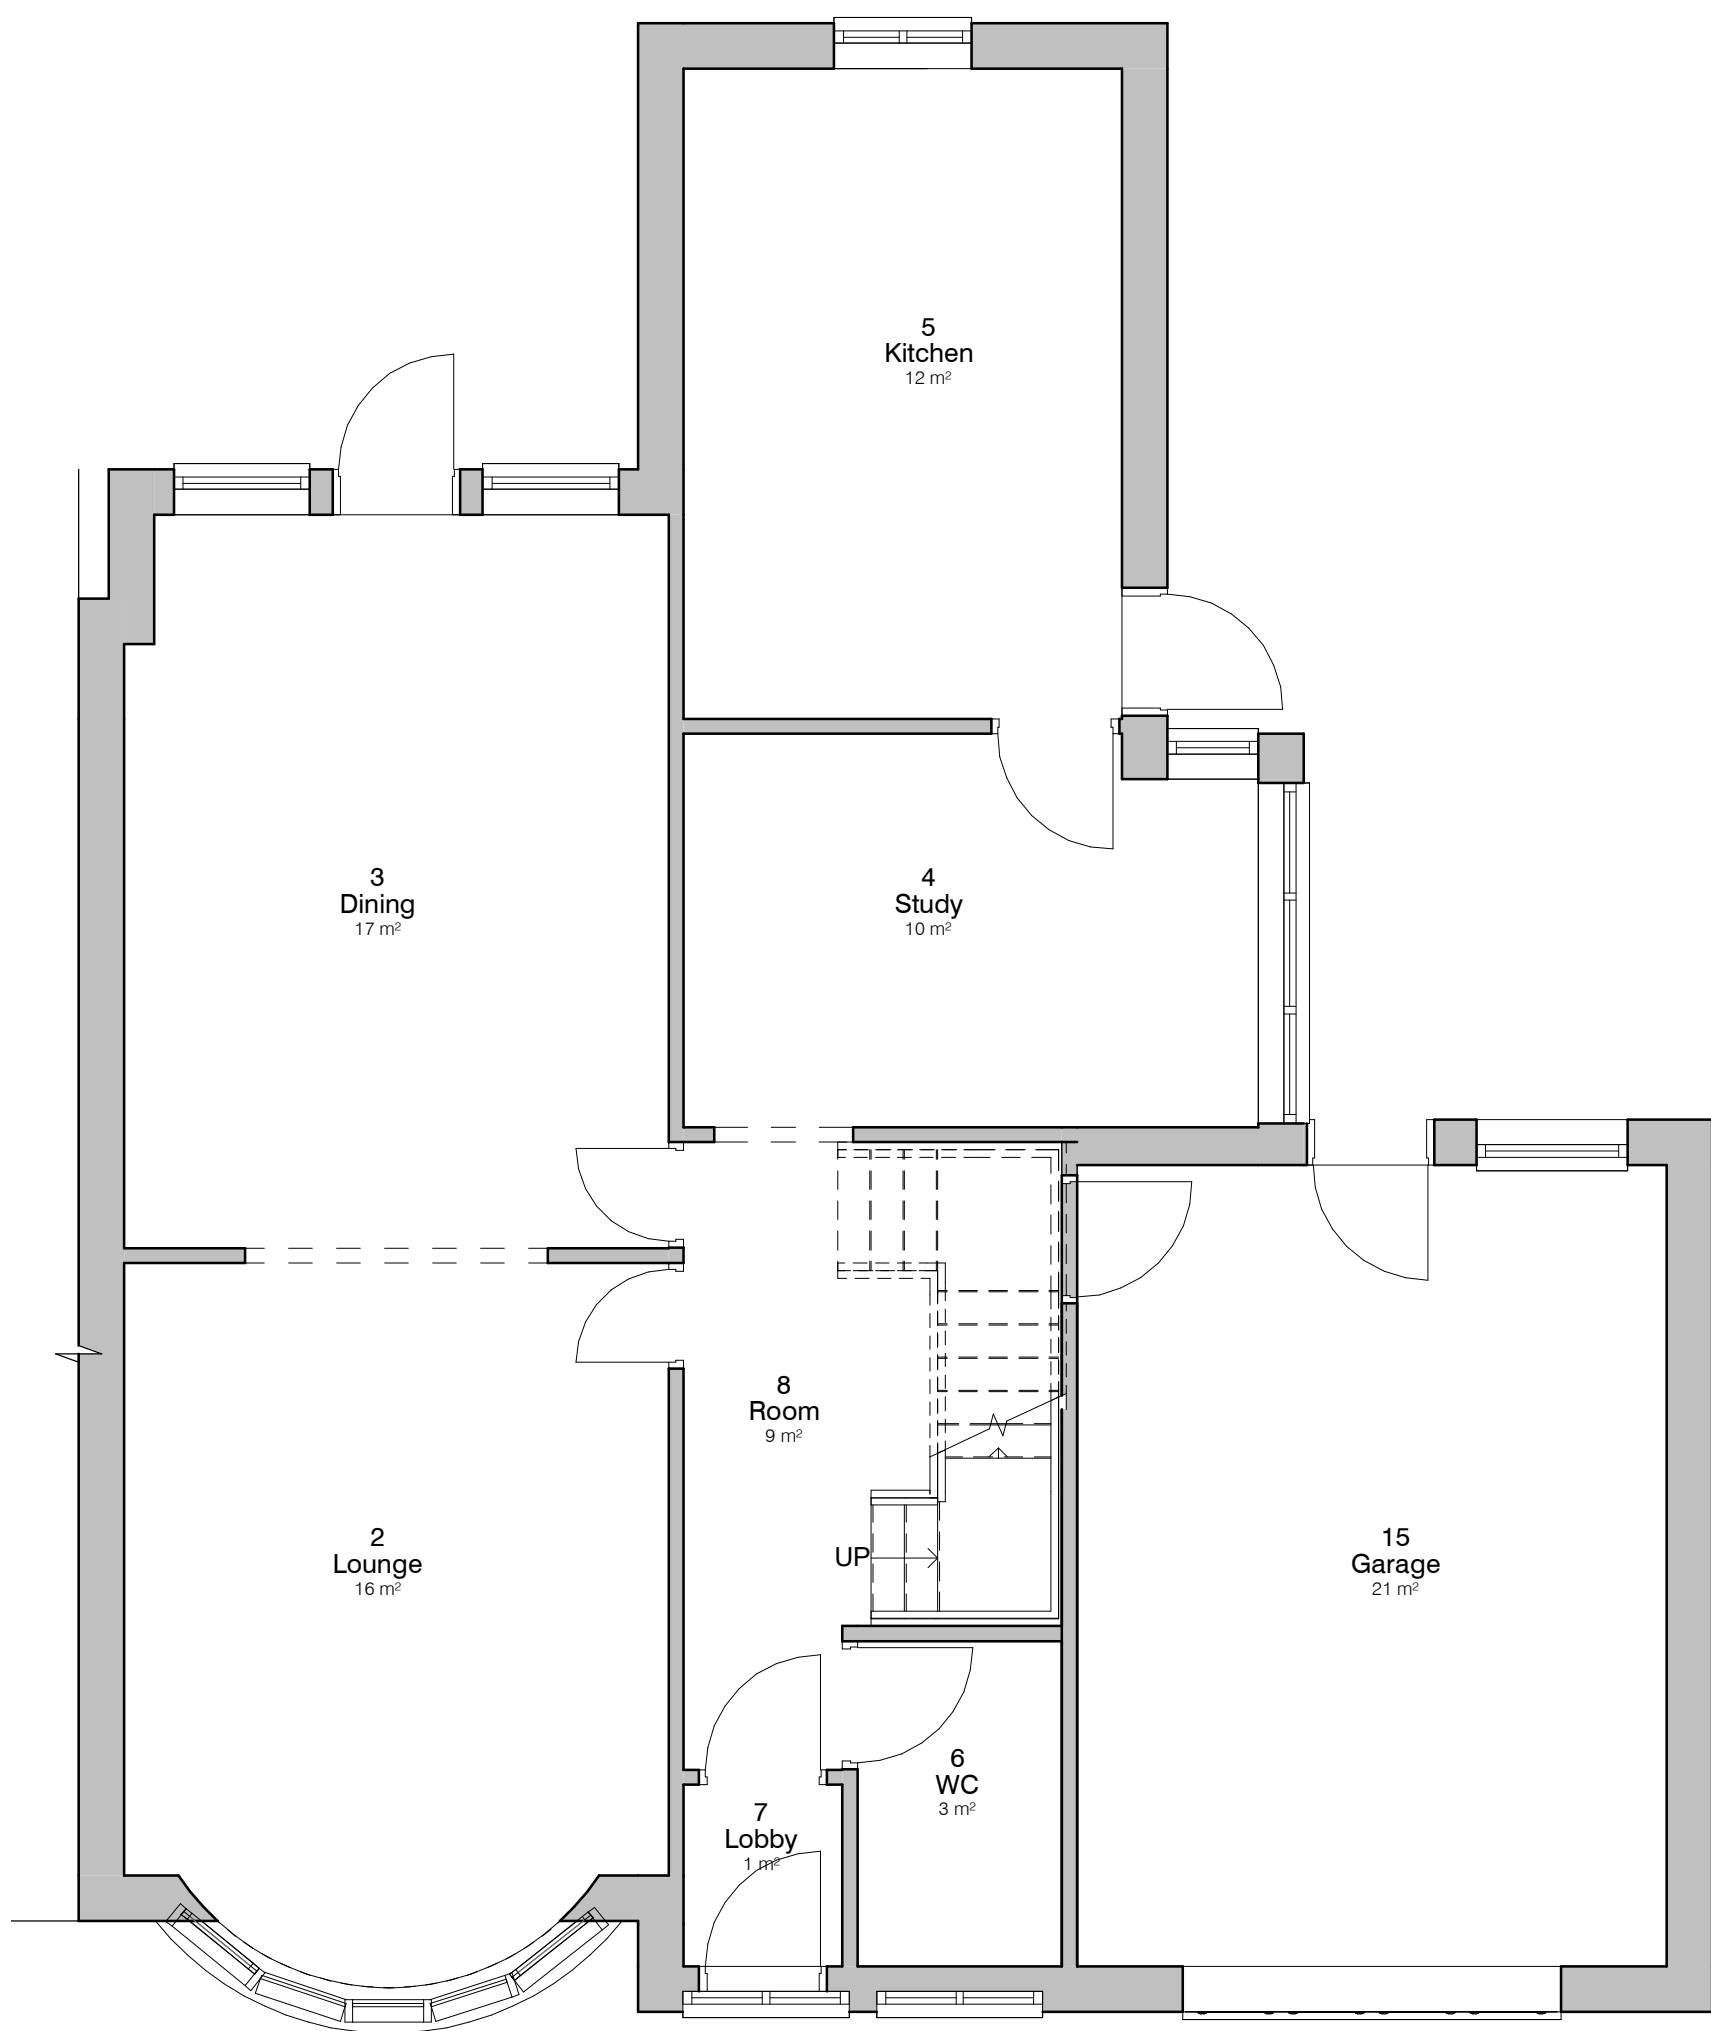

1. Level 0 - GA Existing
1 : 50

2. Level 1 - GA Existing
1 : 50

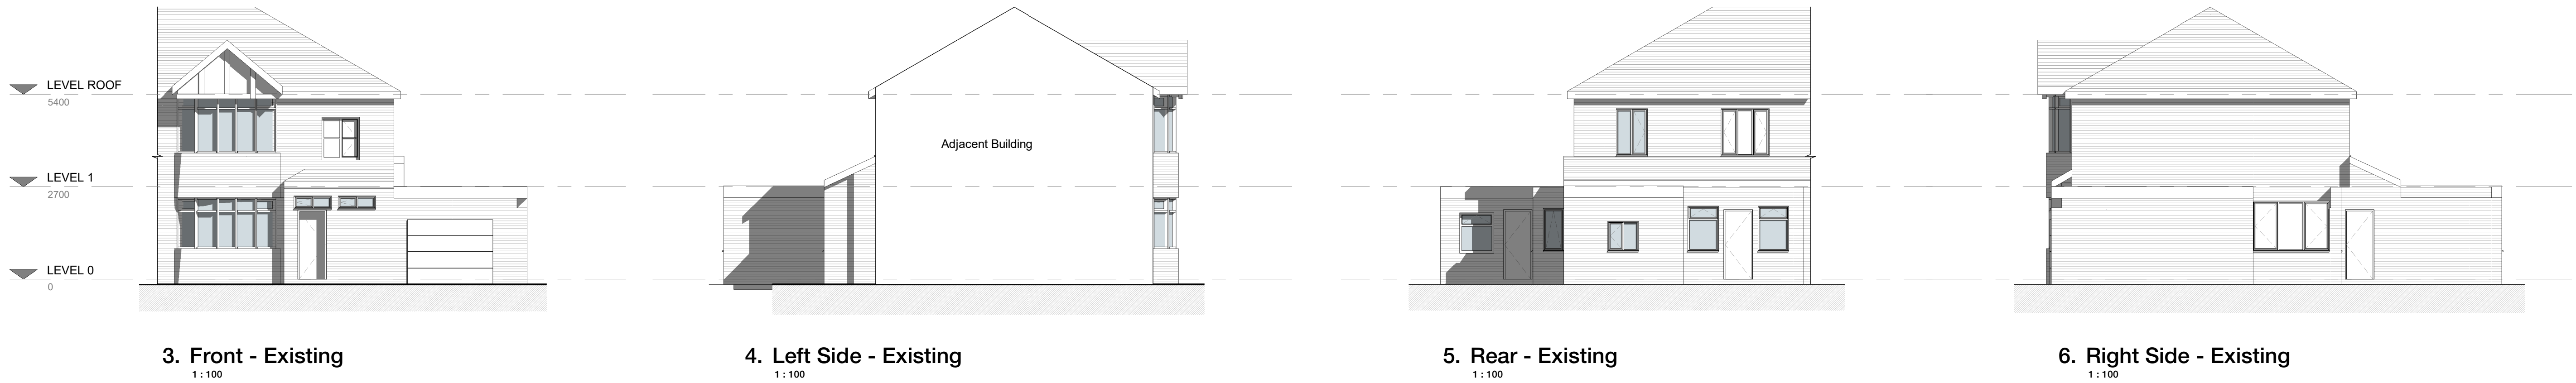

REV	DESCRIPTION	BY	DATE
PROJECT	23 Breeze Mount	SCALE B A1	DATE
CLIENT	Pick, D	As indicated	9 Feb 2022
TITLE	Existing GA Plans and Elevations	STATUS	JS
PROJECT NO.	DA22013.	DRAWING NO.	002.
NOTES	DISCLAIMER: ALL RIGHTS RESERVED. THIS DRAWING MUST NOT BE REPRODUCED WITHOUT WRITTEN CONSENT. ALL DIMENSIONS AND MATERIALS TO BE USED FOR THE STATUS INDICATED ONLY. ANY CHANGES TO BE MADE TO THE DRAWING MUST BE IN ACCORDANCE WITH CURRENT STATUTORY REGULATION. ALL DIMENSIONS ON THIS DRAWING ARE IN MILLIMETRES UNLESS OTHERWISE STATED.		