




EXISTING - Elevation 1
Scale 1:100



EXISTING - Elevation 2
Scale 1:100



EXISTING - Elevation 3
Scale 1:100

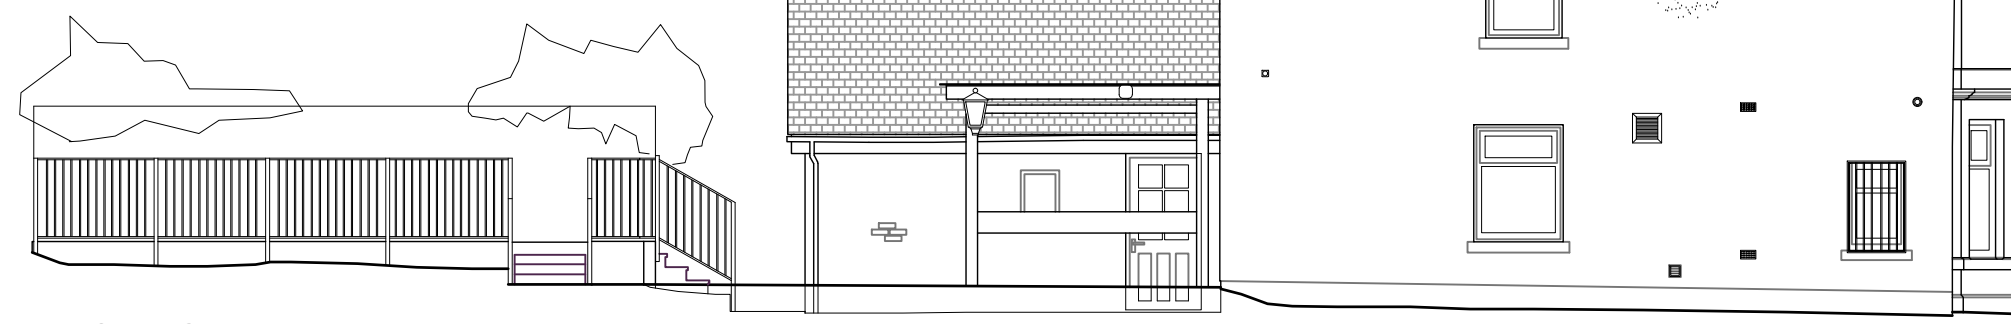

EXISTING - Elevation 4
Scale 1:100



PROPOSED - Elevation 1
Scale 1:100




PROPOSED - Elevation 2
Scale 1:100




PROPOSED - Elevation 3
Scale 1:100

Timber screens between pergola posts.
1100mm timber balustrade to open perimeter.

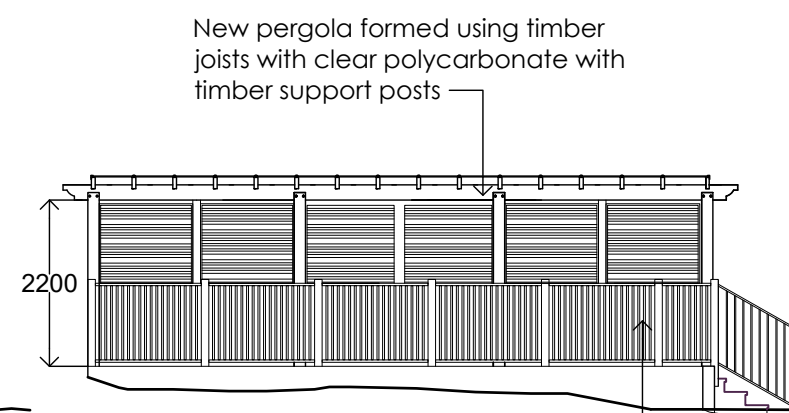


PROPOSED - Elevation 4
Scale 1:100


1100mm timber balustrade to open perimeter.

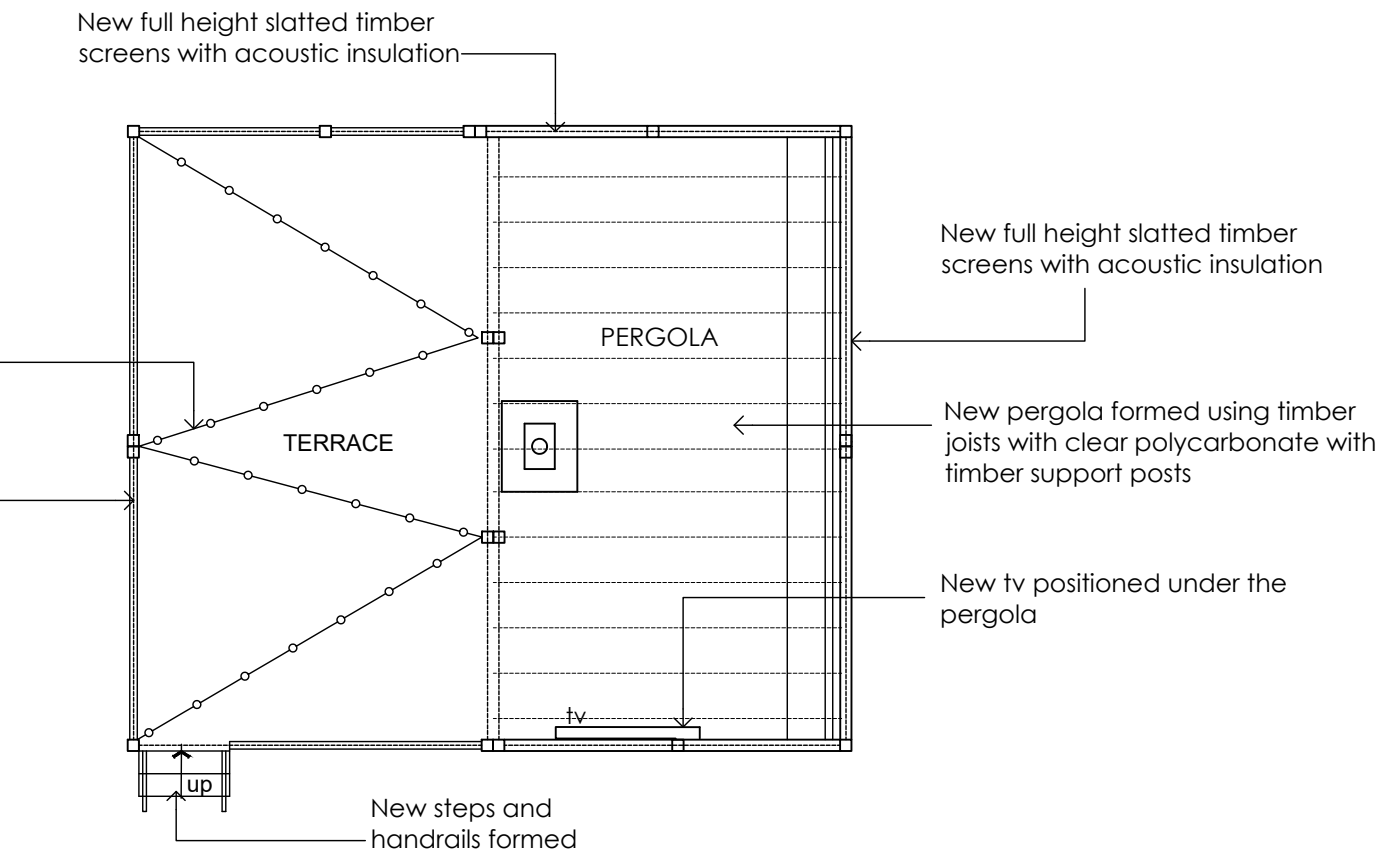


PERGOLA PLAN scale 1:100

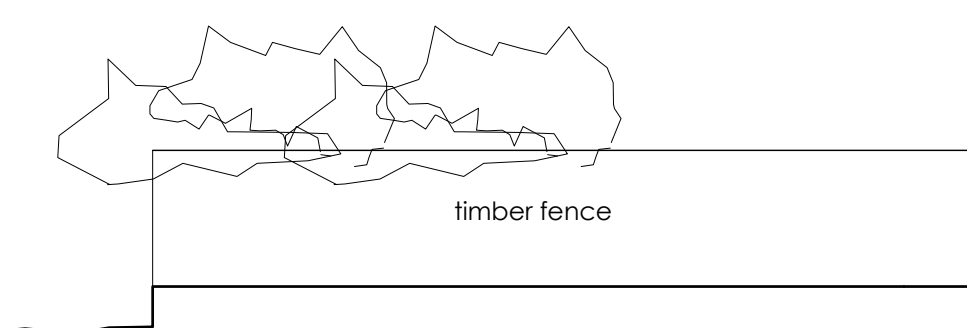

EXISTING - Elevation 5
Scale 1:100

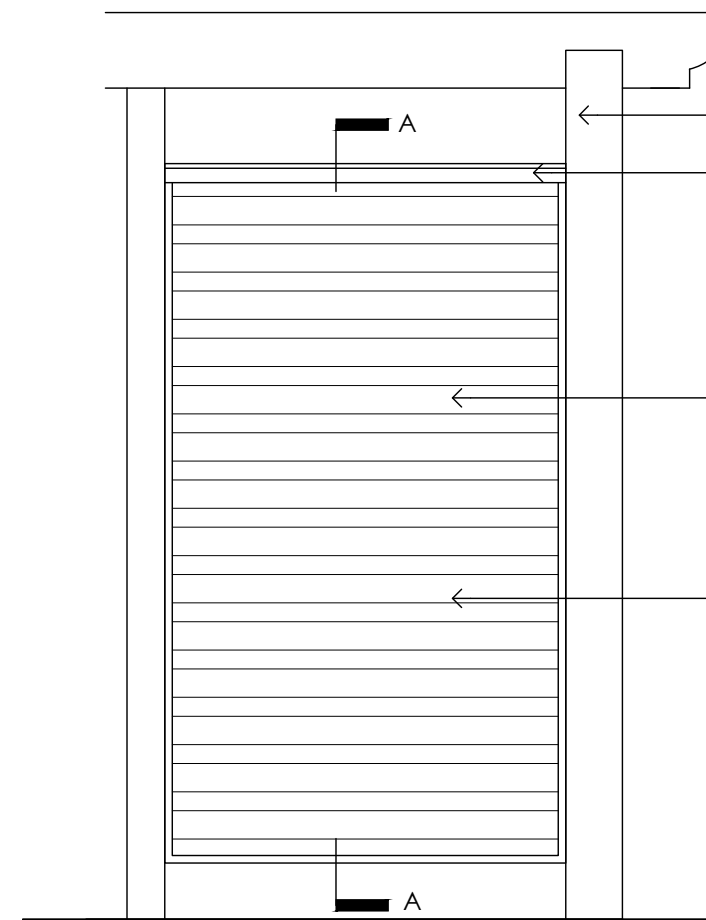



PERGOLA SCREEN ELEVATION
Scale 1:20

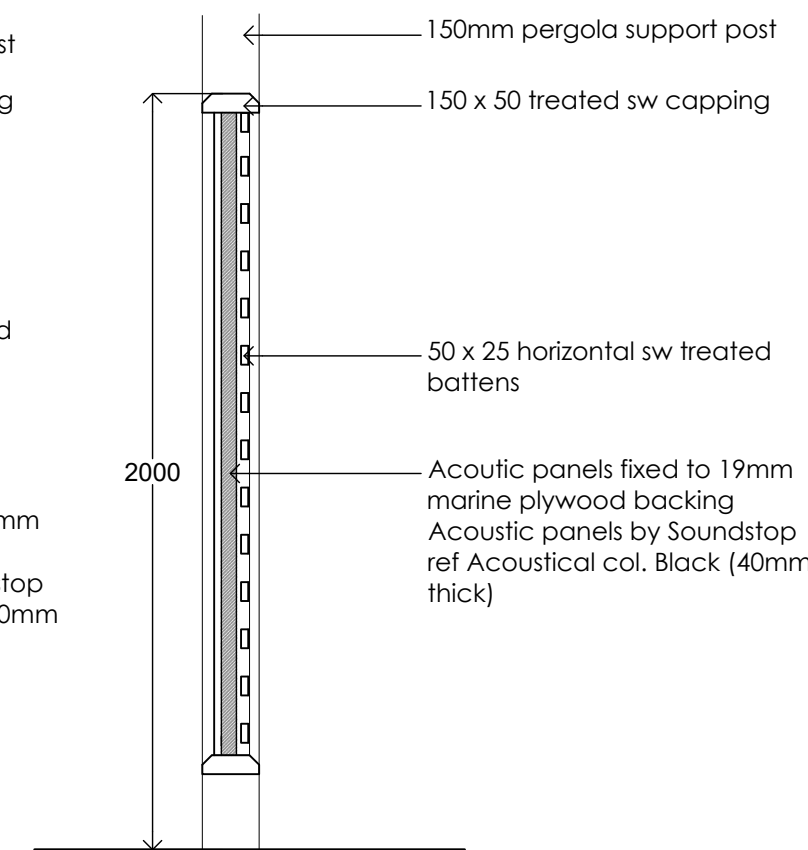



PERGOLA SCREEN SECTION A-A
Scale 1:20

NOTES
The designs and details on this drawing are copyright and must not be reproduced without the written permission of the designer.
Contractors are to check all sizes and dimensions before setting out any site or shopwork. Any errors or discrepancies to be reported to the designer.

REVISIONS	DATE
REV A Pergola plan added to scale 1:100	17.03.26

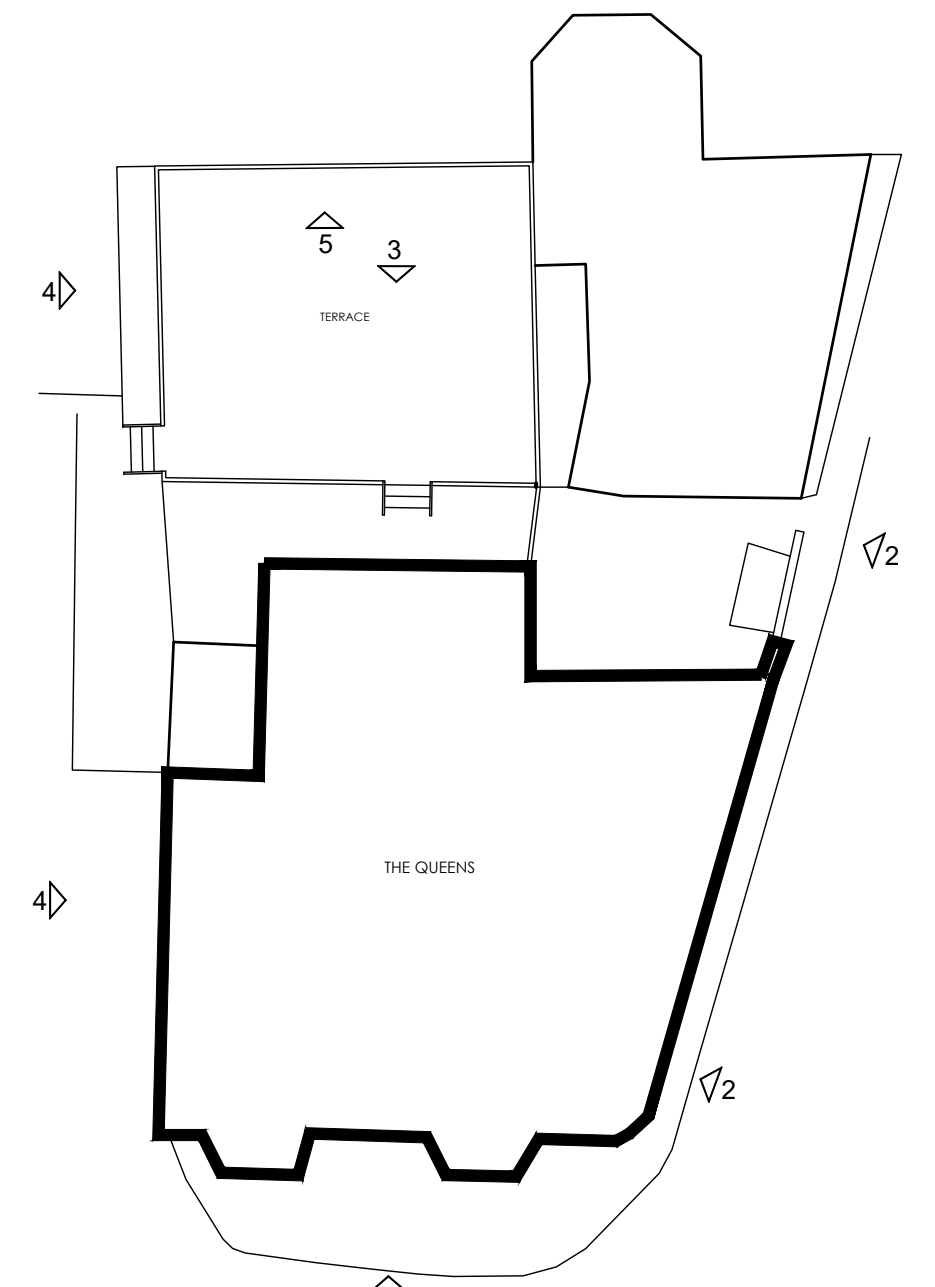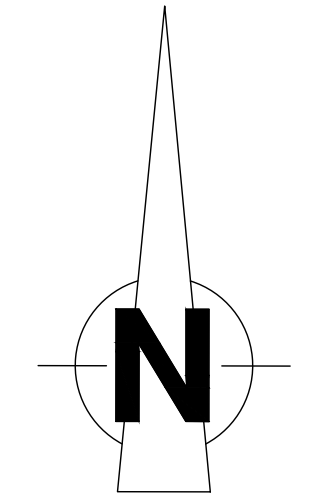

ELEVATION LOCATION PLAN

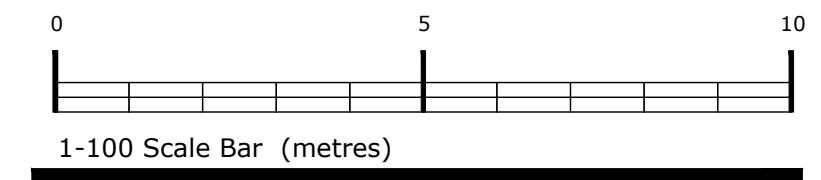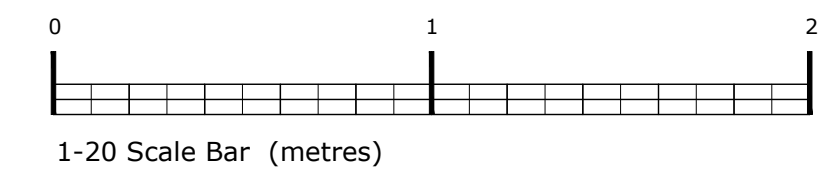

PLANNING

DRAWING DESCRIPTION
EXISTING & PROPOSED ELEVATIONS

JOB TITLE
THE QUEENS
BRADLEY FOLD
BOLTON BL2 6RA
CLIENT
DANIEL THWAITES

DRAWN BY CP	SCALE 1:100 / 1:20 @ A1
DATE FEB 2026	DRAWING NO. 2277 - 05
CHECKED	REVISION A

John Dixon & Associates Ltd
Unit 209
Chambers Business Centre
Chapel Road
Oldham
OL8 4QQ
TEL : 0161 682 0964
E-MAIL : info@johndixon.co.uk
WEB : www.jda-design.com

