


Proposed boundary to Shrewsbury Road

G	DRAWING REV IN LINE WITH PLANNERS COMMENTS	RW	15.01.21
F	DRAWING REV IN LINE WITH PLANNERS COMMENTS	RW	04.01.21
E	DRAWING REV IN LINE WITH PLANNERS COMMENTS	RW	16.12.20
D	DRAWING REVISED	HM	06.10.20
C	DRAWING REVISED	RW	20.07.20
B	DRAWING REVISED	RW	17.07.20
A	FIRST ISSUE	RW	16.07.20
REV	DESCRIPTION	BY	DATE

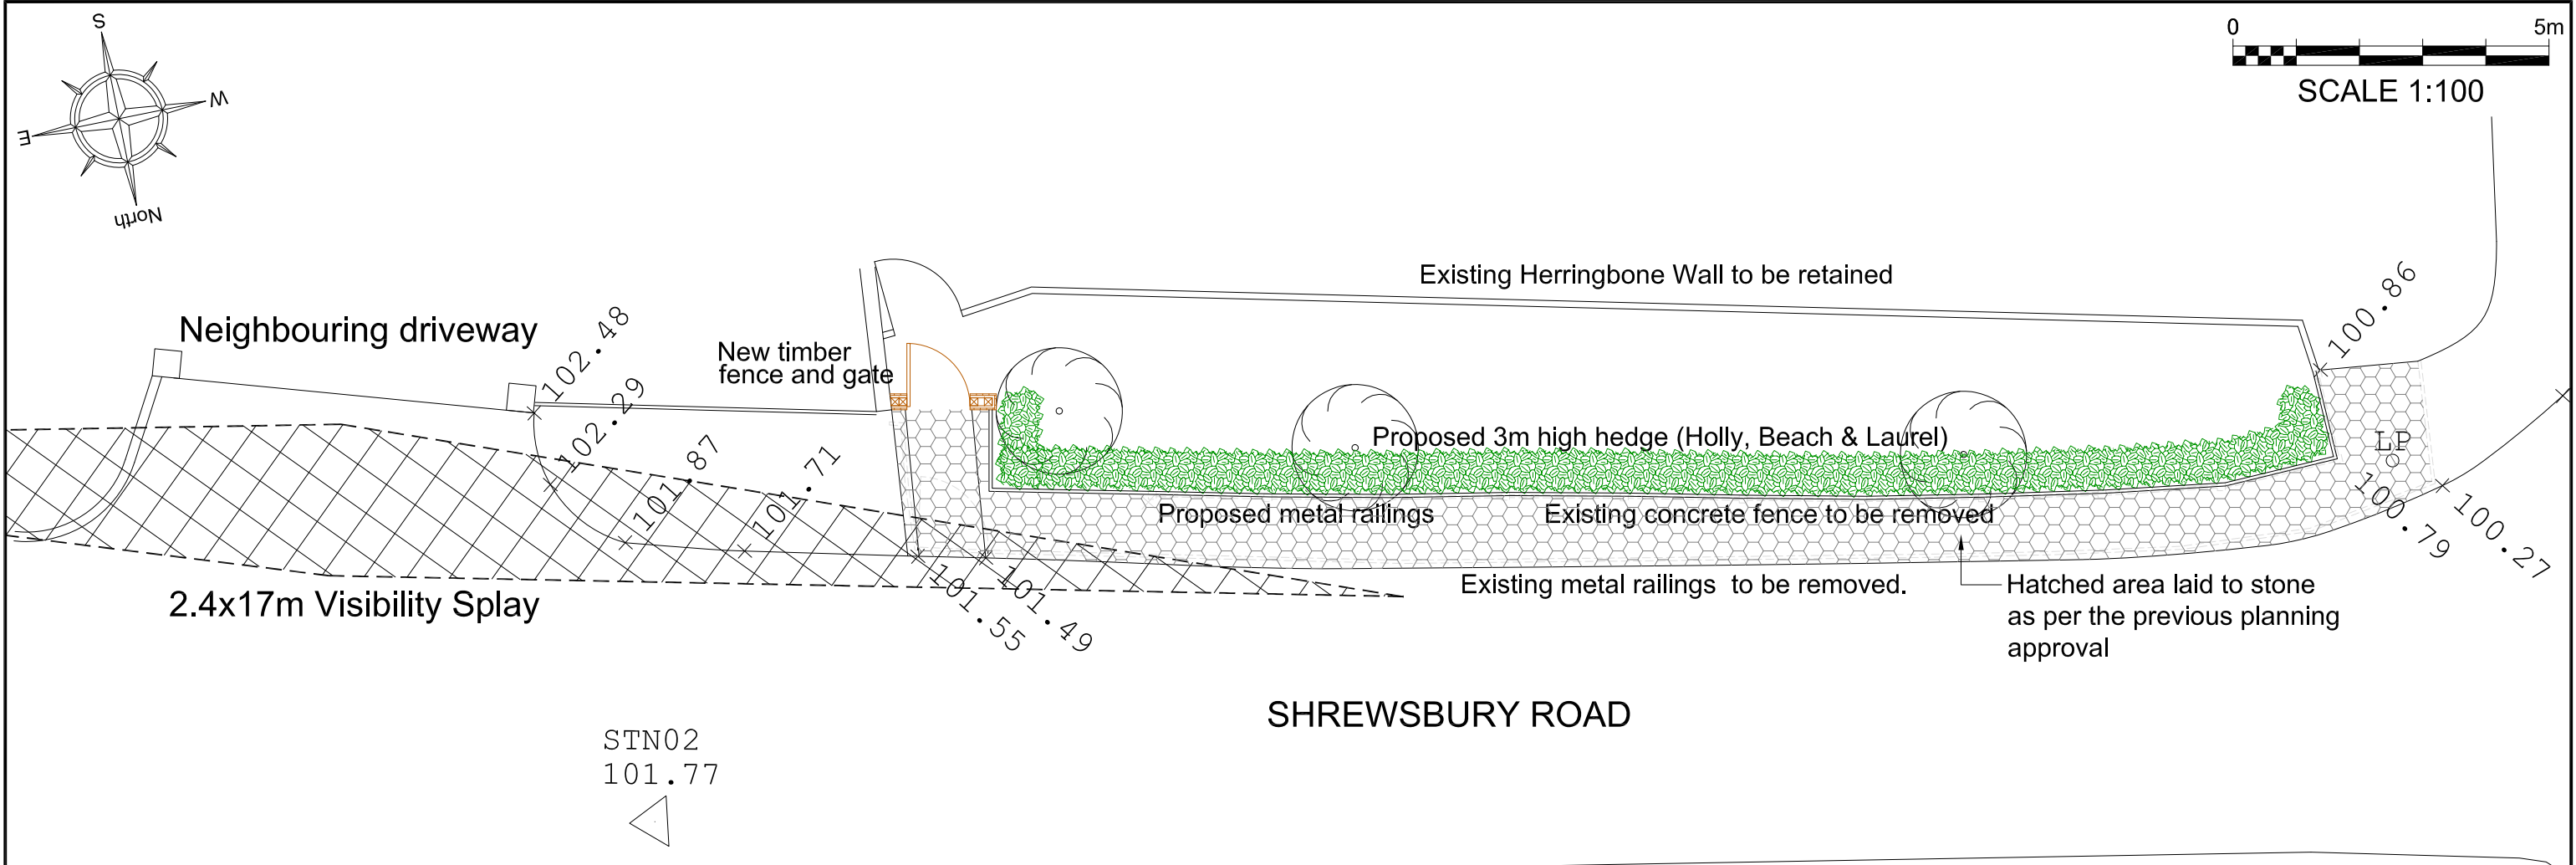

HOWARD & SEDDON A.R.I.B.A.
CHARTERED ARCHITECTS
64 WASHWAY ROAD
SALE, CHESHIRE, M33 7RE
TEL NO. 0161 - 973 8296
FAX NO. 0161 - 962 3485
E-MAIL : ADMIN@HOWARDANDEDSON.CO.UK

PROJECT SHREWSBURY HOUSE LOWTHER ROAD, PRESTWICH MANCHESTER, M25 9QG	TITLE PROPOSED BOUNDARY DETAILS	DRAWN RW	DRG No. 13,767/31
		DATE 14.07.20	
CLIENT MR ANTHONY JACOBS		SCALE 1:100 (A3)	AMENDMENT G