


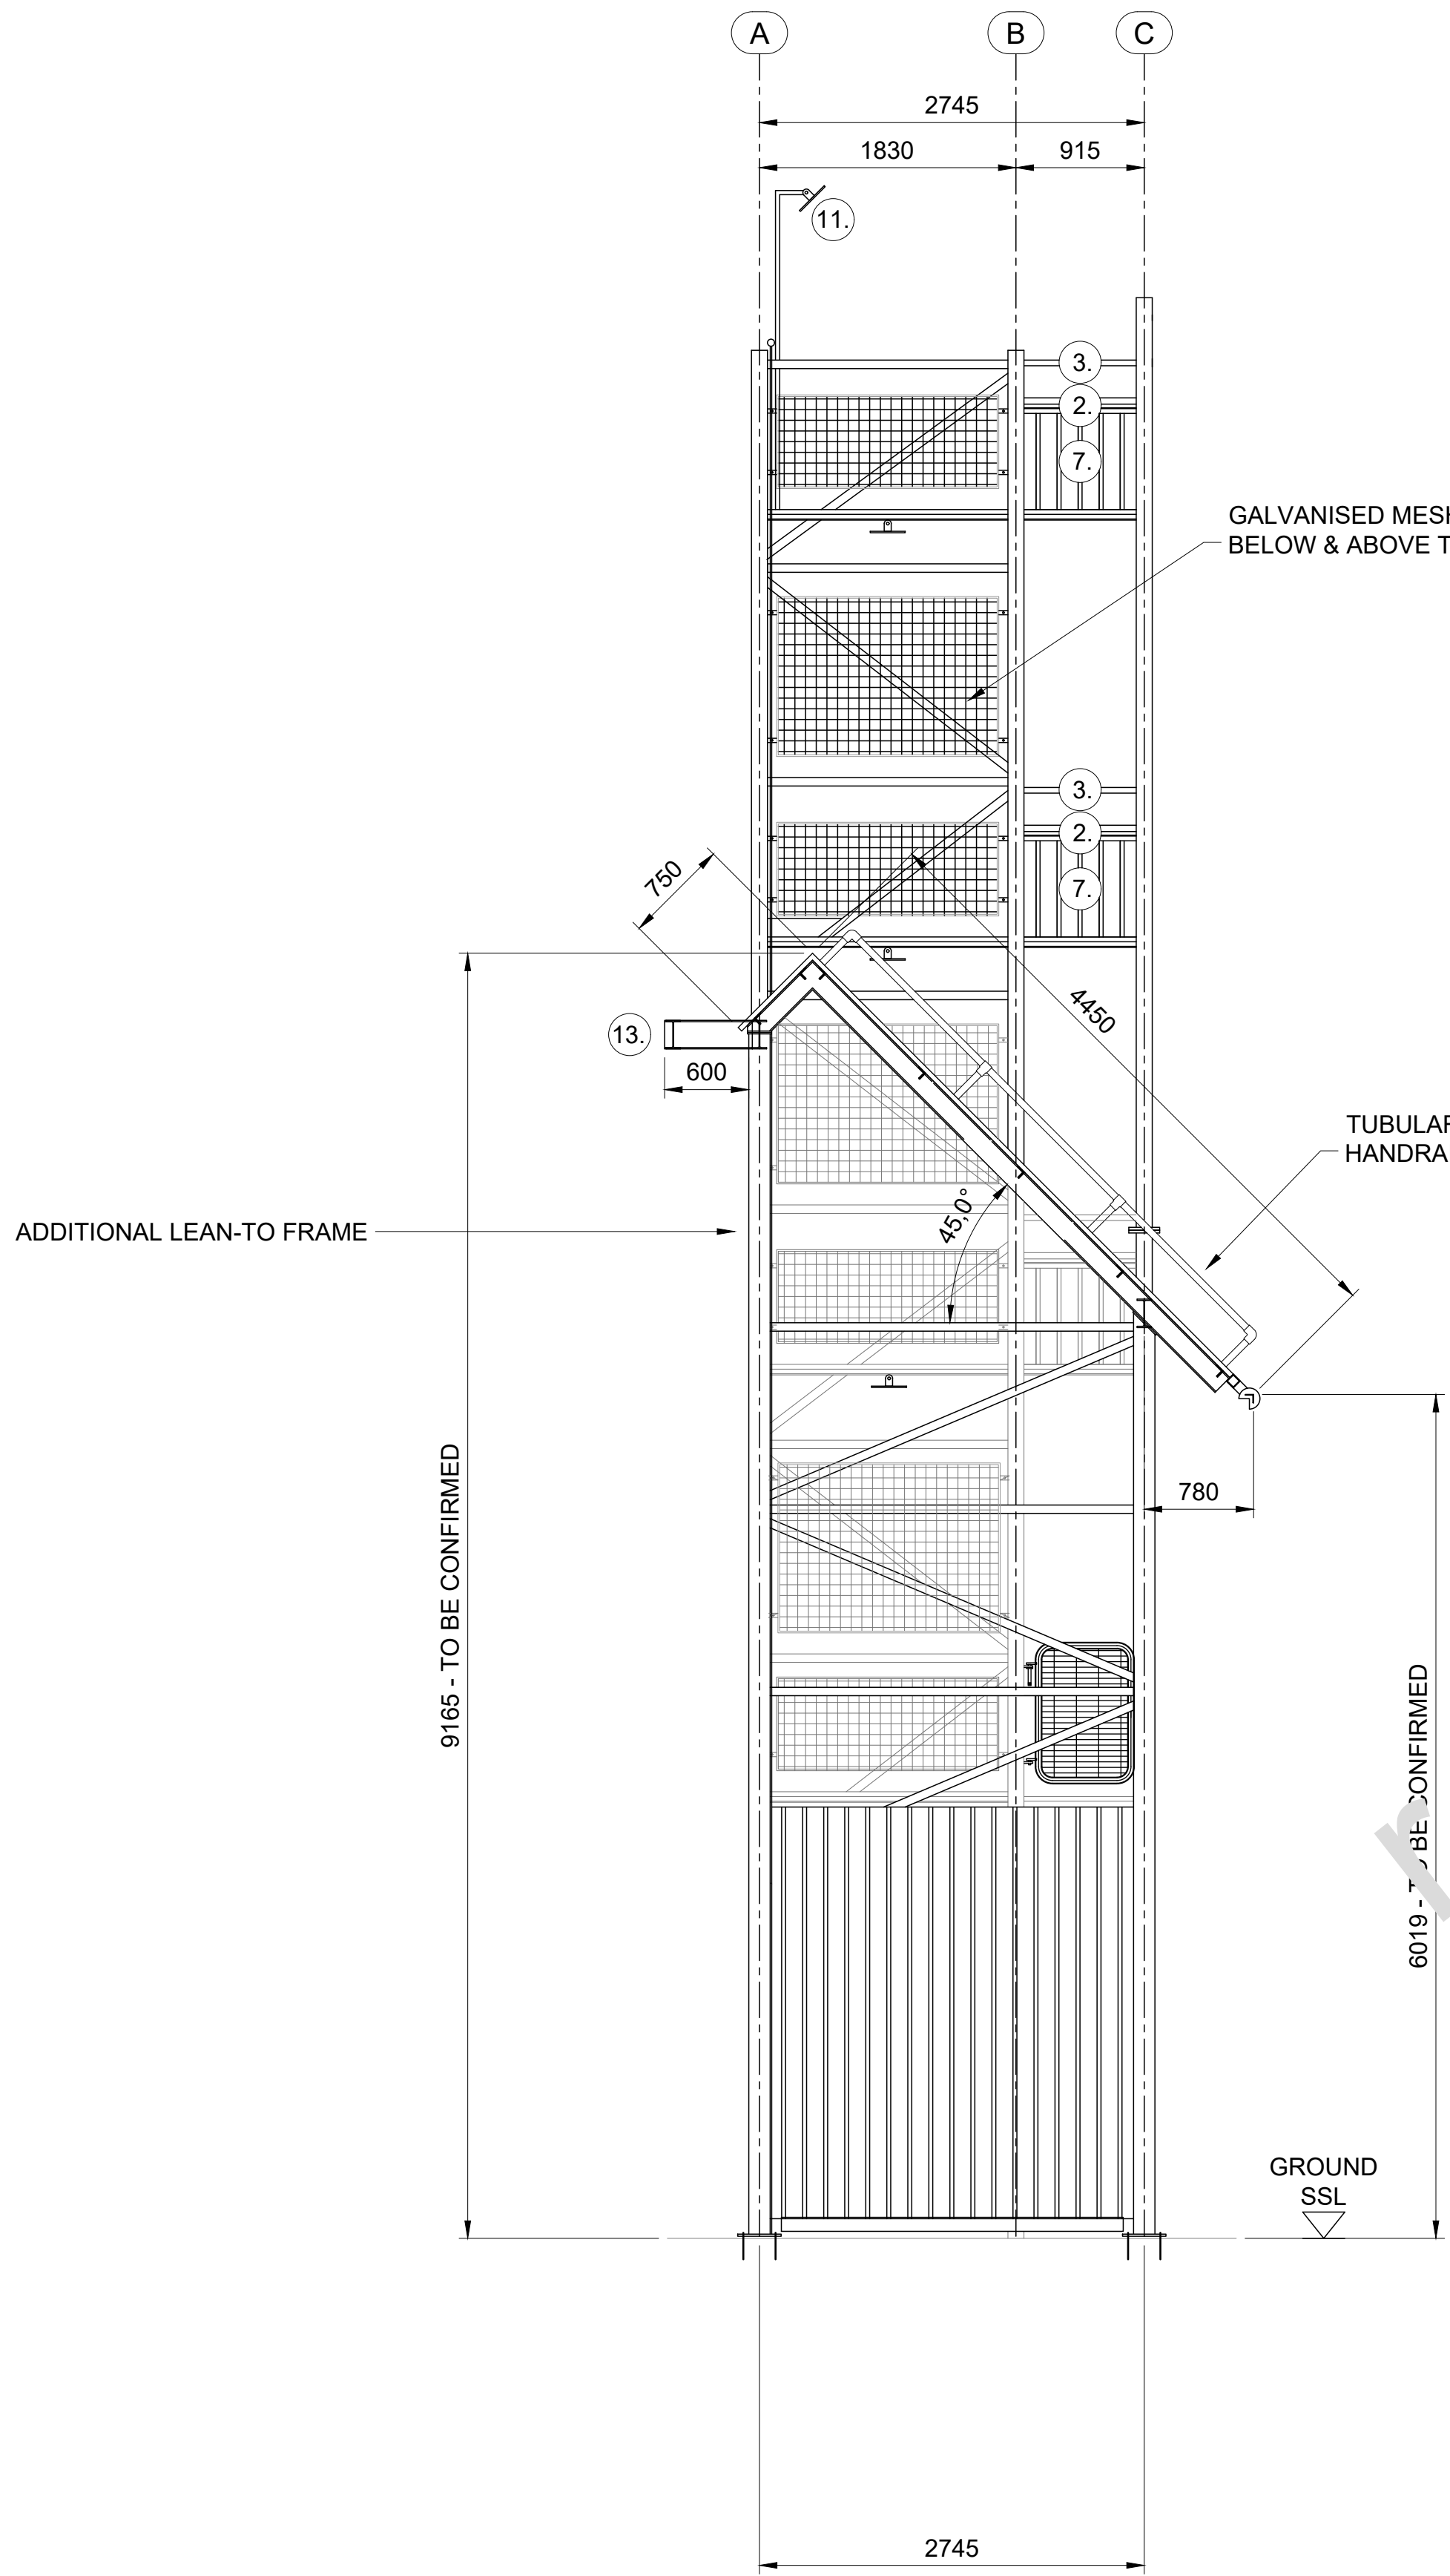


ADDITIONAL LEAN-TO FRAME

9165 - TO BE CONFIRMED


6019 - TO BE CONFIRMED

VIEW ON 'A'

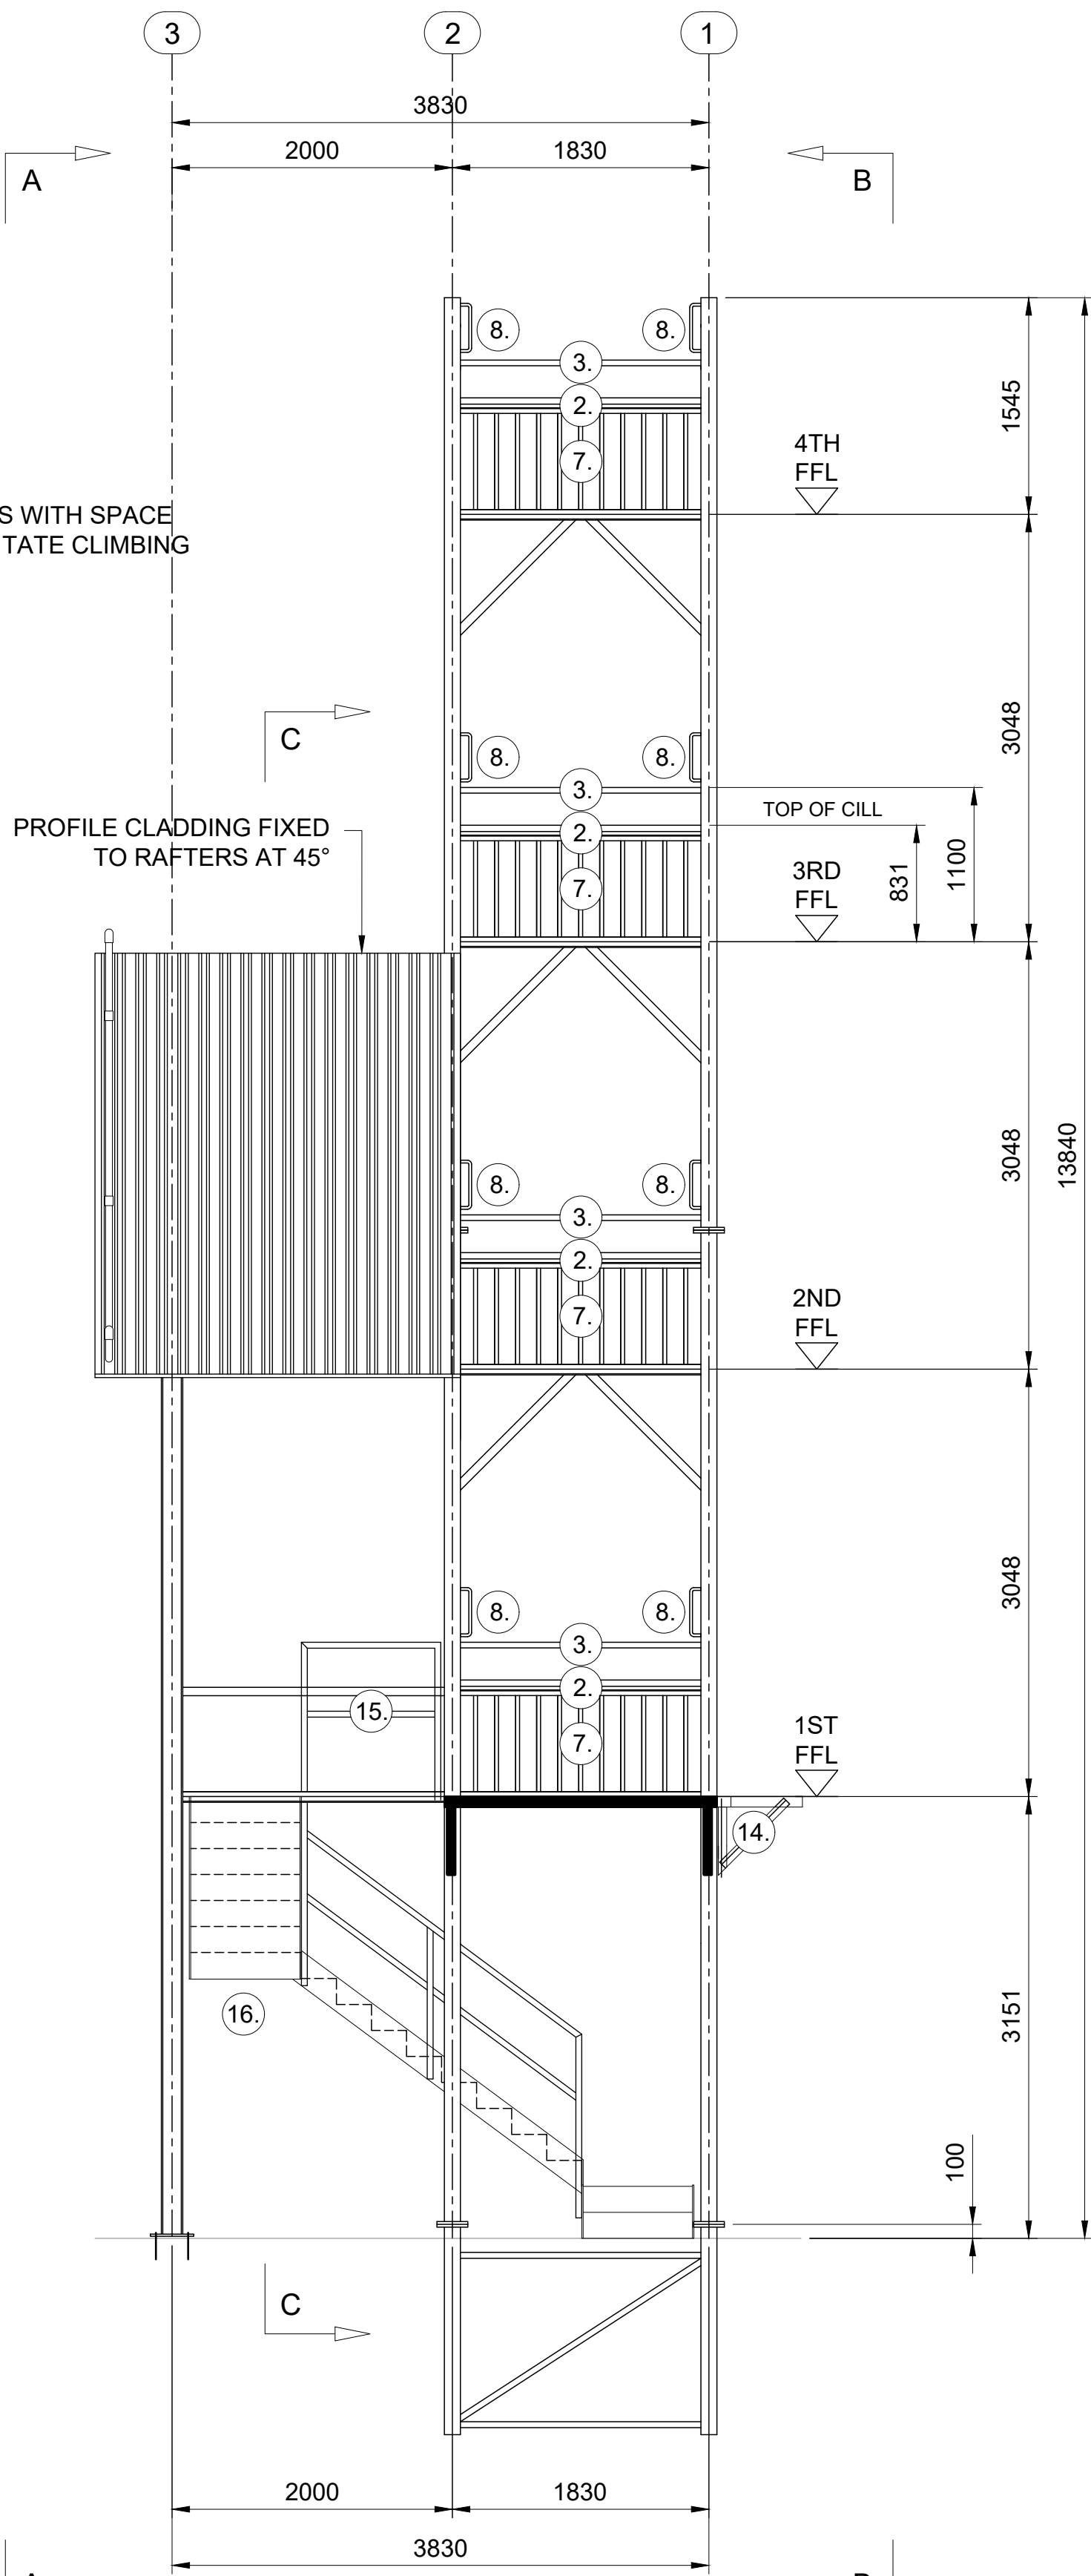

FRONT DRILL FACE

CLADDING REMOVED FOR CLARITY

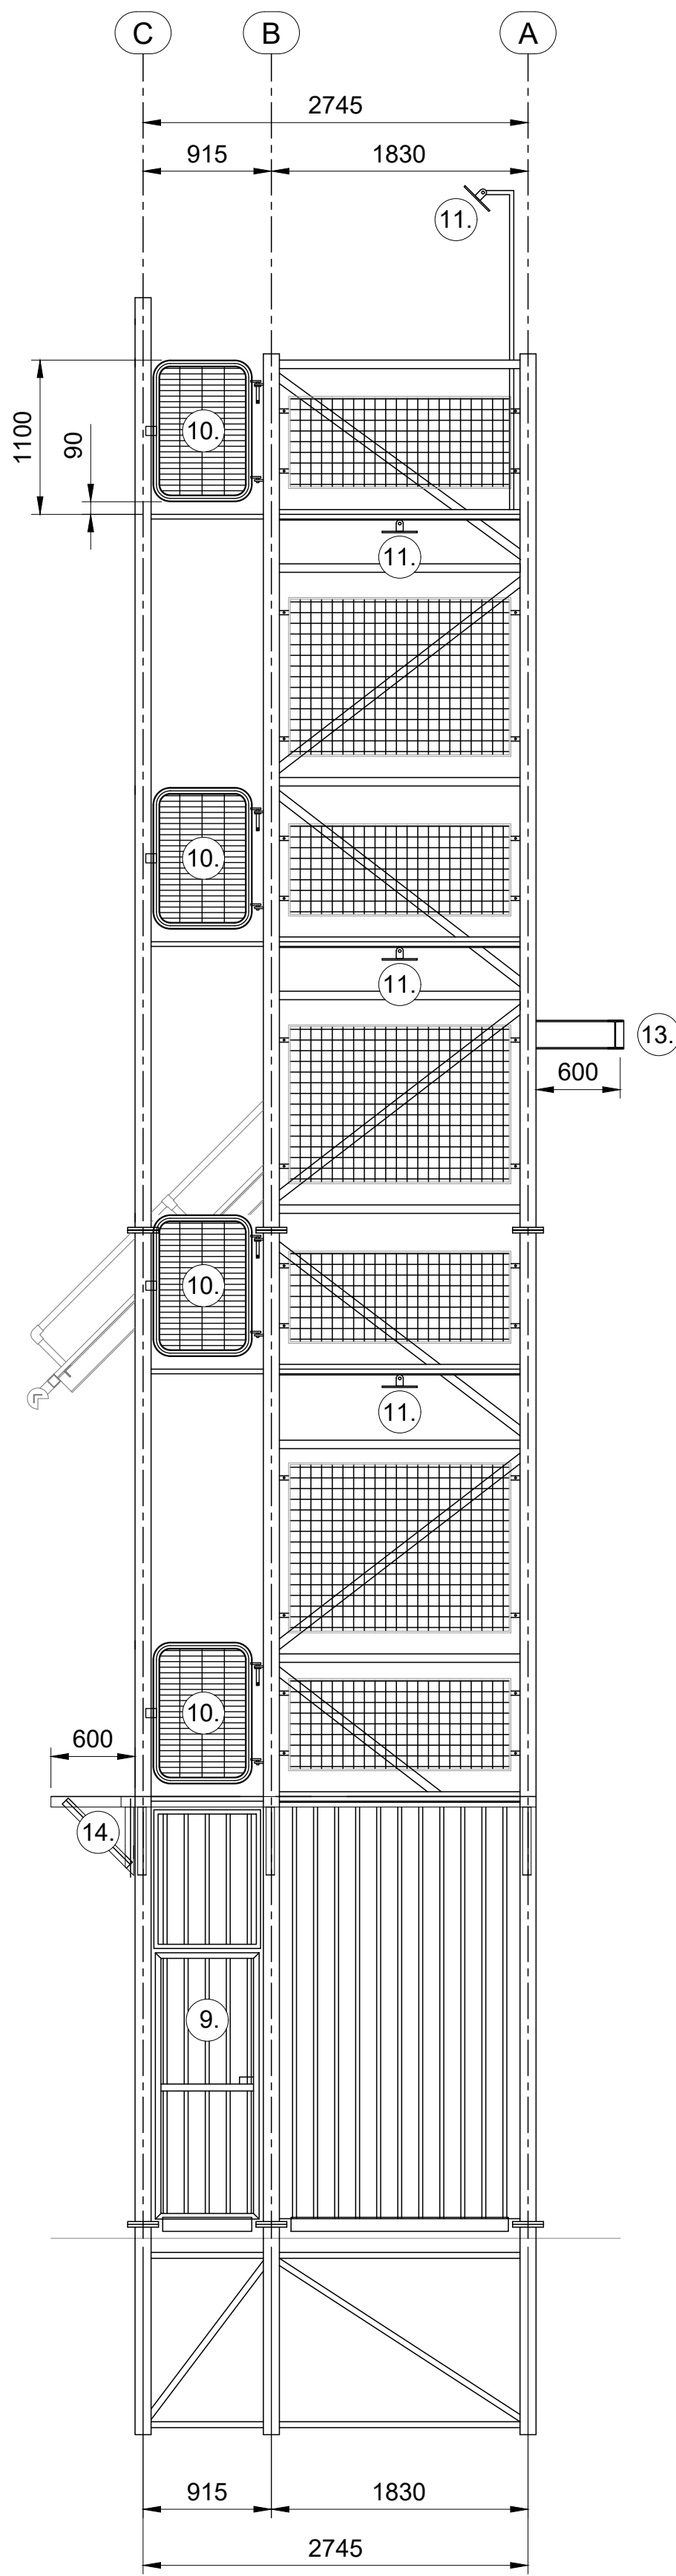

VIEW ON 'B'

NOTE:
ALL CROSS BRACES
CAPABLE OF 250 KG
(2 MEN + KIT)

- 1.) GALVANISED OPEN MESH FLOORING.
- 2.) ANTI-SLIP SURFACE TO DRILL FACE CILLS.
- 3.) GALVANISED REMOVABLE GUARD RAIL AT 1100mm ABOVE FLOOR LEVEL WITH STAINLESS STEEL RETAINING CHAINS TO ALL FLOORS.
- 4.) FLOORS AND OPENINGS DEMARKED WITH YELLOW VISUAL STRIPS.
- 5.) GALVANISED INTERNAL LADDERS WITH SAFETY HOOPS TO ALL FLOORS APART FROM GROUND FLOOR.
- 6.) GALVANISED LADDER WELL BARRIERS AND SELF-CLOSING GATE TO ALL FLOORS.
- 7.) GALVANISED/PLASTISOL COATED PROFILED CLADDING TO DRILL FACES.
- 8.) 2NO. GRAB HANDLES TO FRONT FACE AT EACH FLOOR LEVEL.
- 9.) GALVANISED/PLASTISOL COATED PROFILED CLADDING TO LOWER PERIMETER OF TOWER.
- 10.) GALVANISED SELF-CLOSING ABSEILING GATES ON RIGHT DRILL FACE TO ALL FLOORS & AS ACCESS TO LEAN TO PLATFORM ON 1st FLOOR.
- 11.) LIGHT BRACKETS & CONDUIT (ELECTRICAL WORKS "BY OTHERS"):
A.) 1NO. UNDER FLOOR LIGHT PLATE PER LEVEL.
B.) LIGHT MAST & LIGHT PLATE TO REAR FRAME AT TOP FLOOR LEVEL.
- 12.) 2NO. FLOOD LIGHT PLATES - LOCATION TO BE CONFIRMED & ADDITIONAL LIGHTING PLATE TO UNDERSIDE OF LEAN-TO ROOF.
- 13.) 600mm OVERHANGING BEAM CAPABLE OF 15KN.
- 14.) 600mm WIDE LEDGE ACROSS FRONT & SIDE DRILL FACE WITH OPEN MESH FLOORING FOR ROPE RESCUE PRACTICE.
- 15.) 2No. PLATFORMS ACROSS WIDTH OF LEAN-TO (OPPOSITE SIDES) ON 1st & 2nd FLOORS; 1100mm HIGH HANDRAILS..
- 16.) 1st FLOOR ACCESS OF TOWER VIA INTERNAL STAIRCASE ONLY, WITH 1100 HIGH HANDRAILS.
- 17.) LIFTING BEAM ABOVE 1st FLOOR LEAN-TO PLATFORM/STAIRCASE LANDING.

REV	DATE	DESCRIPTION
-	-	-

FINISH

JOB

FIRE TOWER FT96-4LTE 4 STOREY
WITH LEAN-TO EXTENSION &
INTERNAL STAIR
GENERAL ARRANGEMENT

CLIENT

Training Towers, USAR Buildings
Hot and Cold Smoke Houses, SWAH Rigs

Crofton Engineering

Crofton Engineering Limited
Cambridge Road
Linton
Cambridge
CB21 4NN
Tel: 01223 892138
Fax: 01223 893547
© Crofton Engineering Ltd, 2007. This drawing is not to be reproduced without the permission of Crofton Engineering Ltd

DRAWN	DATE	SCALE
J.H.	APRIL 19	1:40 (A1)

DRG No.	REV
Q11202 - 02	-

ATTACHMENT EYES
IF THESE ARE REQUIRED FOR FALL ARREST, WORK POSITIONING OR S.W.A.H - WE WILL NEED TO KNOW QUANTITY, LOCATIONS & LOADINGS REQUIRED.

NOTE: IF LIVE CARRY DOWN TRAINING IS REQUIRED PLEASE CONTACT CROFTON ENGINEERING LTD. TO DISCUSS YOUR REQUIREMENTS