


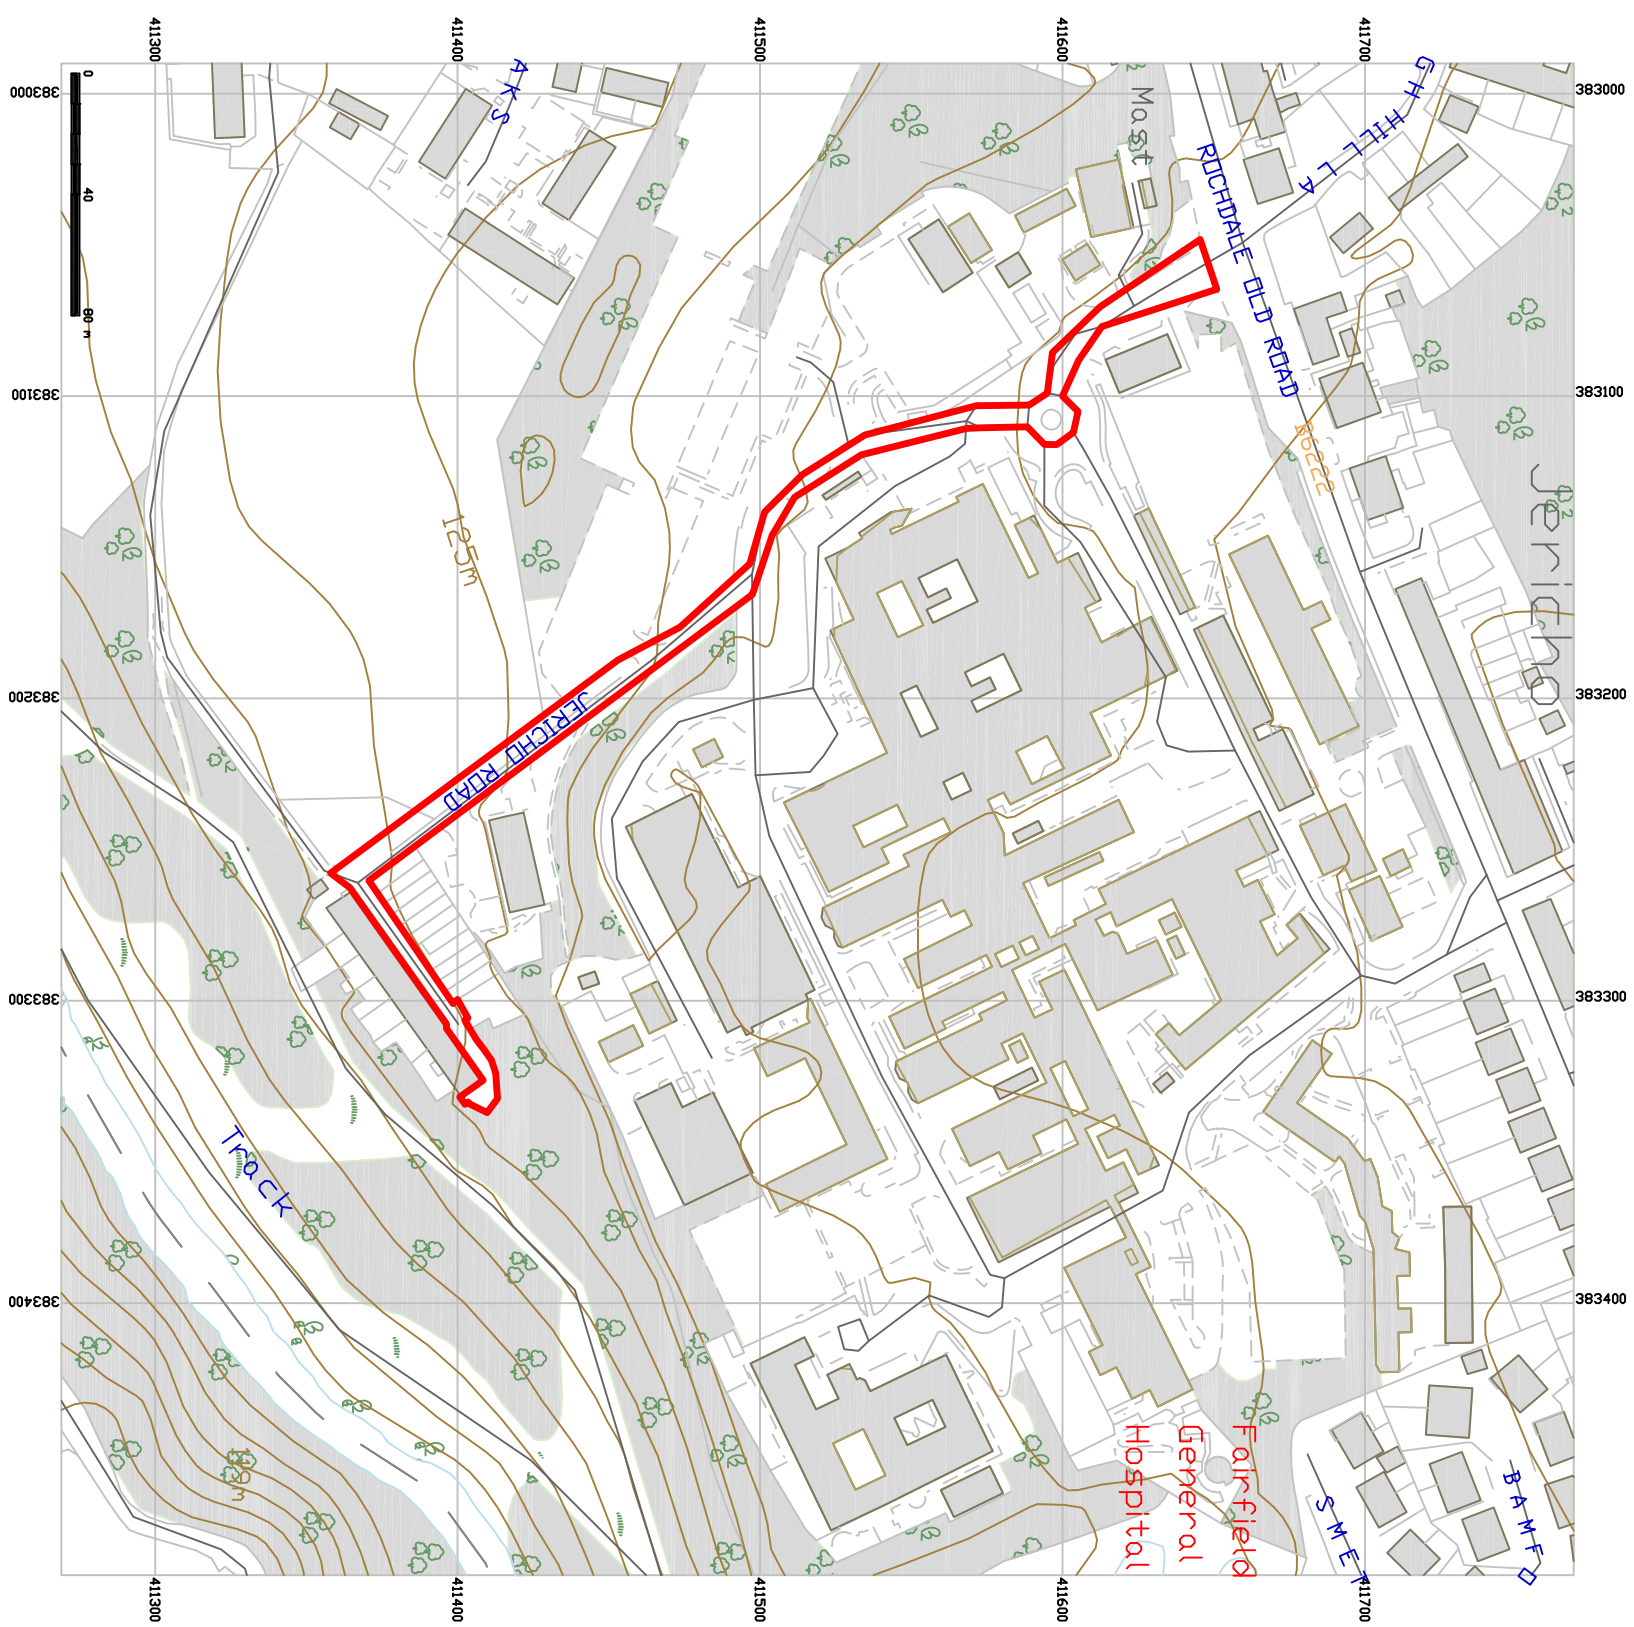

LOCATION PLAN 1:2500 @ A3