


Notes:

No dimensions to be scaled from this drawing.

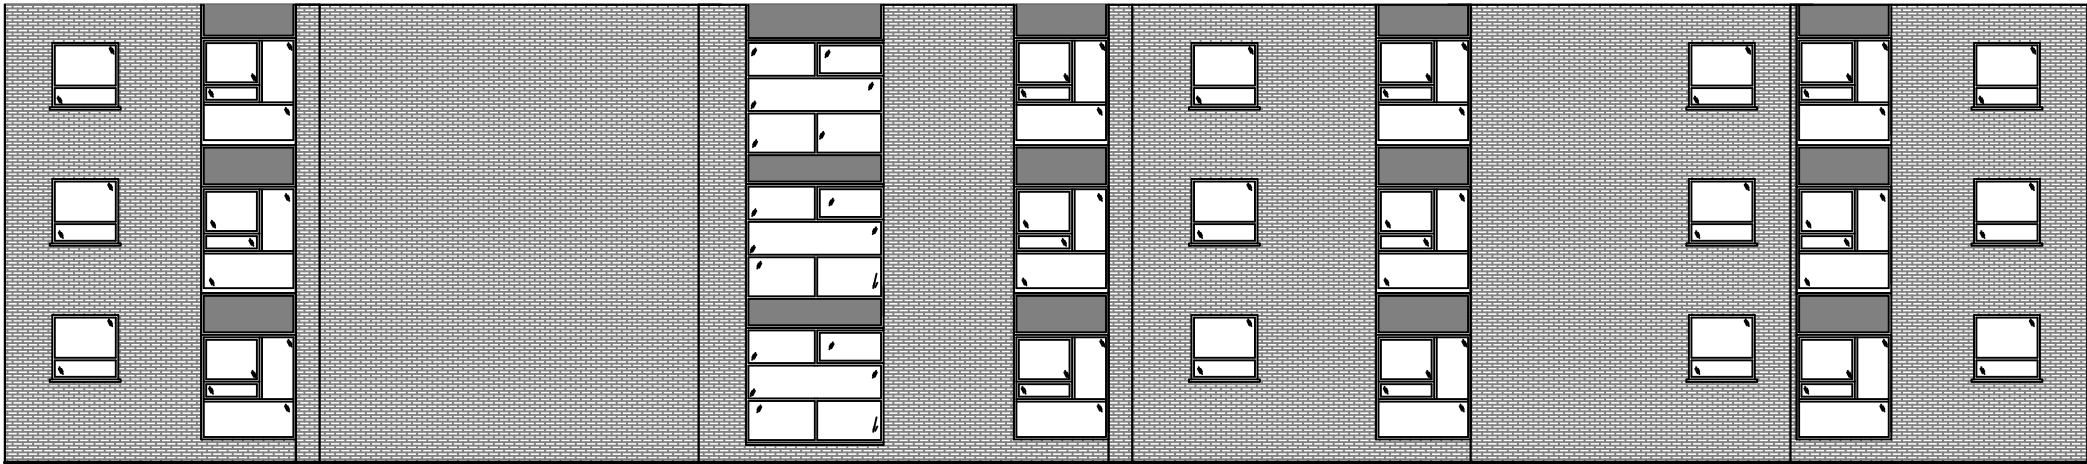

Elevation A



Elevation B



Currie & Brown  
Eastgate Building  
Castle Street  
Manchester  
M3 4LZ  
  
Tel: +44161 832 9497  
www.curriebrown.com

CLIENT: Prestwich and North Western Housing Association

SITE: RECTORY GREEN, Prestwich, Manchester


TITLE: Existing - Block 1 - Elevations

|                        |                                    |                |                |
|------------------------|------------------------------------|----------------|----------------|
| SCALE AT A3:<br>1:150  | DATE:<br>24/08/2020                | DRAWN:<br>MR   | CHECKED:<br>DA |
| PROJECT NO:<br>4102244 | DRAWING NO:<br>4102244_Rectory_001 | REVISION:<br>A |                |


This drawing is subject to COPYRIGHT and should not be altered, copied or reproduced without the prior consent of Currie & Brown.

## Notes:

No dimensions to be scaled from this drawing.

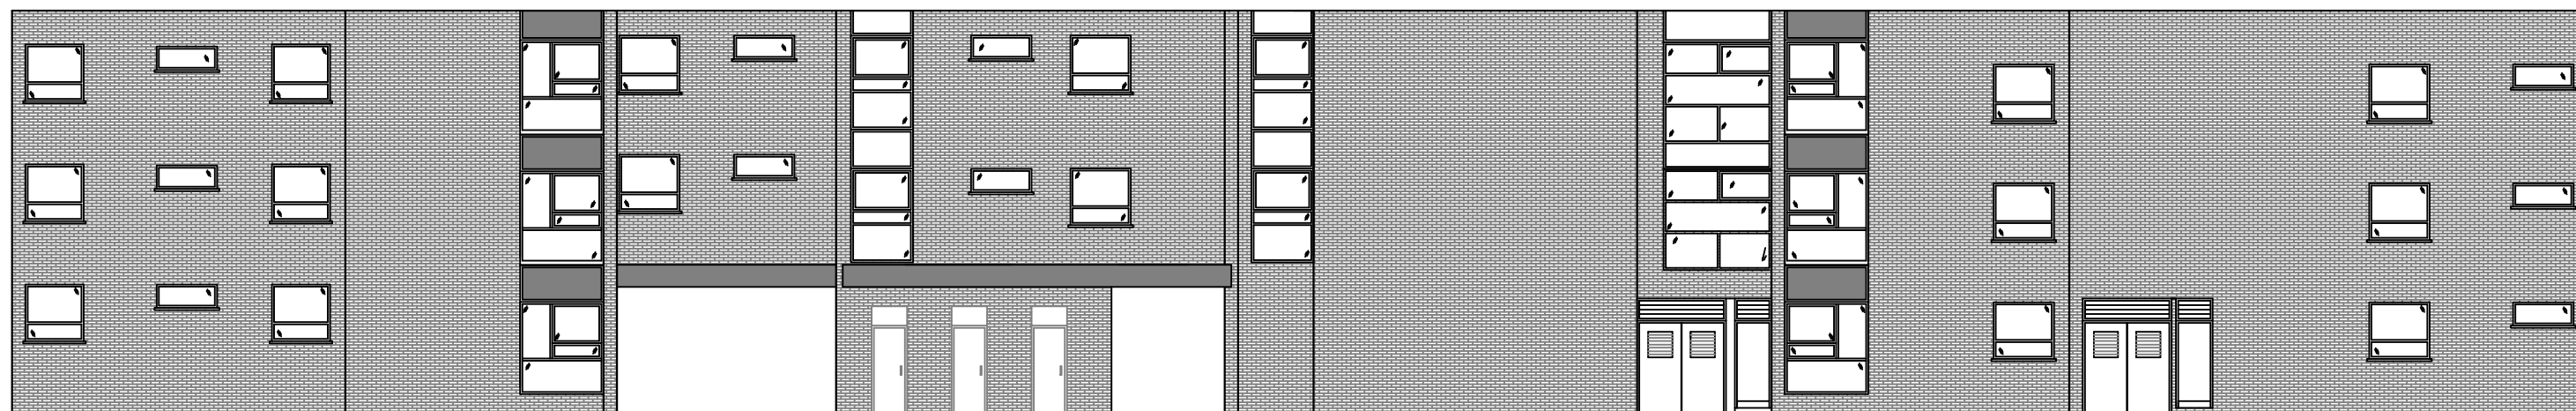

### Elevation C

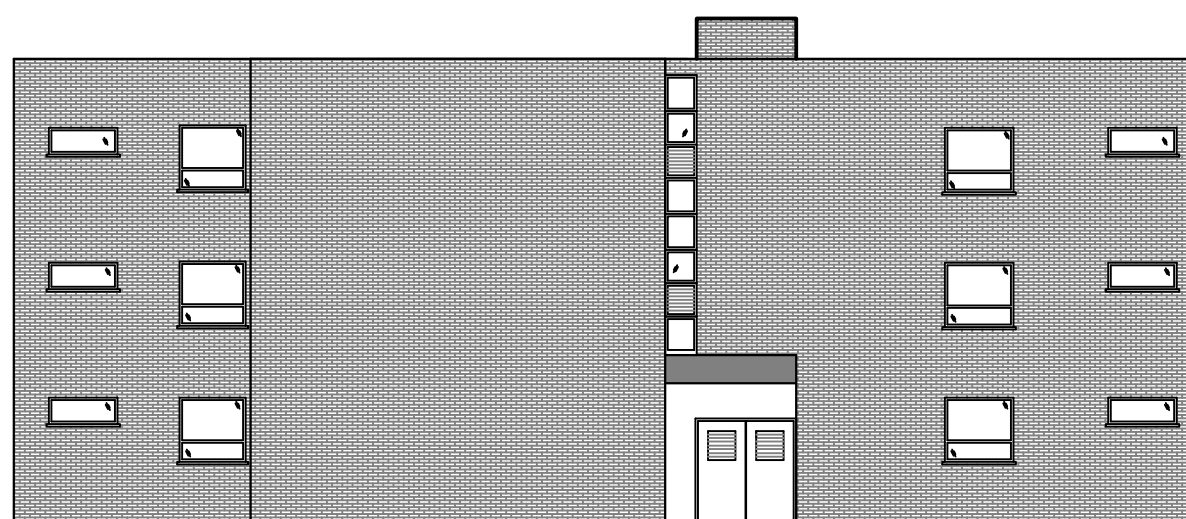

### Elevation D



Currie & Brown  
Eastgate Building  
Castle Street  
Manchester  
M3 4LZ

Tel: +44161 832 9497  
www.curriebrown.com

CLIENT: Prestwich and North Western Housing Association


SITE: RECTORY GREEN, Prestwich, Manchester

TITLE: Existing - Block 1 - Elevations


|                        |                                    |              |                |
|------------------------|------------------------------------|--------------|----------------|
| SCALE AT A3:<br>1:150  | DATE:<br>24/08/2020                | DRAWN:<br>MR | CHECKED<br>DA  |
| PROJECT NO:<br>4102244 | DRAWING NO:<br>4102244_Rectory_002 |              | REVISION:<br>A |

Notes:


No dimensions to be scaled from this drawing.

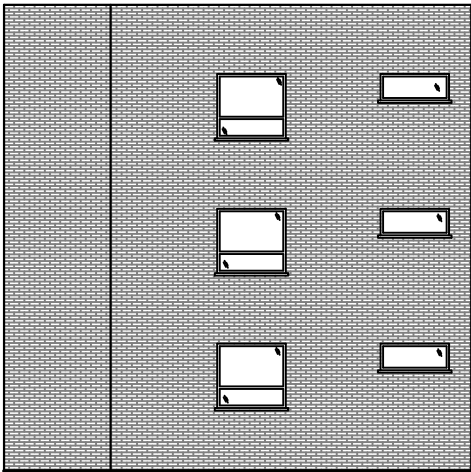


Elevation MP1

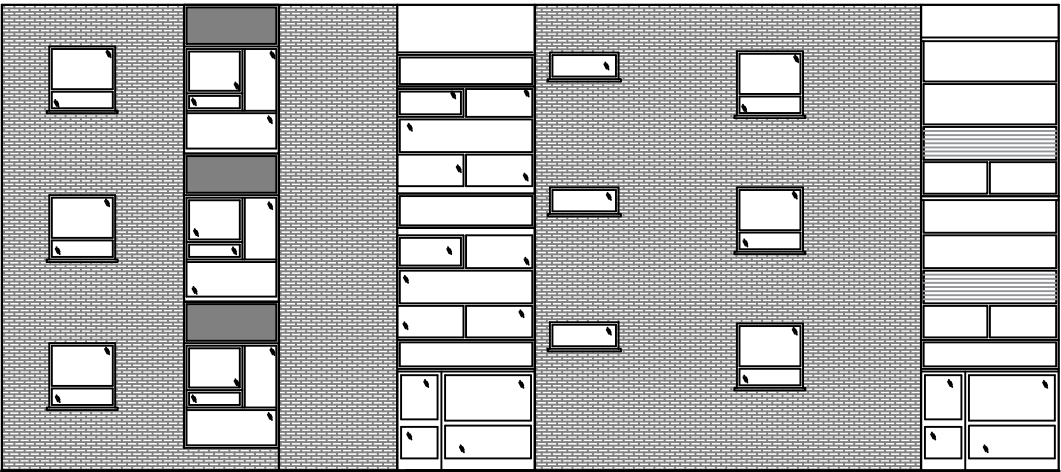

Elevation MP2

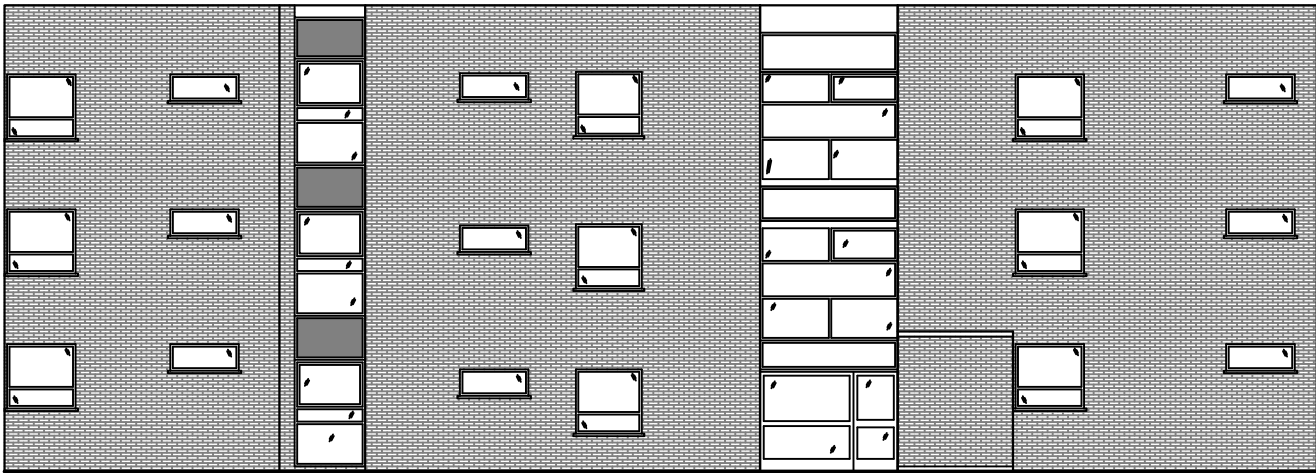

Elevation MP3

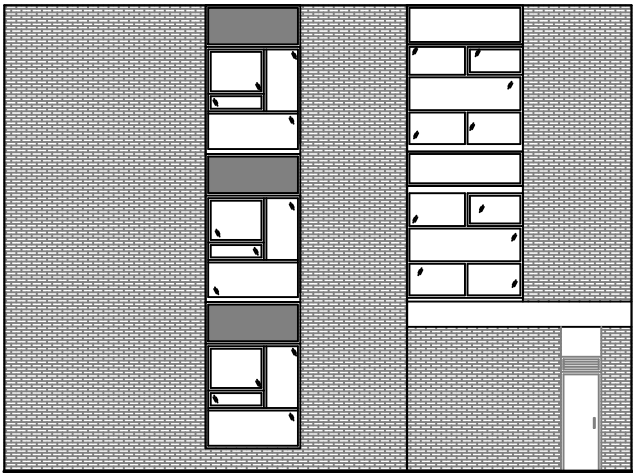

Elevation MP4




Currie & Brown  
Eastgate Building  
Castle Street  
Manchester  
M3 4LZ  
Tel: +44161 832 9497  
www.curriebrown.com

CLIENT: Prestwich and North Western Housing Association


SITE: RECTORY GREEN, Prestwich, Manchester

TITLE: Existing - Block 1 - Elevations


|                        |                                    |                |                |
|------------------------|------------------------------------|----------------|----------------|
| SCALE AT A3:<br>1:150  | DATE:<br>24/08/2020                | DRAWN:<br>MR   | CHECKED:<br>DA |
| PROJECT NO:<br>4102244 | DRAWING NO:<br>4102244_Rectory_003 | REVISION:<br>A |                |

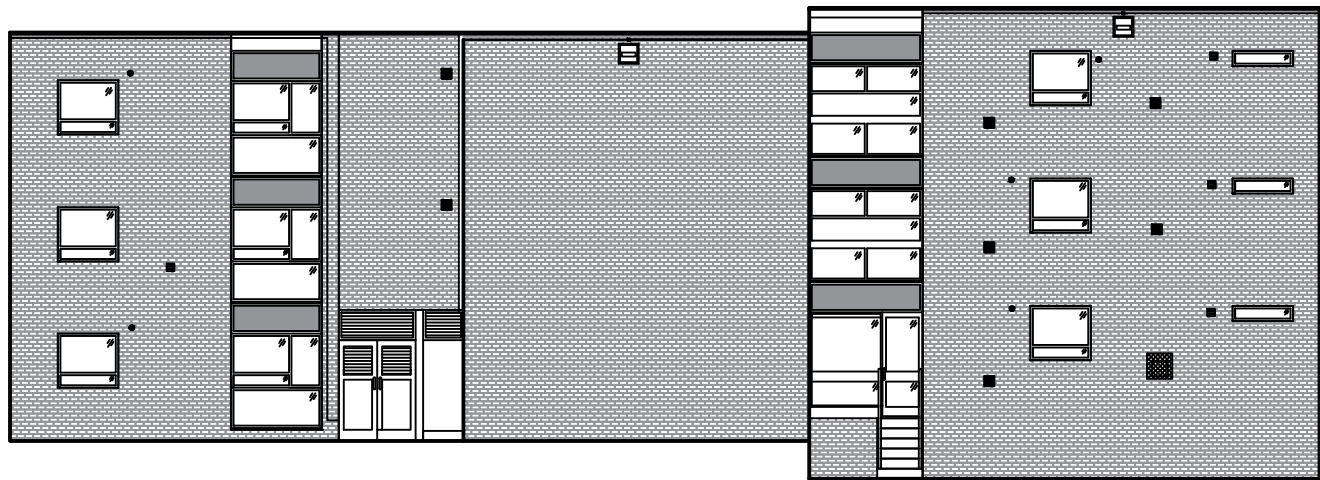


Elevation A

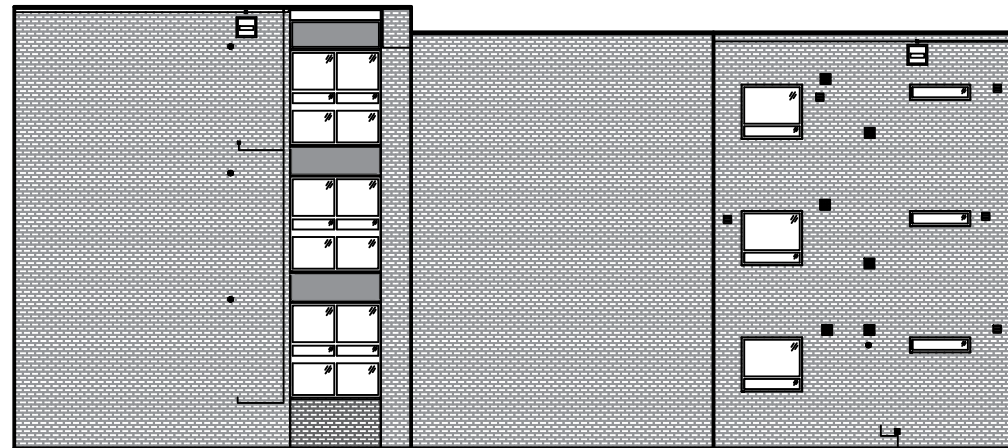

Elevation B

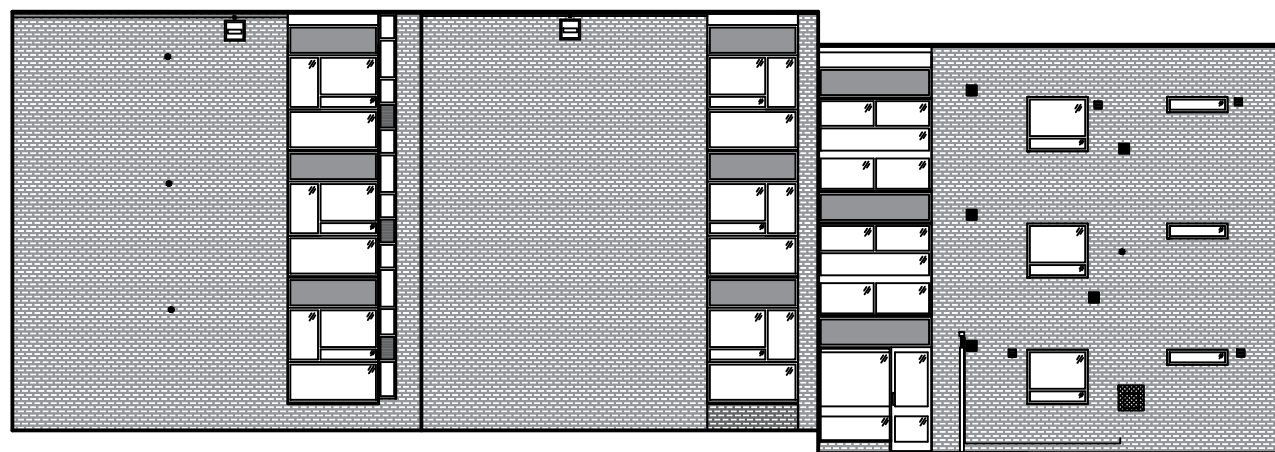

Elevation C

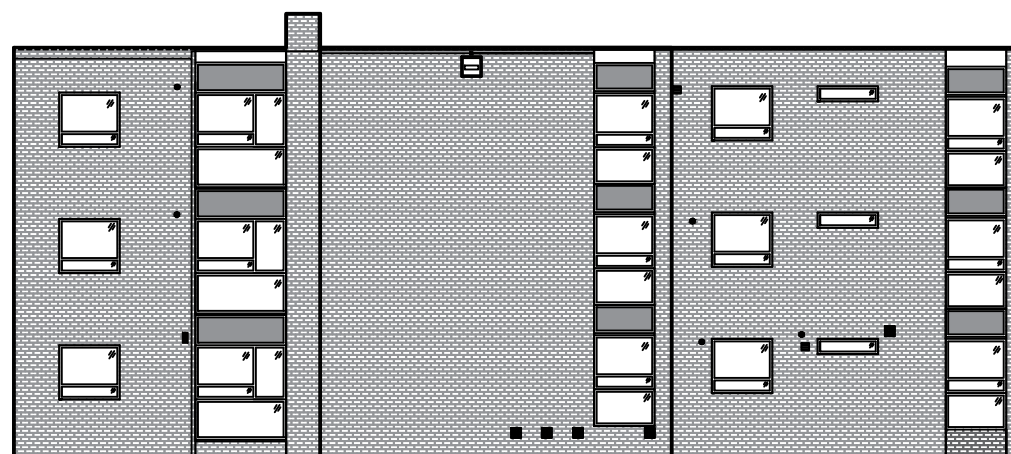

Elevation D

This drawing is subject to COPYRIGHT and should not be altered, copied or reproduced without the prior consent of Currie & Brown.

#### Notes:

No dimensions to be scaled from this drawing.



Currie & Brown  
Eastgate Building  
Castle Street  
Manchester  
M3 4LZ

Tel: +44161 832 9497  
www.curriebrown.com

CLIENT: Prestwich and North Western Housing Association


SITE: RECTORY GREEN, Prestwich, Manchester

TITLE: Existing - Block 2 - Elevations


|                        |                                    |                |                |
|------------------------|------------------------------------|----------------|----------------|
| SCALE AT A3:<br>1:150  | DATE:<br>24/08/2020                | DRAWN:<br>MR   | CHECKED:<br>DA |
| PROJECT NO:<br>4102244 | DRAWING NO:<br>4102244_Rectory_004 | REVISION:<br>A |                |

Notes:

No dimensions to be scaled from this drawing.

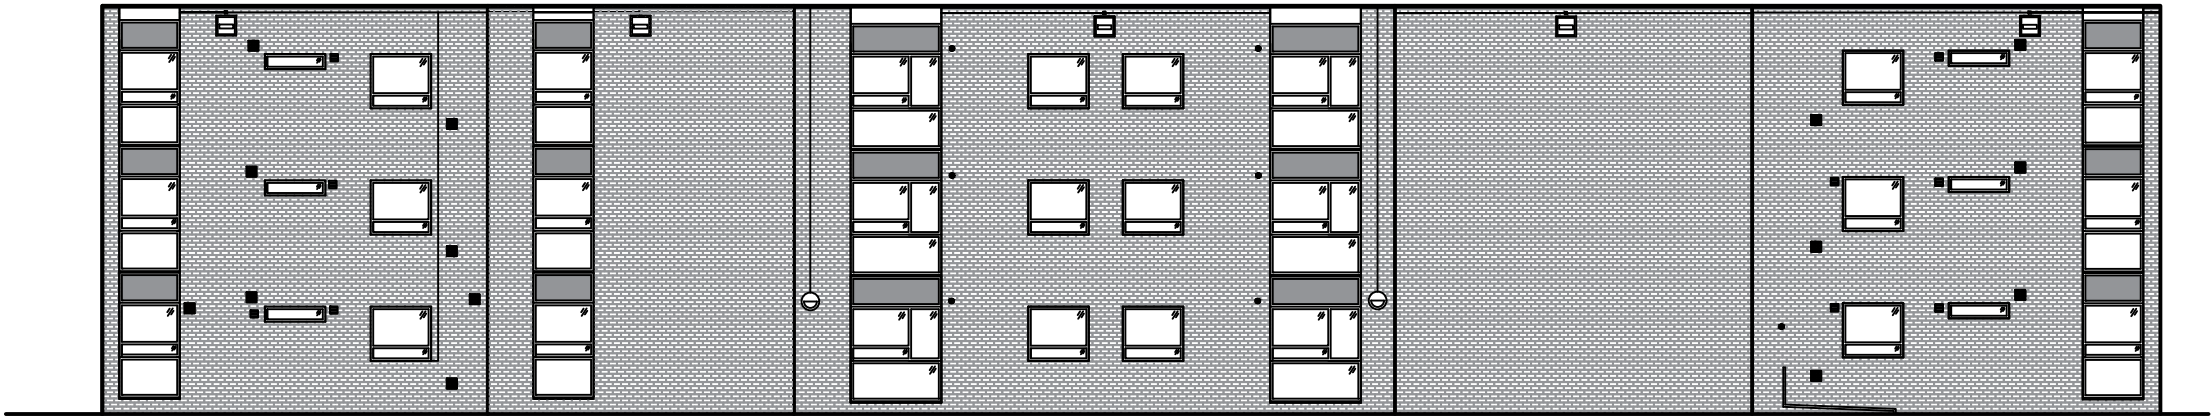

Elevation A

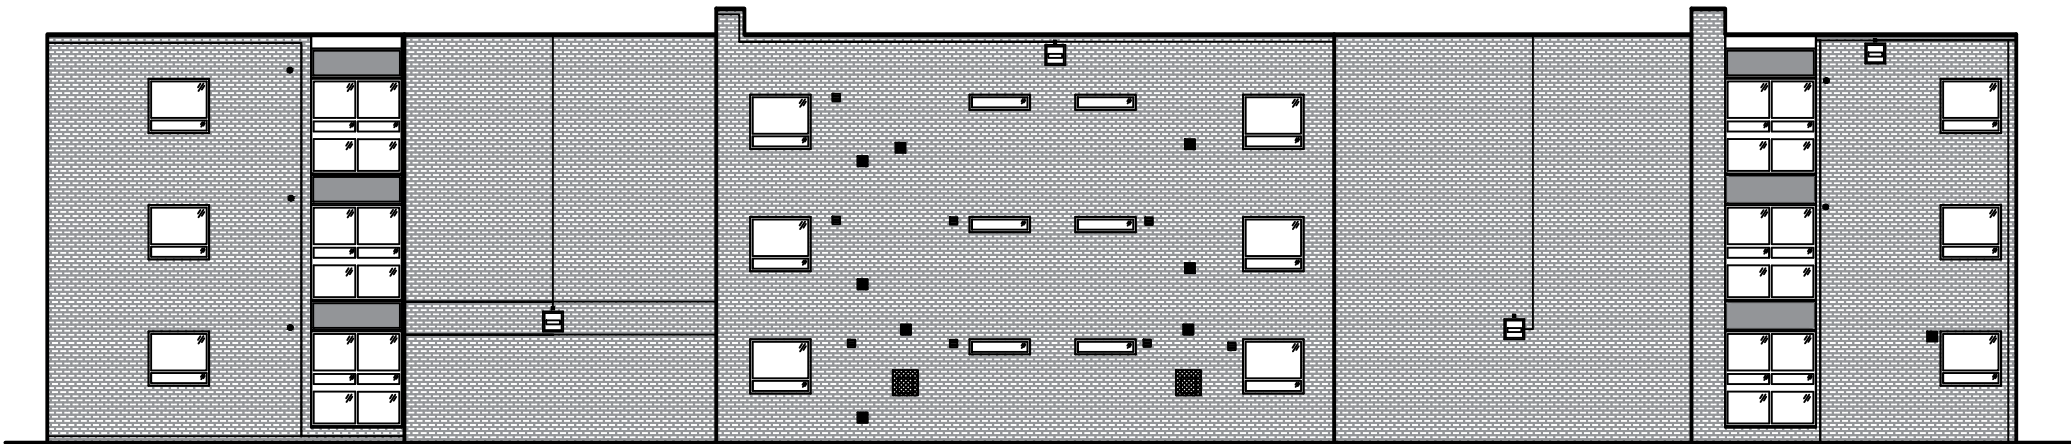

Elevation B



Currie & Brown  
Eastgate Building  
Castle Street  
Manchester  
M3 4LZ  
  
Tel: +44161 832 9497  
www.curriebrown.com

CLIENT: Prestwich and North Western Housing Association


SITE: RECTORY GREEN, Prestwich, Manchester

TITLE: Existing - Block 3 - Elevations


|                        |                                    |                |                |
|------------------------|------------------------------------|----------------|----------------|
| SCALE AT A3:<br>1:150  | DATE:<br>24/08/2020                | DRAWN:<br>MR   | CHECKED:<br>DA |
| PROJECT NO:<br>4102244 | DRAWING NO:<br>4102244_Rectory_005 | REVISION:<br>A |                |

Notes:


No dimensions to be scaled from this drawing.

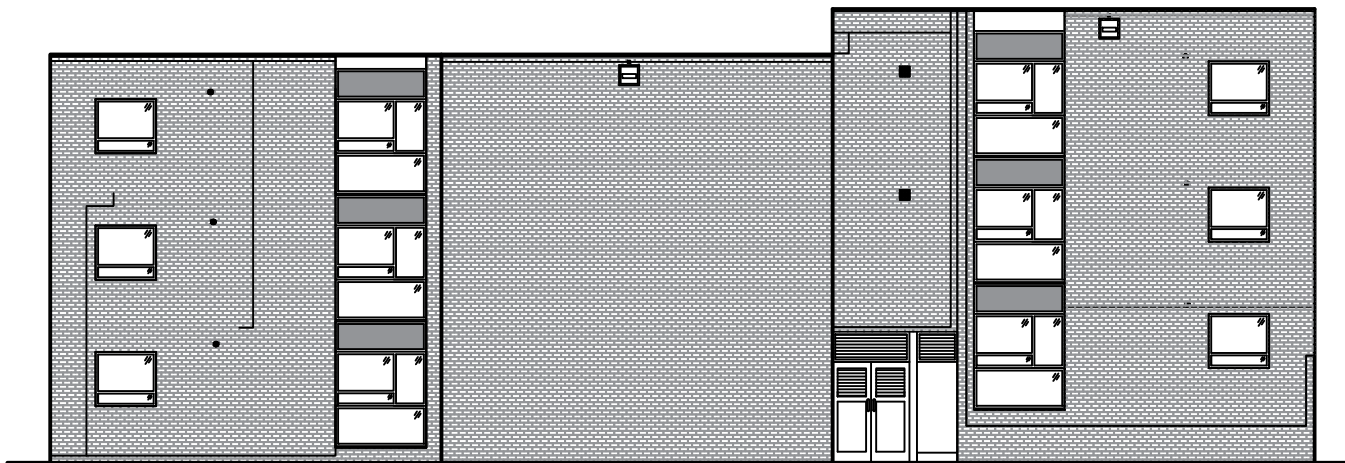


Elevation C

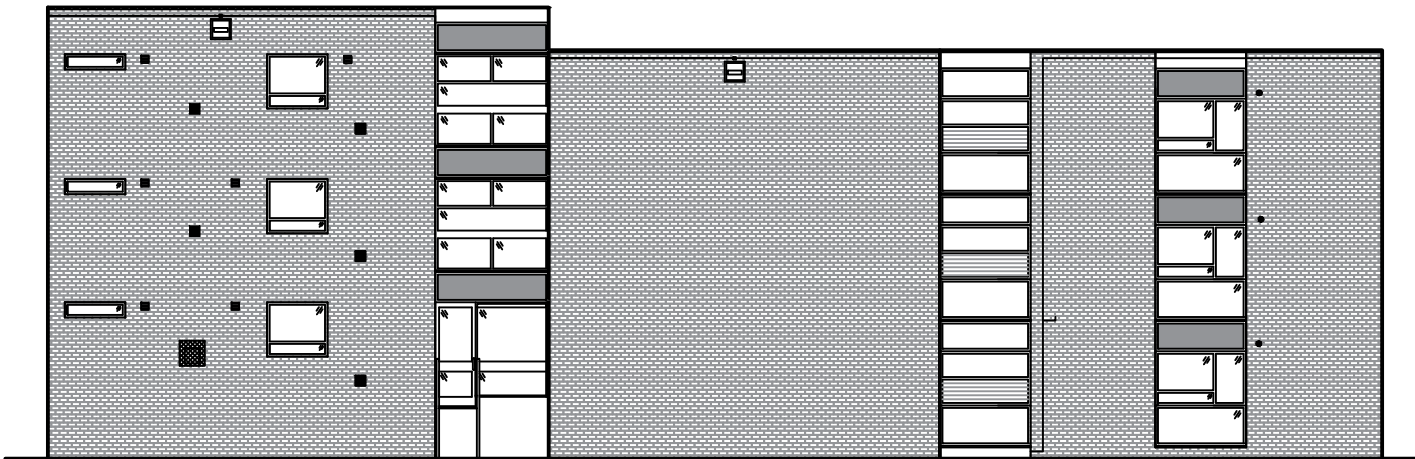


Elevation D

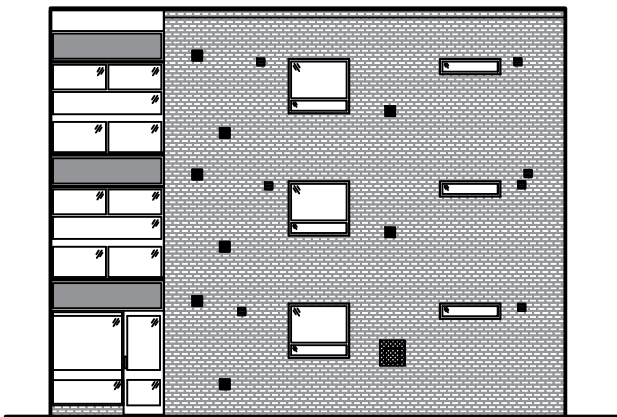

Elevation E

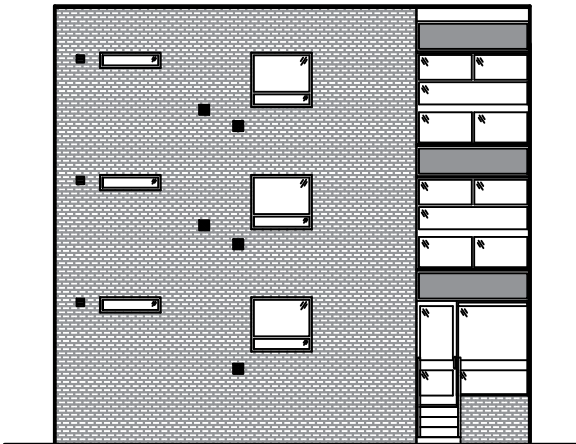

Elevation F

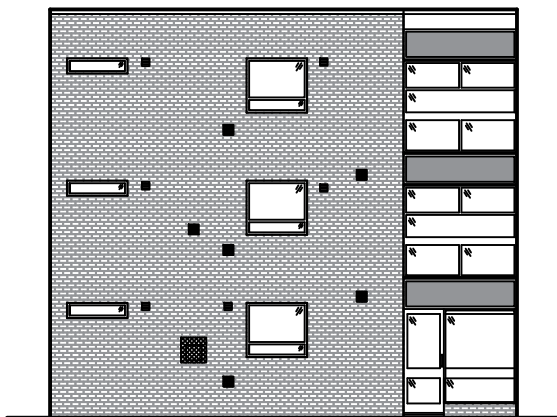

Elevation G



Elevation H



Currie & Brown  
Eastgate Building  
Castle Street  
Manchester  
M3 4LZ

Tel: +44161 832 9497  
www.curriebrown.com

CLIENT: Prestwich and North Western Housing Association


SITE: RECTORY GREEN, Prestwich, Manchester

TITLE: Existing - Block 3 - Elevations


|                        |                                    |                |                |
|------------------------|------------------------------------|----------------|----------------|
| SCALE AT A3:<br>1:150  | DATE:<br>24/08/2020                | DRAWN:<br>MR   | CHECKED:<br>DA |
| PROJECT NO:<br>4102244 | DRAWING NO:<br>4102244_Rectory_006 | REVISION:<br>A |                |

Notes:

No dimensions to be scaled from this drawing.

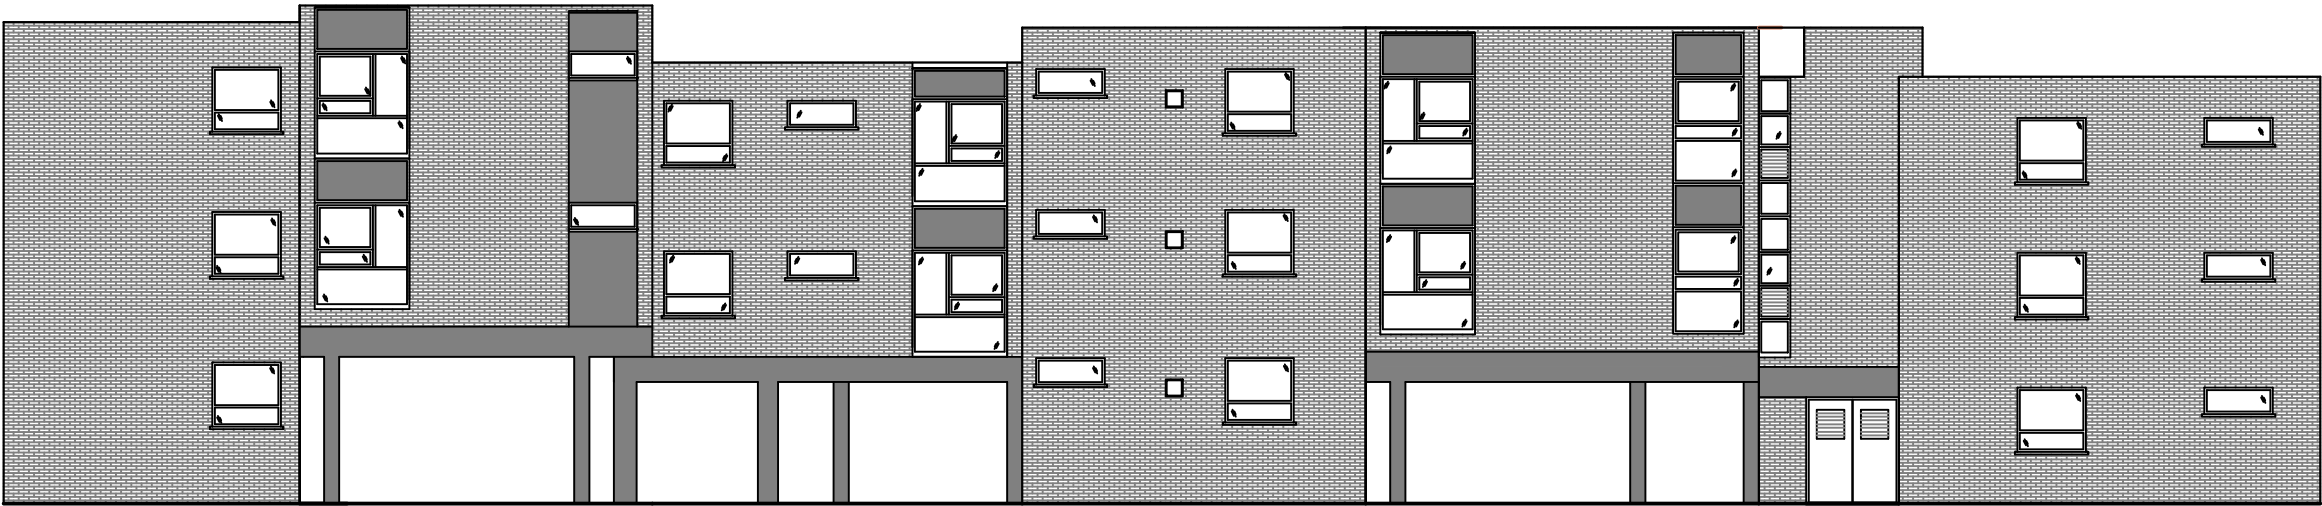

Elevation A (1:150)

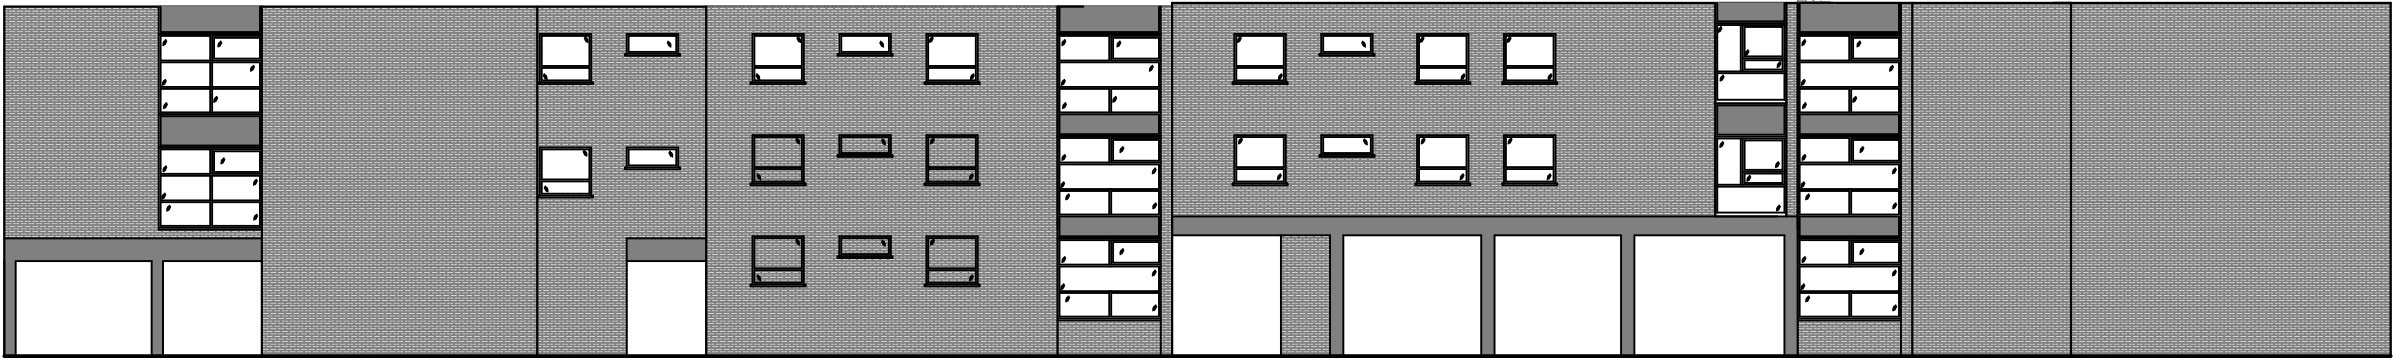

Elevation B (1:200)



Currie & Brown  
Eastgate Building  
Castle Street  
Manchester  
M3 4LZ  
Tel: +44161 832 9497  
www.curriebrown.com

CLIENT: Prestwich and North Western Housing Association


SITE: RECTORY GREEN, Prestwich, Manchester

TITLE: Existing - Block 4 - Elevations

|                        |                                    |                |                |
|------------------------|------------------------------------|----------------|----------------|
| SCALE AT A3:<br>Varies | DATE:<br>24/08/2020                | DRAWN:<br>MR   | CHECKED:<br>DA |
| PROJECT NO:<br>4102244 | DRAWING NO:<br>4102244_Rectory_007 | REVISION:<br>A |                |



Elevation C

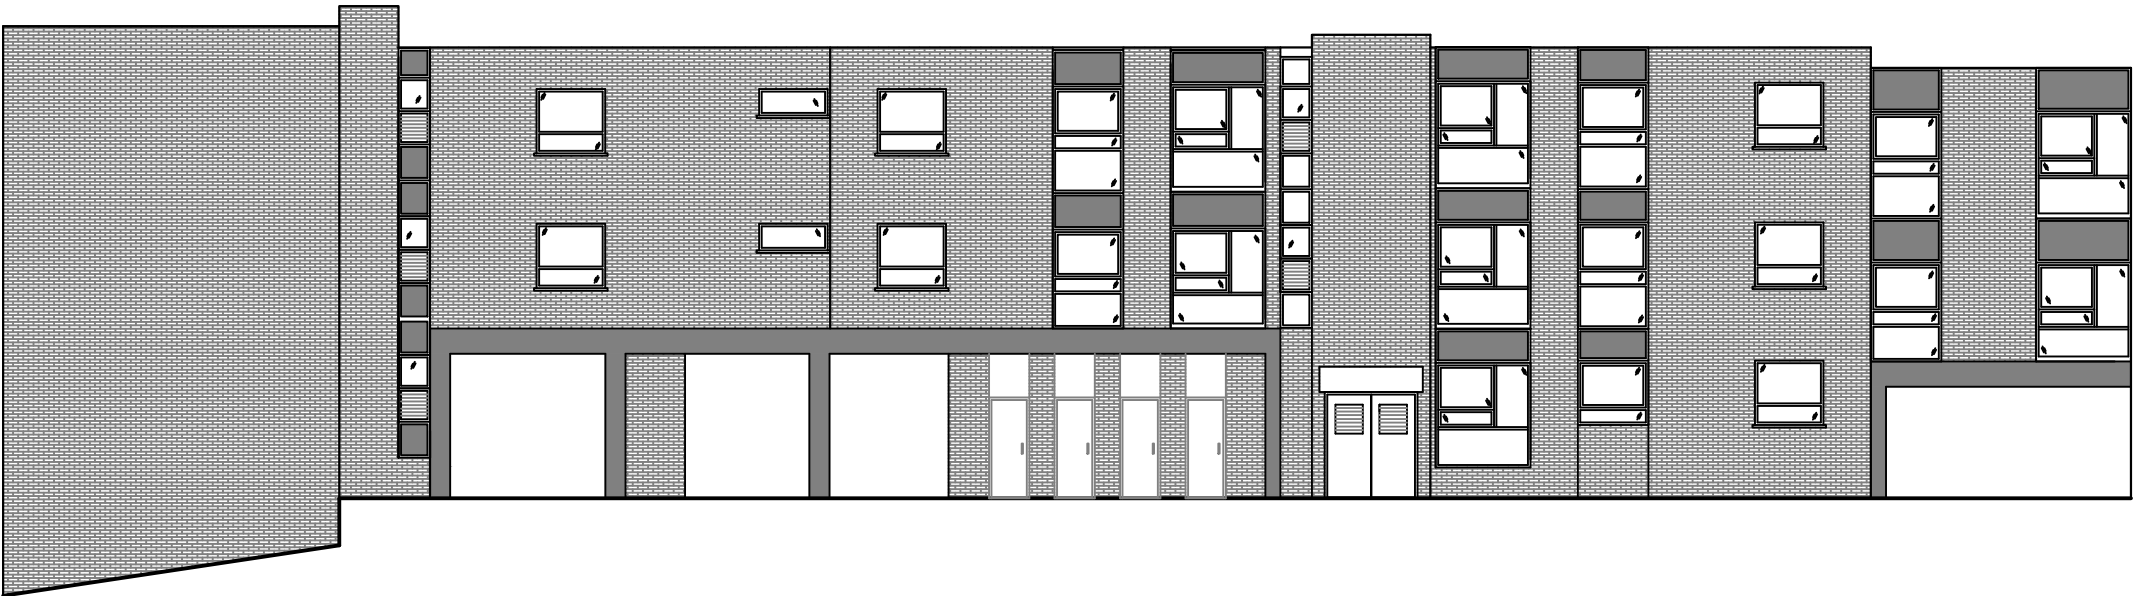

Elevation D

This drawing is subject to COPYRIGHT and should not be altered, copied or reproduced without the prior consent of Currie & Brown.

Notes:

No dimensions to be scaled from this drawing.



Currie & Brown  
Eastgate Building  
Castle Street  
Manchester  
M3 4LZ  
  
Tel: +44161 832 9497  
www.curriebrown.com

CLIENT: Prestwich and North Western Housing Association


SITE: RECTORY GREEN, Prestwich, Manchester

TITLE: Existing - Block 4 - Elevations


|                        |                                    |                |                |
|------------------------|------------------------------------|----------------|----------------|
| SCALE AT A3:<br>1:150  | DATE:<br>24/08/2020                | DRAWN:<br>MR   | CHECKED:<br>DA |
| PROJECT NO:<br>4102244 | DRAWING NO:<br>4102244_Rectory_008 | REVISION:<br>A |                |

Notes:


No dimensions to be scaled from this drawing.

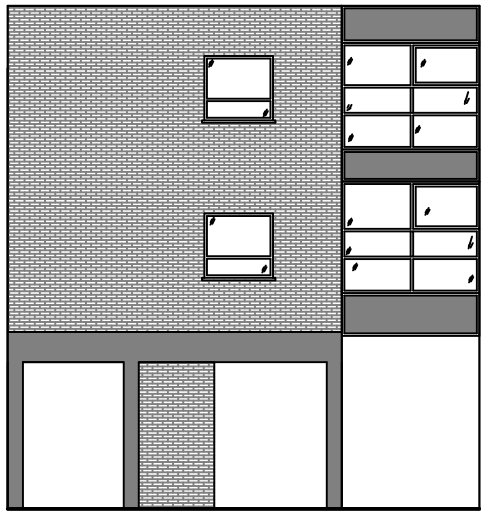


Elevation MP1

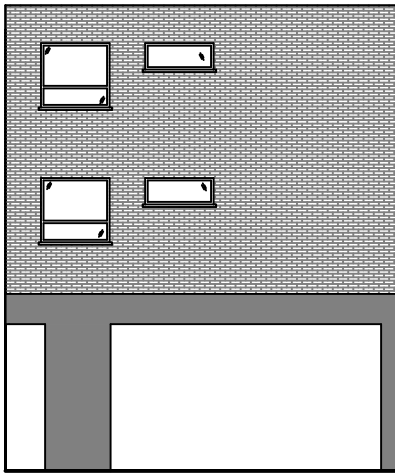


Elevation MP2

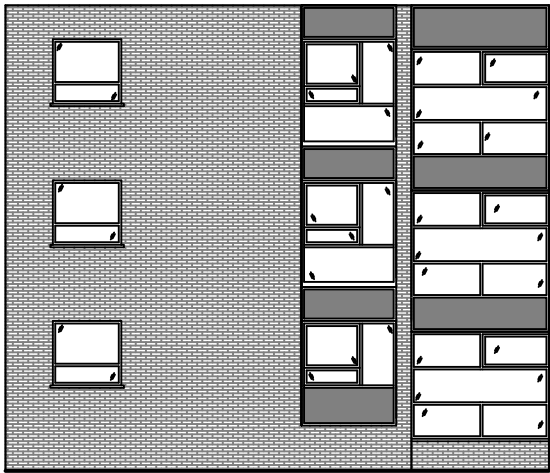


Elevation MP3

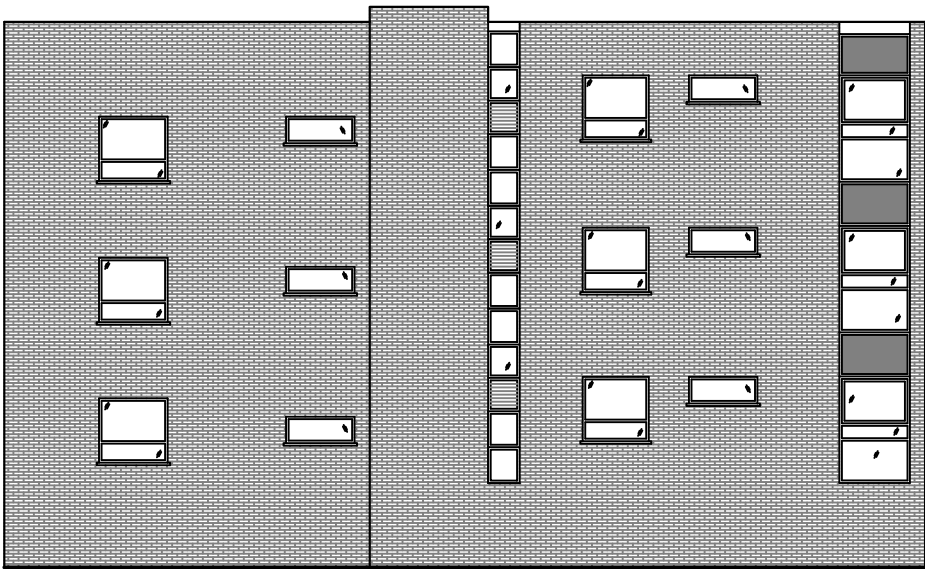

Elevation MP4

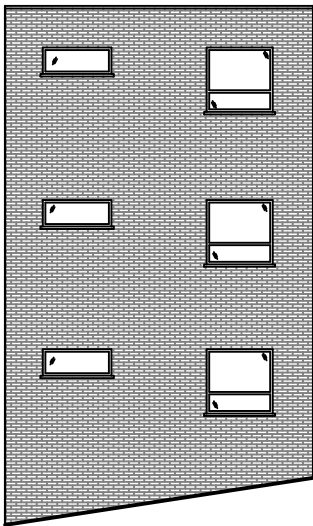

Elevation MP5

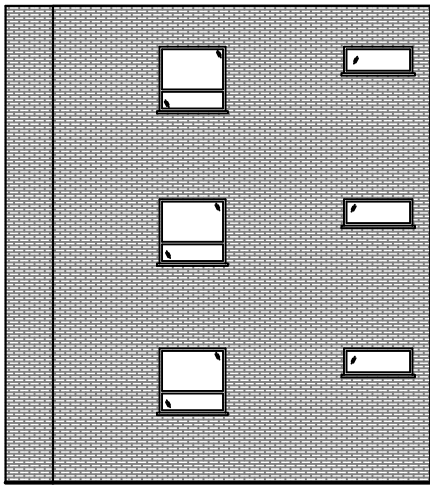

Elevation MP6



Currie & Brown  
Eastgate Building  
Castle Street  
Manchester  
M3 4LZ

Tel: +44161 832 9497  
www.curriebrown.com

CLIENT: Prestwich and North Western Housing Association


SITE: RECTORY GREEN, Prestwich, Manchester

TITLE: Existing - Block 4 - Elevations


|                        |                                    |                |                |
|------------------------|------------------------------------|----------------|----------------|
| SCALE AT A3:<br>1:150  | DATE:<br>24/08/2020                | DRAWN:<br>MR   | CHECKED:<br>DA |
| PROJECT NO:<br>4102244 | DRAWING NO:<br>4102244_Rectory_010 | REVISION:<br>A |                |

Notes:

No dimensions to be scaled from this drawing.

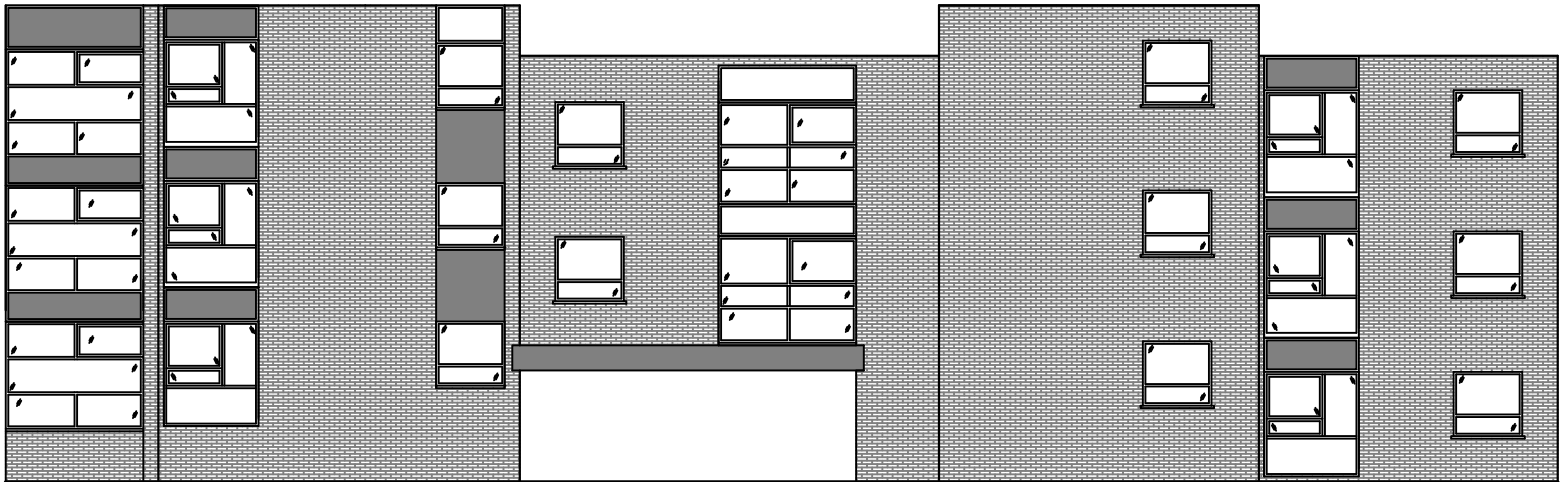

Elevation E

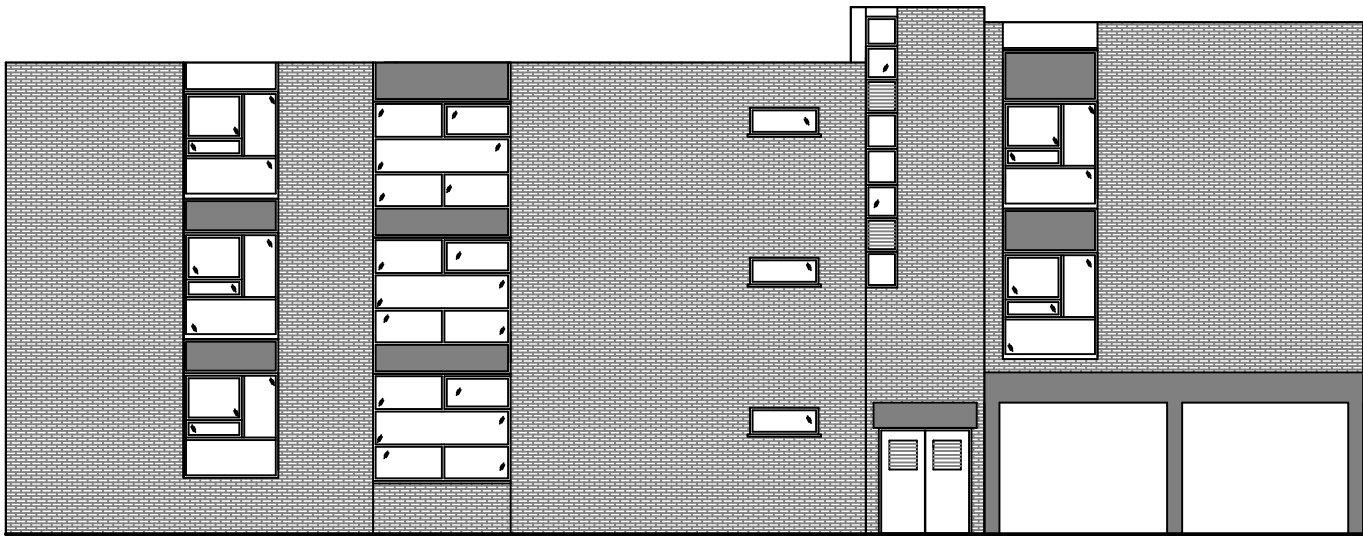

Elevation F



Currie & Brown  
Eastgate Building  
Castle Street  
Manchester  
M3 4LZ  
  
Tel: +44161 832 9497  
www.curriebrown.com

CLIENT: Prestwich and North Western Housing Association

SITE: RECTORY GREEN, Prestwich, Manchester

TITLE: Existing - Block 4 - Elevations


|                        |                                   |                |                |
|------------------------|-----------------------------------|----------------|----------------|
| SCALE AT A3:<br>1:150  | DATE:<br>24/08/2020               | DRAWN:<br>MR   | CHECKED:<br>DA |
| PROJECT NO:<br>4102244 | DRAWING NO:<br>4102244_Rectory_09 | REVISION:<br>A |                |

Notes:

No dimensions to be scaled from this drawing.



Elevation A

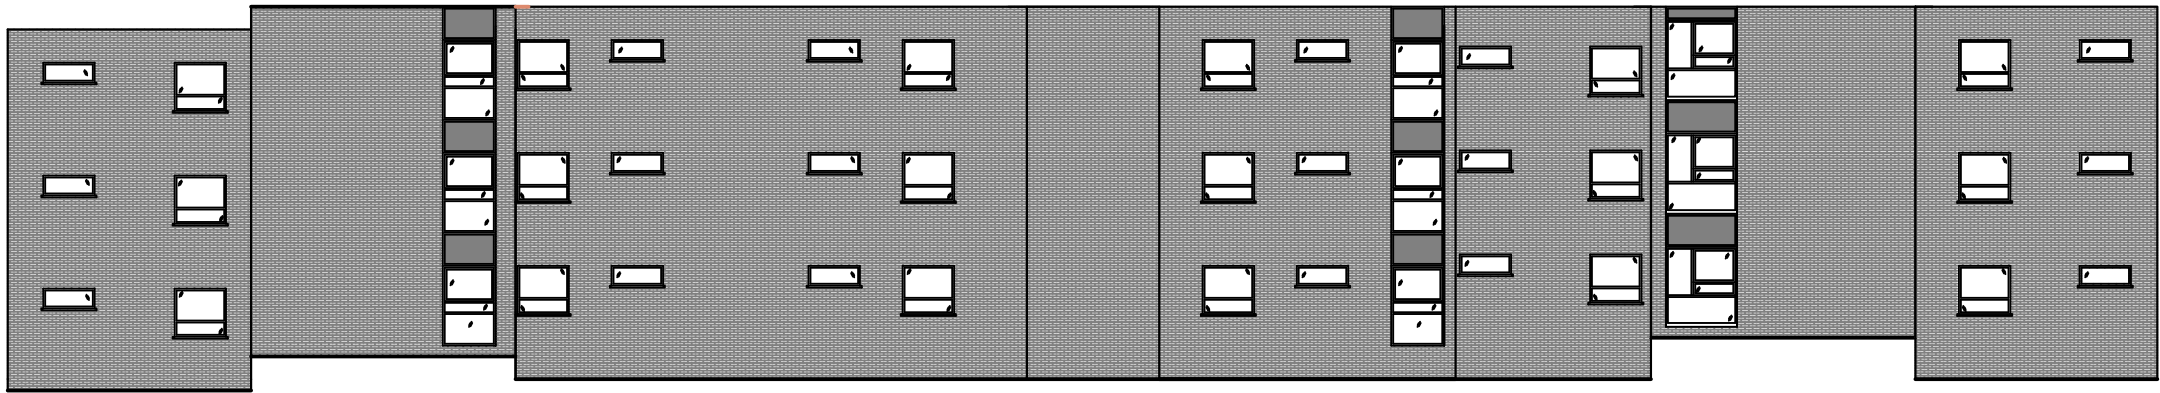

Elevation C



Currie & Brown  
Eastgate Building  
Castle Street  
Manchester  
M3 4LZ  
  
Tel: +44161 832 9497  
www.curriebrown.com

CLIENT: Prestwich and North Western Housing Association


SITE: RECTORY GREEN, Prestwich, Manchester

TITLE: Existing - Block 5 - Elevations


|                        |                                    |                |                |
|------------------------|------------------------------------|----------------|----------------|
| SCALE AT A3:<br>1:200  | DATE:<br>25/08/2020                | DRAWN:<br>MR   | CHECKED:<br>DA |
| PROJECT NO:<br>4102244 | DRAWING NO:<br>4102244_Rectory_011 | REVISION:<br>A |                |

Notes:


No dimensions to be scaled from this drawing.

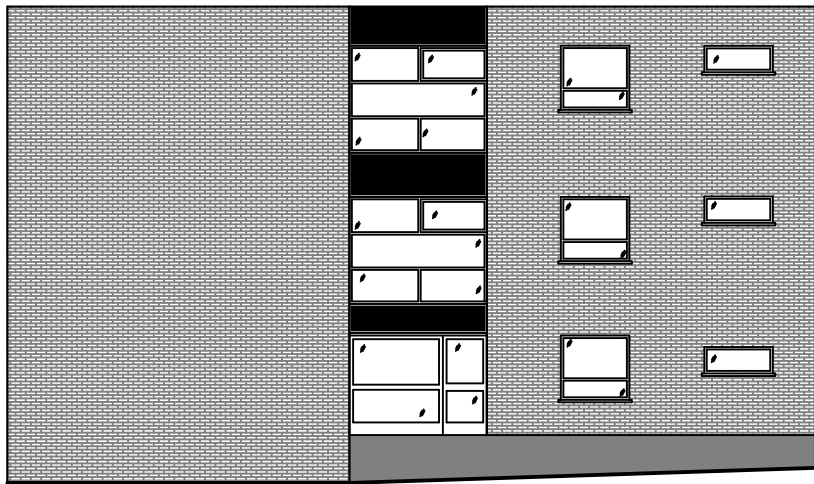


Elevation B

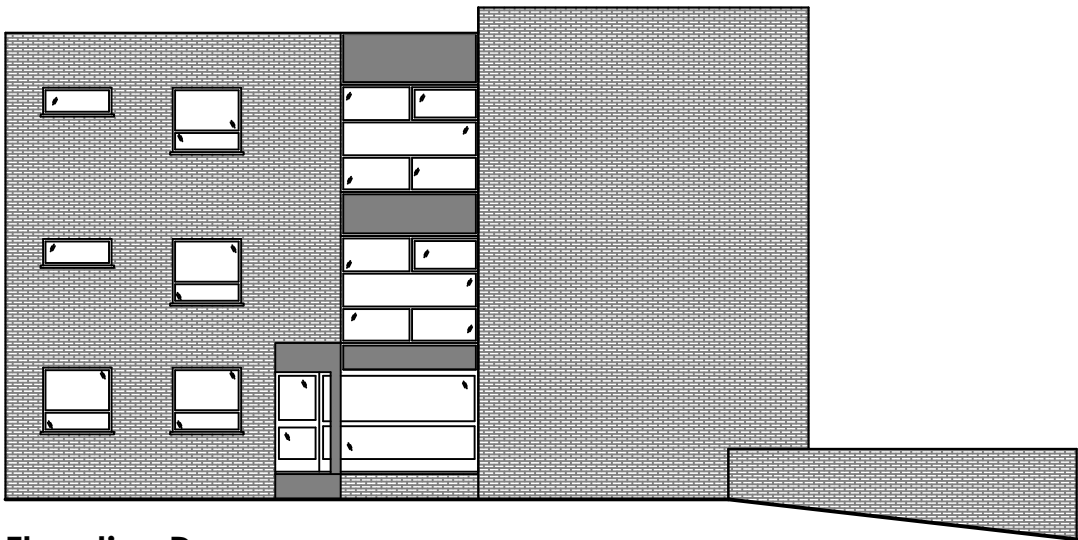

Elevation D

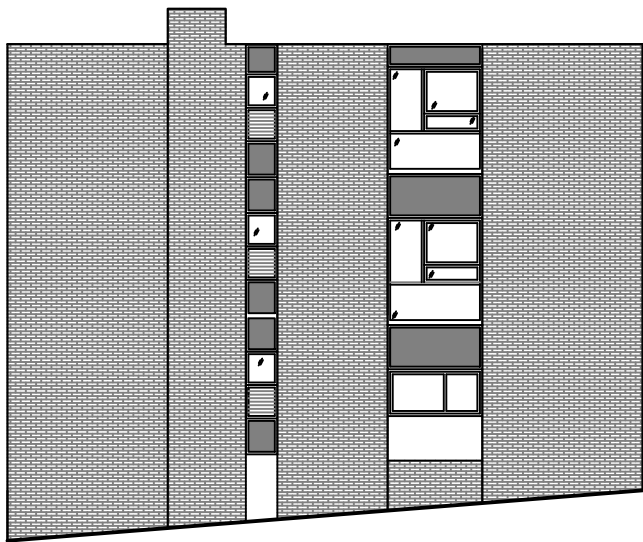


Elevation MP1

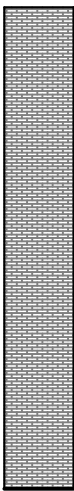


Elevation MP2



Elevation MP3

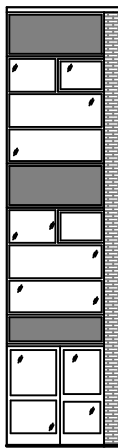

Elevation MP4

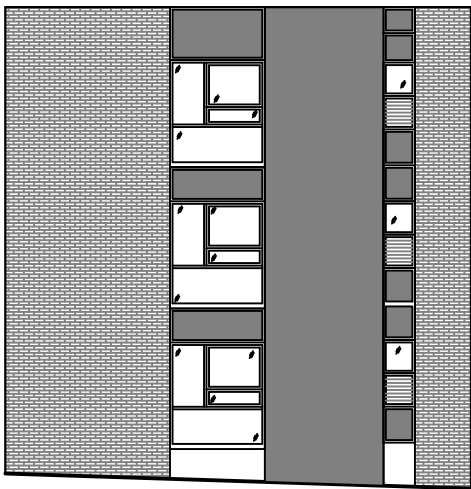

Elevation MP5



Currie & Brown  
Eastgate Building  
Castle Street  
Manchester  
M3 4LZ

Tel: +44161 832 9497  
www.curriebrown.com

CLIENT: Prestwich and North Western Housing Association

SITE: RECTORY GREEN, Prestwich, Manchester

TITLE: Existing - Block 5 - Elevations

|                        |                                    |                |                |
|------------------------|------------------------------------|----------------|----------------|
| SCALE AT A3:<br>1:150  | DATE:<br>24/08/2020                | DRAWN:<br>MR   | CHECKED:<br>DA |
| PROJECT NO:<br>4102244 | DRAWING NO:<br>4102244_Rectory_012 | REVISION:<br>A |                |

Notes:

No dimensions to be scaled from this drawing.



Elevation A



Elevation B




Currie & Brown  
Eastgate Building  
Castle Street  
Manchester  
M3 4LZ  
  
Tel: +44161 832 9497  
[www.curriebrown.com](http://www.curriebrown.com)

CLIENT: Prestwich and North Western Housing Association


SITE: RECTORY GREEN, Prestwich, Manchester

TITLE: Existing - Block 6 - Elevations

|                        |                                    |                |                |
|------------------------|------------------------------------|----------------|----------------|
| SCALE AT A3:<br>Varies | DATE:<br>24/08/2020                | DRAWN:<br>MR   | CHECKED:<br>DA |
| PROJECT NO:<br>4102244 | DRAWING NO:<br>4102244_Rectory_013 | REVISION:<br>A |                |

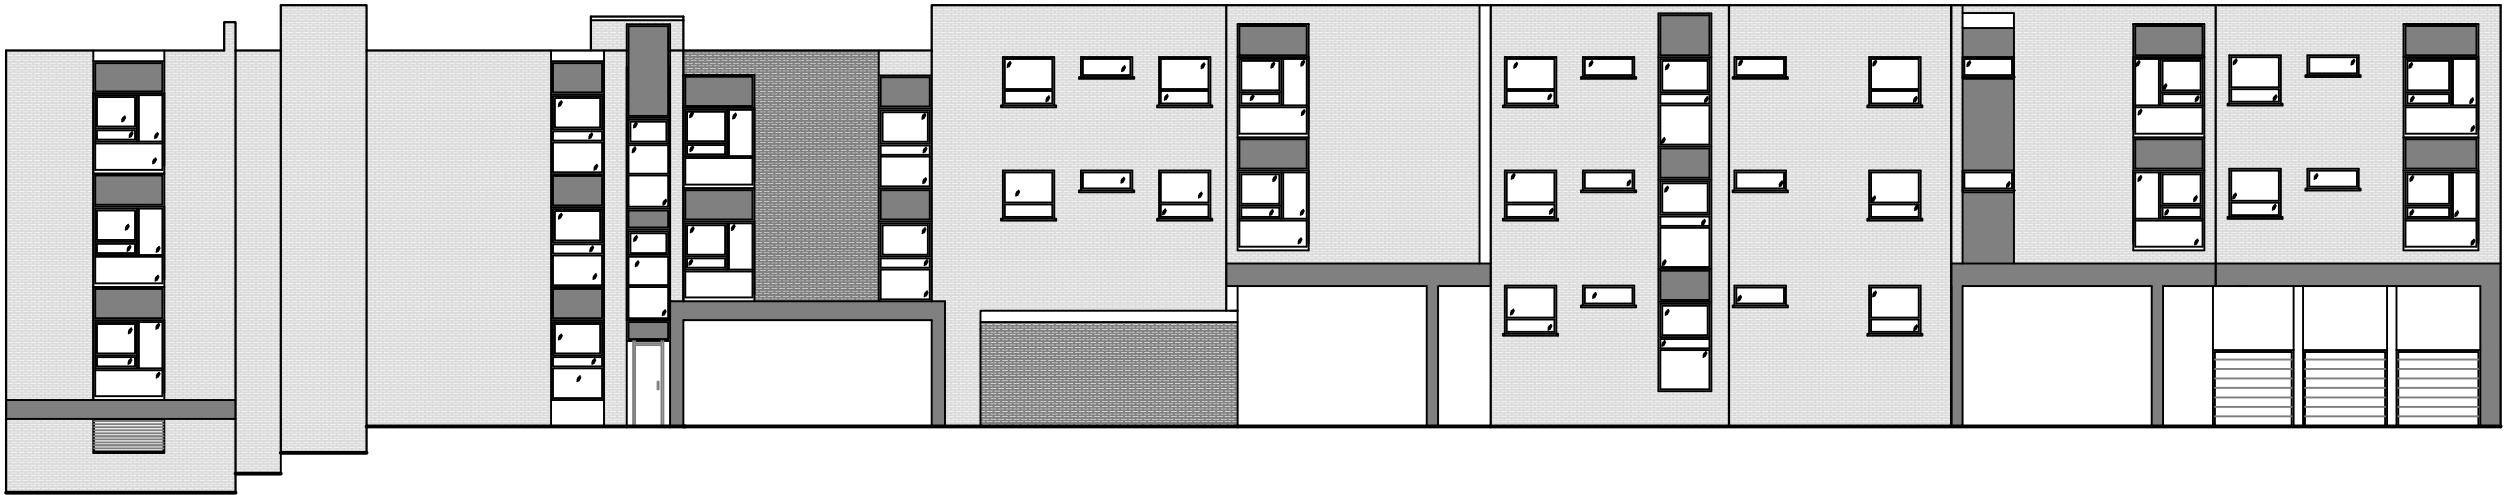

Elevation C

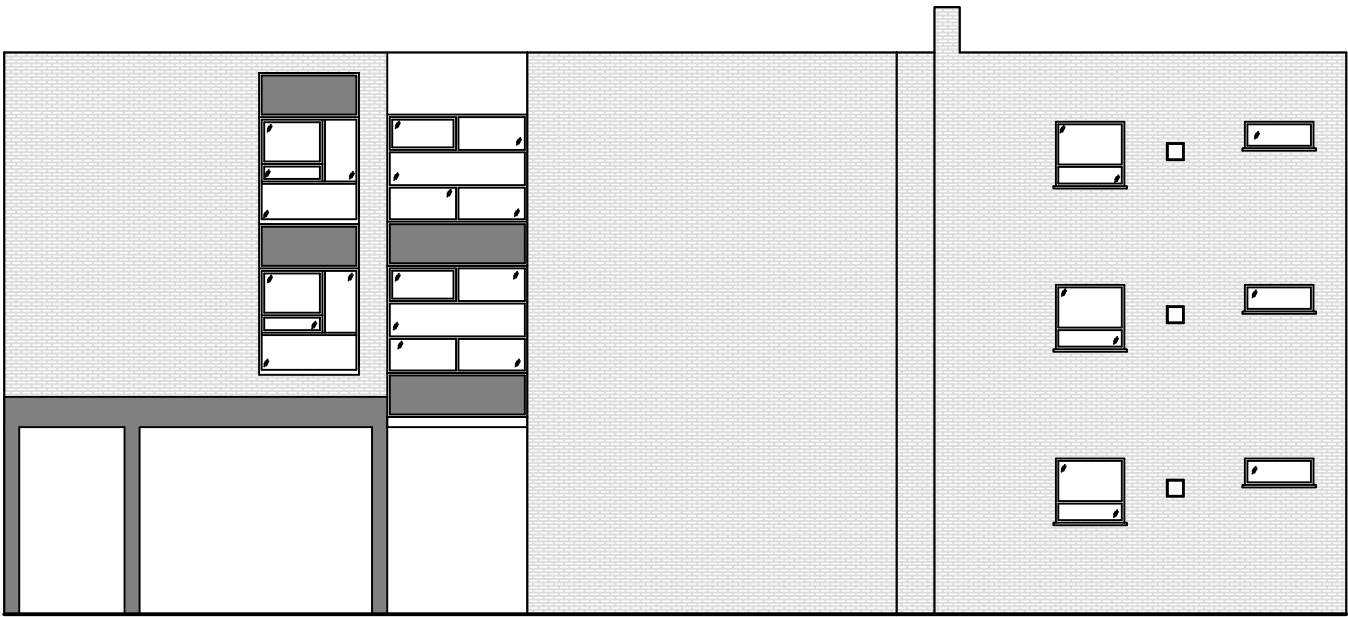

Elevation D

This drawing is subject to COPYRIGHT and should not be altered, copied or reproduced without the prior consent of Currie & Brown.

Notes:

No dimensions to be scaled from this drawing.



Currie & Brown  
Eastgate Building  
Castle Street  
Manchester  
M3 4LZ  
  
Tel: +44161 832 9497  
www.curriebrown.com

CLIENT: Prestwich and North Western Housing Association


SITE: RECTORY GREEN, Prestwich, Manchester

TITLE: Existing - Block 6 - Elevations


|                        |                                    |                |                |
|------------------------|------------------------------------|----------------|----------------|
| SCALE AT A3:<br>Varies | DATE:<br>24/08/2020                | DRAWN:<br>MR   | CHECKED:<br>DA |
| PROJECT NO:<br>4102244 | DRAWING NO:<br>4102244_Rectory_014 | REVISION:<br>A |                |

Notes:

No dimensions to be scaled from this drawing.

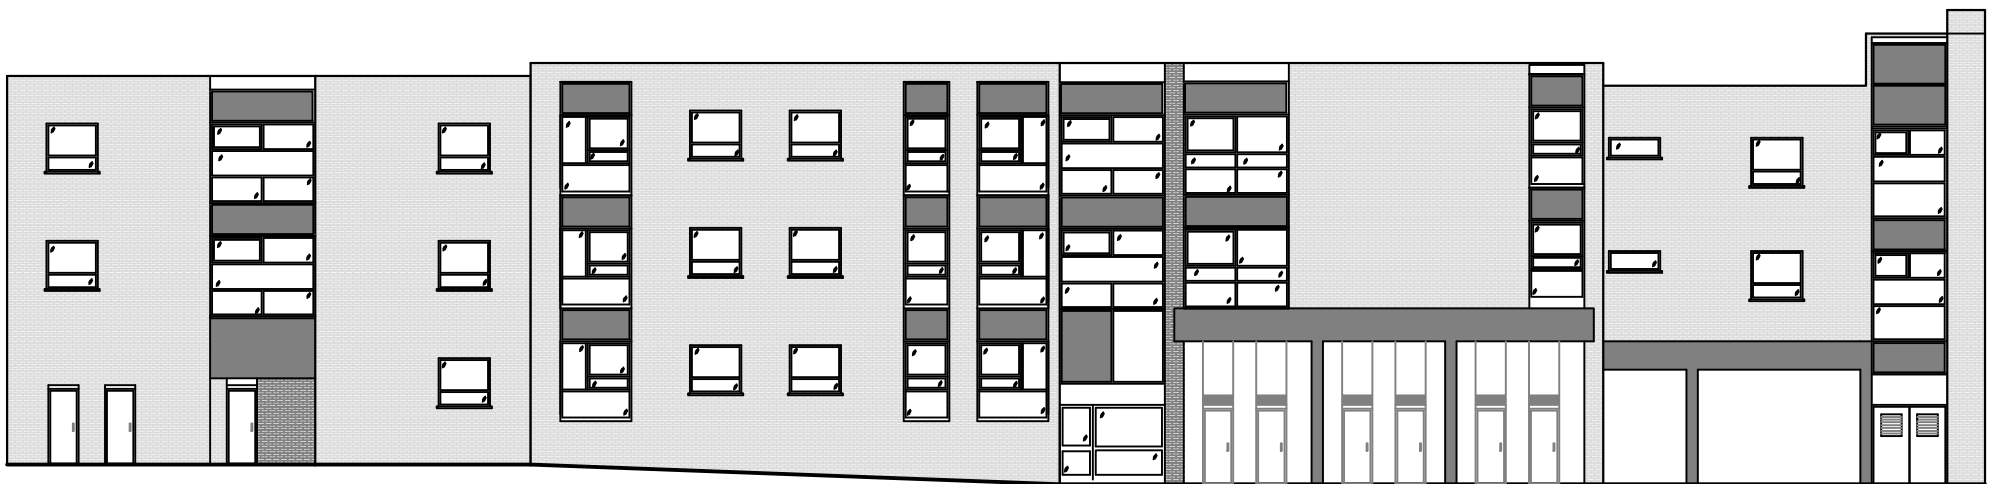

Elevation E

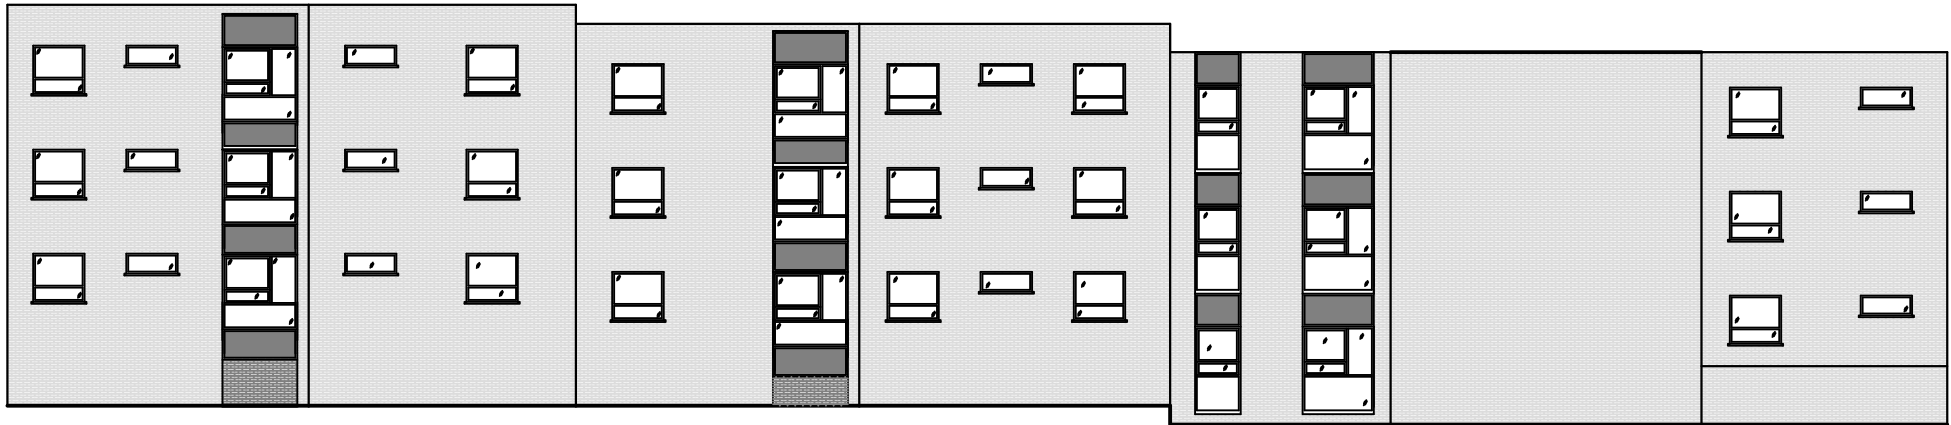

Elevation F



Currie & Brown  
Eastgate Building  
Castle Street  
Manchester  
M3 4LZ

Tel: +44161 832 9497  
www.curriebrown.com

CLIENT: Prestwich and North Western Housing Association


SITE: RECTORY GREEN, Prestwich, Manchester

TITLE: Existing - Block 6 - Elevations


|                        |                                    |                |                |
|------------------------|------------------------------------|----------------|----------------|
| SCALE AT A3:<br>1:200  | DATE:<br>25/08/2020                | DRAWN:<br>MR   | CHECKED:<br>DA |
| PROJECT NO:<br>4102244 | DRAWING NO:<br>4102244_Rectory_015 | REVISION:<br>A |                |

Notes:

No dimensions to be scaled from this drawing.

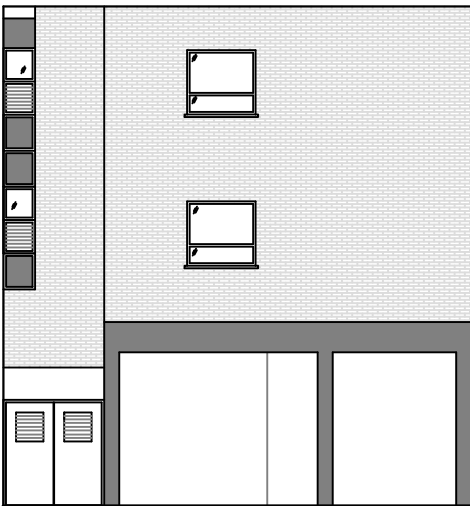


Elevation MP5

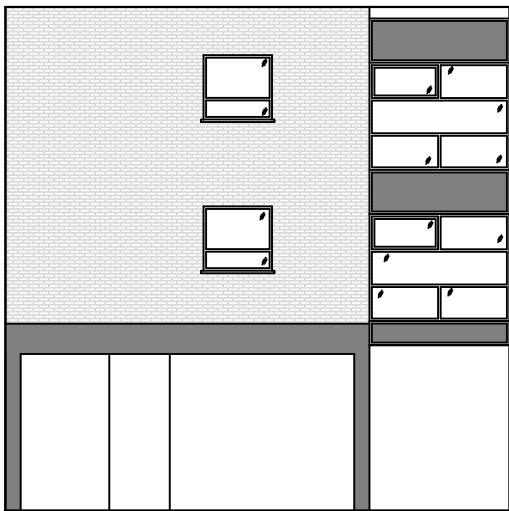


Elevation MP6




Elevation MP7

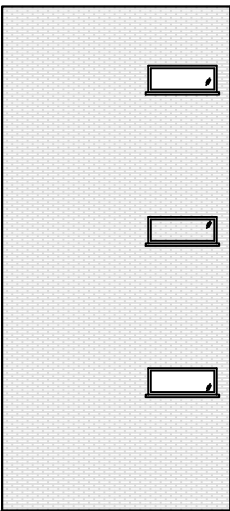


Elevation MP8

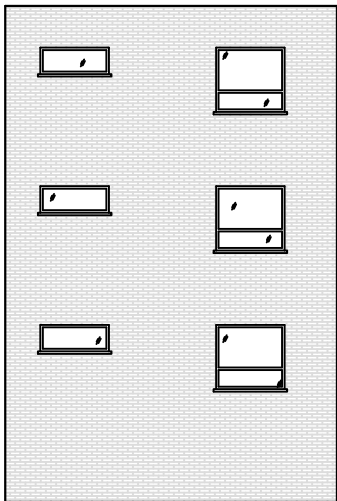


Elevation MP1

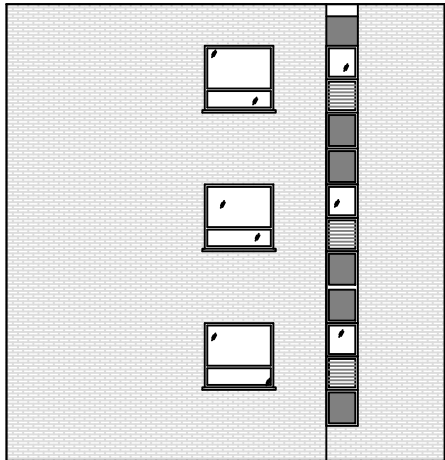

Elevation MP2

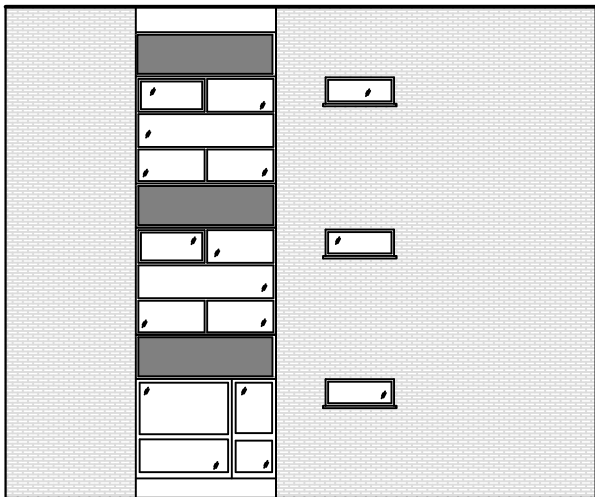

Elevation MP3

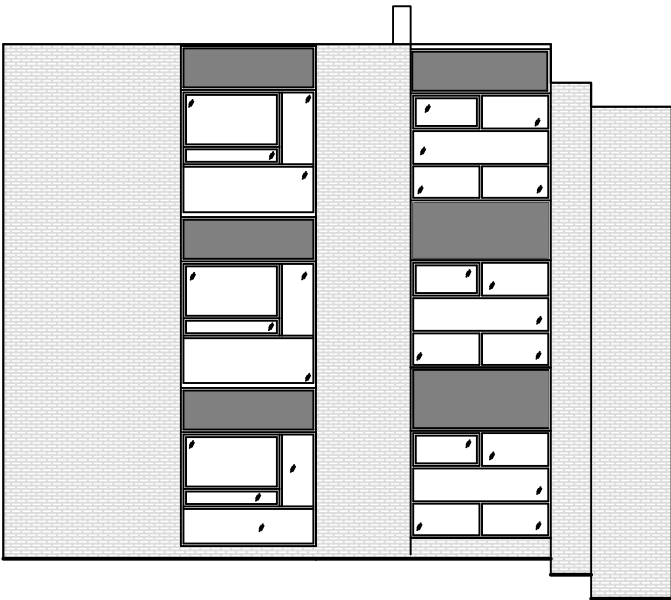

Elevation MP4



Currie & Brown  
Eastgate Building  
Castle Street  
Manchester  
M3 4LZ  
Tel: +44161 832 9497  
www.curriebrown.com

CLIENT: Prestwich and North Western Housing Association


SITE: RECTORY GREEN, Prestwich, Manchester

TITLE: Existing - Block 6 - Elevations


|                        |                                    |                |                |
|------------------------|------------------------------------|----------------|----------------|
| SCALE AT A3:<br>1:150  | DATE:<br>24/08/2020                | DRAWN:<br>MR   | CHECKED:<br>DA |
| PROJECT NO:<br>4102244 | DRAWING NO:<br>4102244_Rectory_016 | REVISION:<br>A |                |

Notes:

No dimensions to be scaled from this drawing.

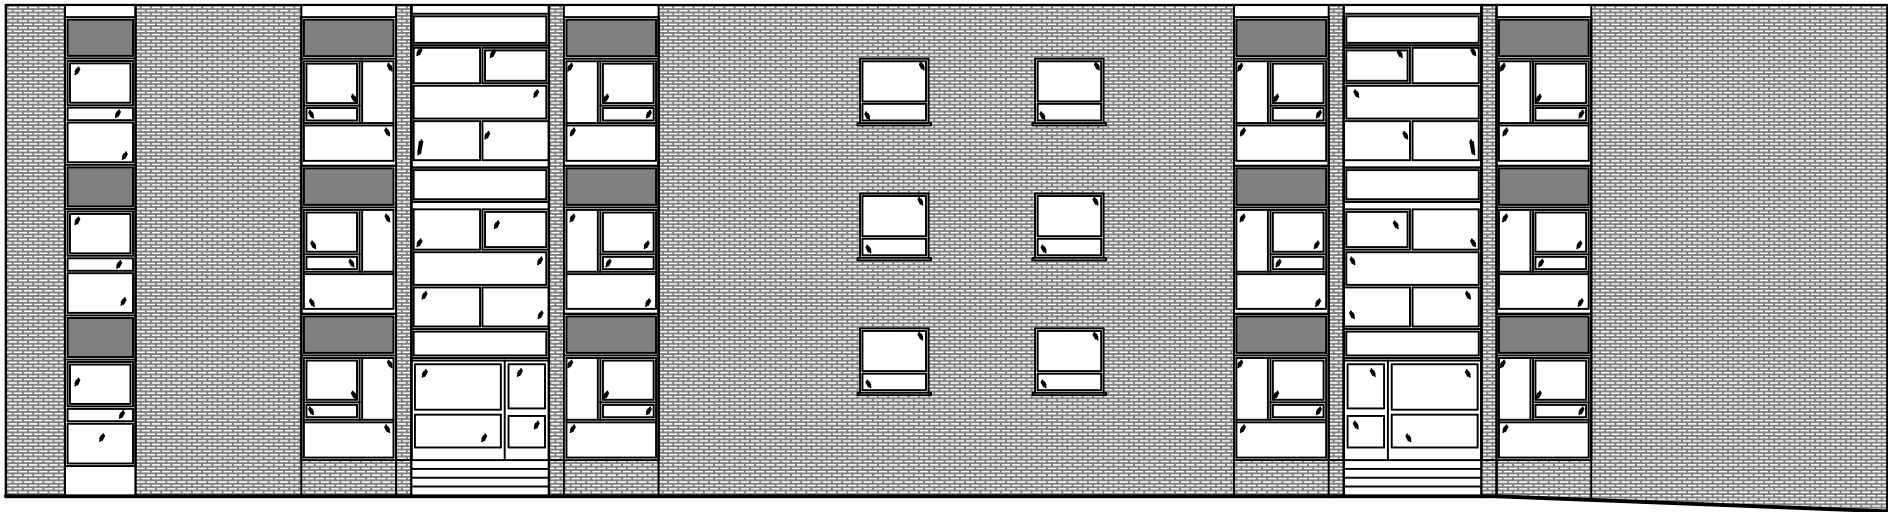

Elevation A

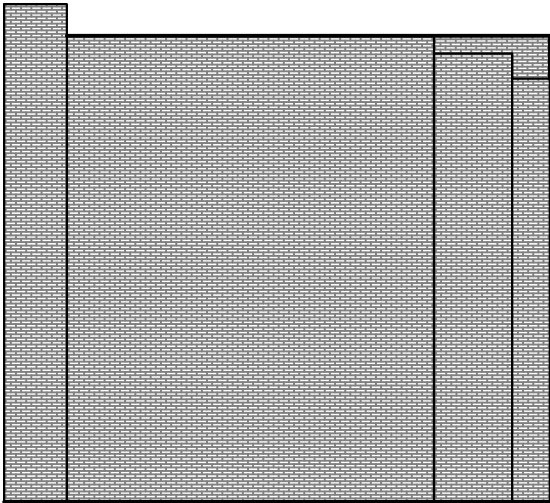

Elevation B




Currie & Brown  
Eastgate Building  
Castle Street  
Manchester  
M3 4LZ  
  
Tel: +44161 832 9497  
www.curriebrown.com

CLIENT: Prestwich and North Western Housing Association


SITE: RECTORY GREEN, Prestwich, Manchester

TITLE: Existing - Block 7 - Elevations

|                        |                                    |                |                |
|------------------------|------------------------------------|----------------|----------------|
| SCALE AT A3:<br>1:150  | DATE:<br>25/08/2020                | DRAWN:<br>MR   | CHECKED:<br>DA |
| PROJECT NO:<br>4102244 | DRAWING NO:<br>4102244_Rectory_017 | REVISION:<br>B |                |

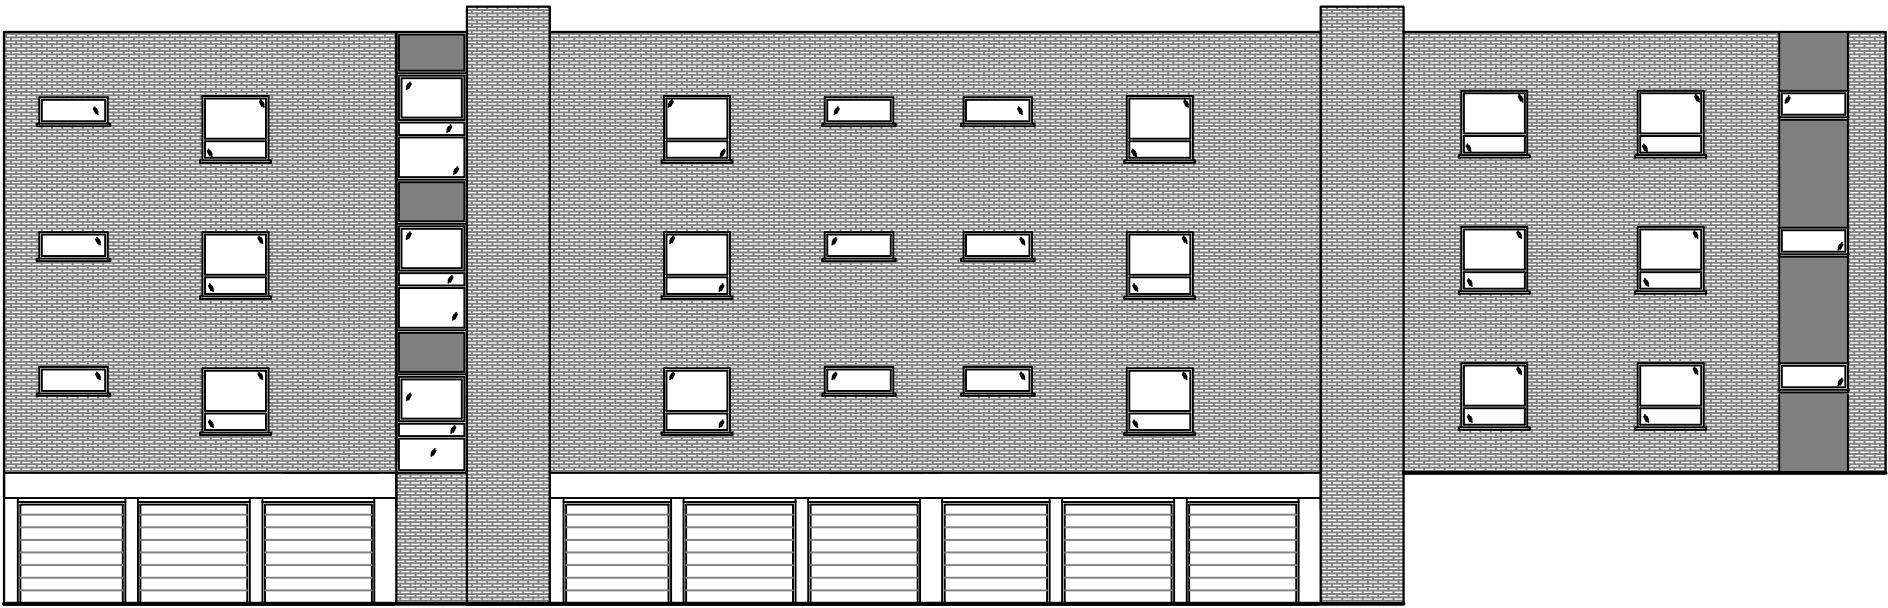

Elevation C

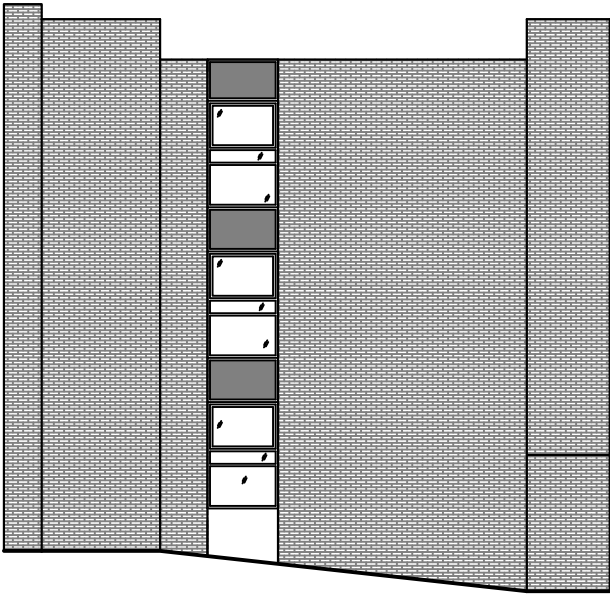

Elevation D

This drawing is subject to COPYRIGHT and should not be altered, copied or reproduced without the prior consent of Currie & Brown.

Notes:

No dimensions to be scaled from this drawing.



Currie & Brown  
Eastgate Building  
Castle Street  
Manchester  
M3 4LZ

Tel: +44161 832 9497  
www.curriebrown.com

CLIENT: Prestwich and North Western Housing Association


SITE: RECTORY GREEN, Prestwich, Manchester

TITLE: Existing - Block 7 - Elevations


|                        |                                    |                |                |
|------------------------|------------------------------------|----------------|----------------|
| SCALE AT A3:<br>1:150  | DATE:<br>25/08/2020                | DRAWN:<br>MR   | CHECKED:<br>DA |
| PROJECT NO:<br>4102244 | DRAWING NO:<br>4102244_Rectory_018 | REVISION:<br>B |                |

Notes:

No dimensions to be scaled from this drawing.

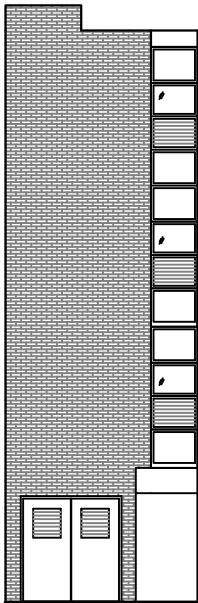

Elevation MP1

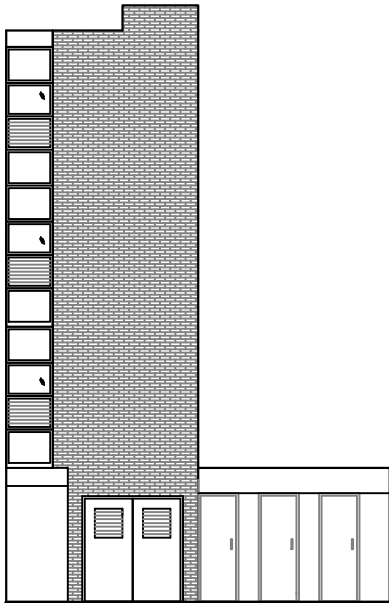

Elevation MP2



Currie & Brown  
Eastgate Building  
Castle Street  
Manchester  
M3 4LZ  
  
Tel: +44161 832 9497  
[www.curriebrown.com](http://www.curriebrown.com)

CLIENT: Prestwich and North Western Housing Association

SITE: RECTORY GREEN, Prestwich, Manchester

TITLE: Existing - Block 7 - Elevations

|                        |                                    |                |                |
|------------------------|------------------------------------|----------------|----------------|
| SCALE AT A3:<br>1:100  | DATE:<br>25/08/2020                | DRAWN:<br>MR   | CHECKED:<br>DA |
| PROJECT NO:<br>4102244 | DRAWING NO:<br>4102244_Rectory_019 | REVISION:<br>B |                |