


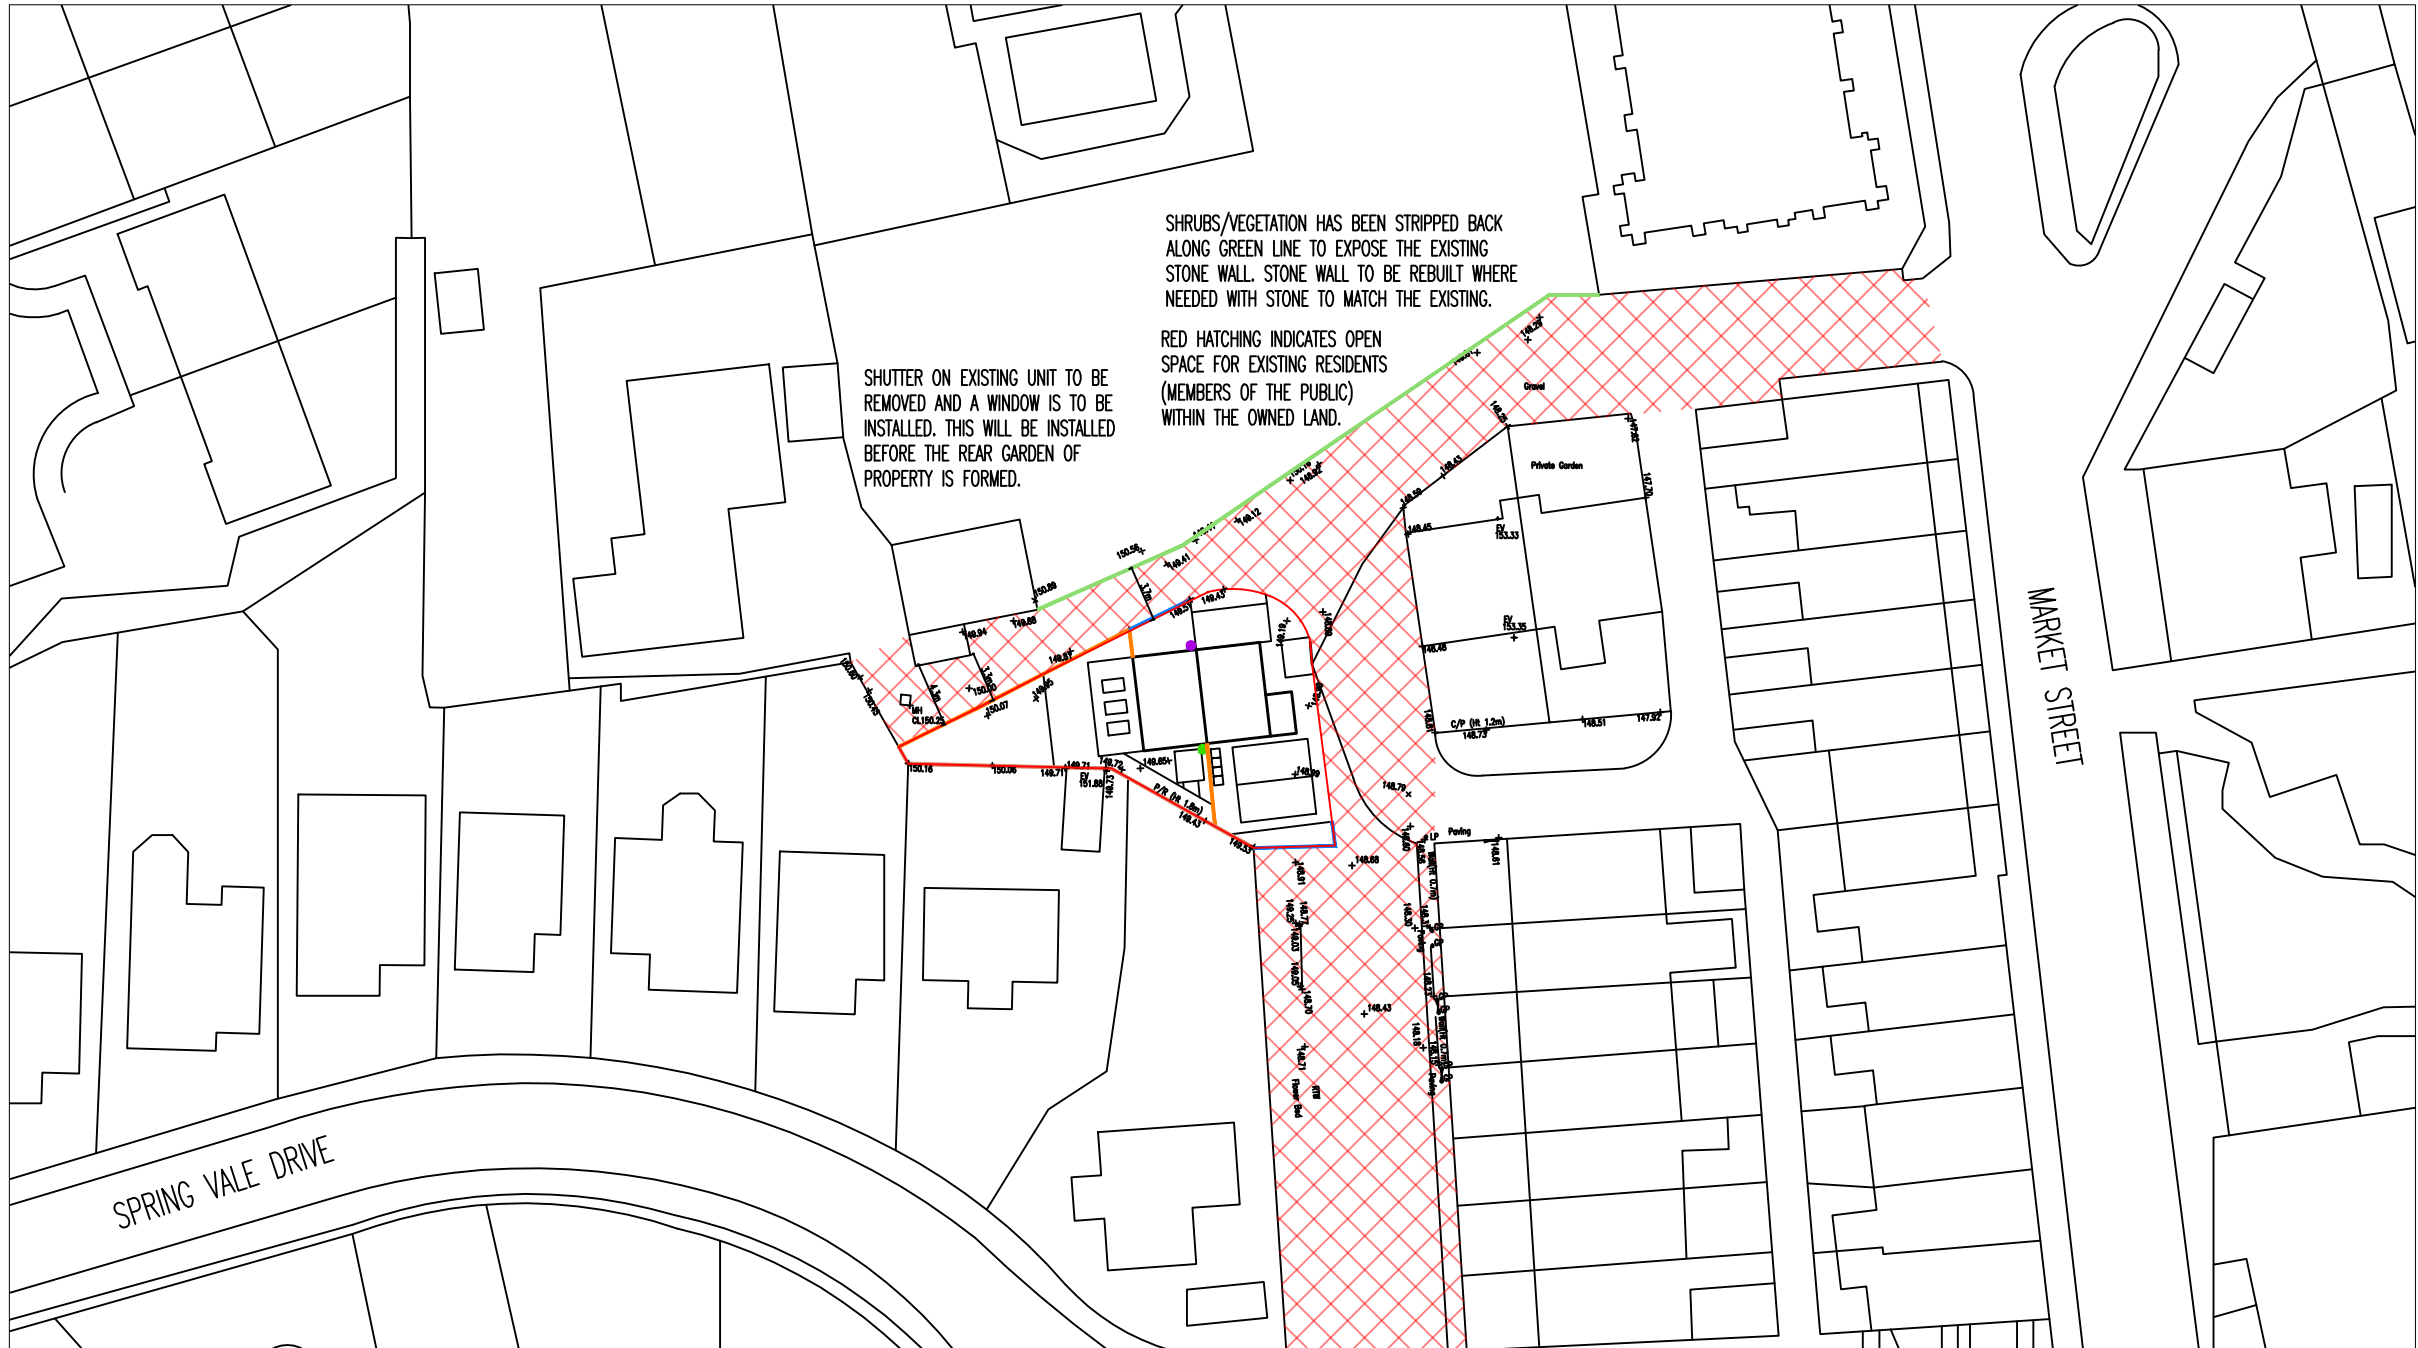

SHUTTER ON EXISTING UNIT TO BE REMOVED AND A WINDOW IS TO BE INSTALLED. THIS WILL BE INSTALLED BEFORE THE REAR GARDEN OF PROPERTY IS FORMED.



SHRUBS/VEGETATION HAS BEEN STRIPPED BACK ALONG GREEN LINE TO EXPOSE THE EXISTING STONE WALL. STONE WALL TO BE REBUILT WHERE NEEDED WITH STONE TO MATCH THE EXISTING.

RED HATCHING INDICATES OPEN SPACE FOR EXISTING RESIDENTS (MEMBERS OF THE PUBLIC) WITHIN THE OWNED LAND.

MARKET STREET

SPRING VALE DRIVE

01 Proposed Boundary Treatment Plan Scale 1:500

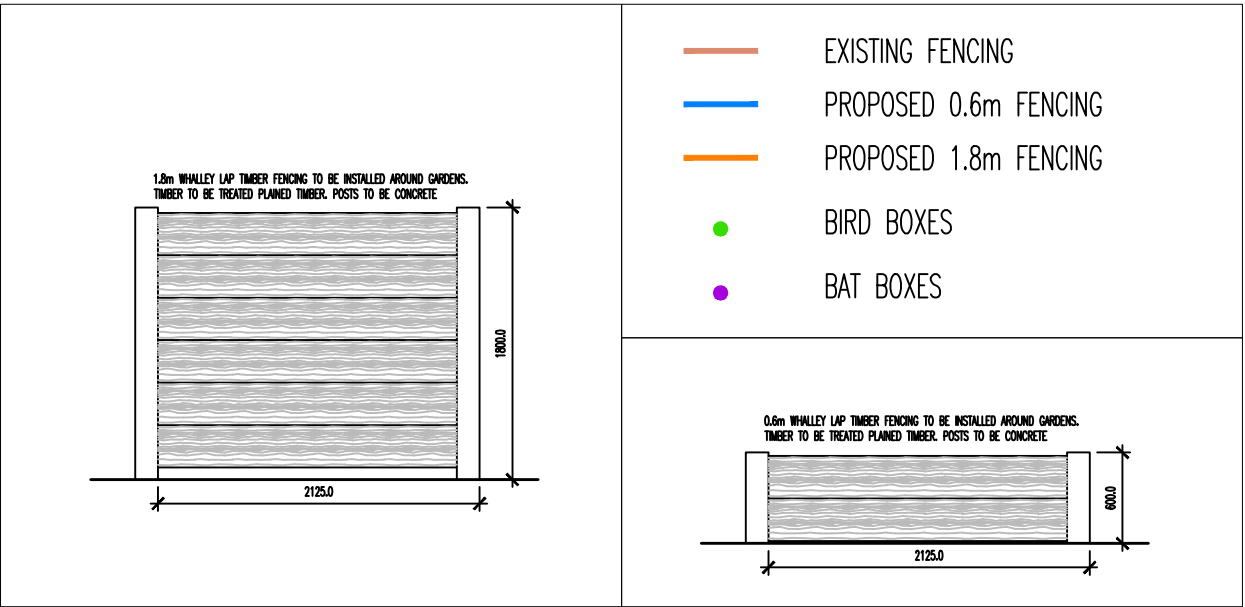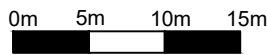

- EXISTING FENCING
- PROPOSED 0.6m FENCING
- PROPOSED 1.8m FENCING
- BIRD BOXES
- BAT BOXES

Notes Copyright in all documents and drawings prepared by the architectural designer and any works executed from these documents and drawings shall, unless otherwise agreed, remain the property of the designer and must not be reproduced by, lent or disclosed to, a third party without the written consent of Zach Thorp. Do not scale off this drawing All dimensions are to be checked on site and any discrepancies to be referred to the designer before proceeding. All levels to be checked on site All discrepancies between information shown on the drawings and the information in the specification to be referred to the designer prior to proceeding. All component sizes and references to be checked before ordering Position of existing drain runs to be confirmed prior to proceeding and drains checked as necessary. All relevant boundary positions are to be checked prior to proceeding Building regulation drawings can be used for building estimates, however for an accurate quote builders must attend site as these drawings do not account for all aspects of the building works.



SURVEY ORIENTATED TO MAGNETIC NORTH

A	Updates to highways areas and boundaries.	08/05/26	ZT	ZT
Rev	Description	Date	By	Chk

Status	Purpose for Issue
Planning ☐	Tender ☐
Construction ☒	As Built ☐
PLANNING	
Client	
Paul Power	
11 Spring Street, Tottington	
Contract	
1x New Build 4 Bed House	

Drawing	Proposed Boundary Treatment		
Drawing No.	TDS-25-196-06	Revision	A
Scales	1:500 @ A3	Date	Oct '25
Drawn	ZTT	Checked	

