




Cross Sections:
Scale 1:200

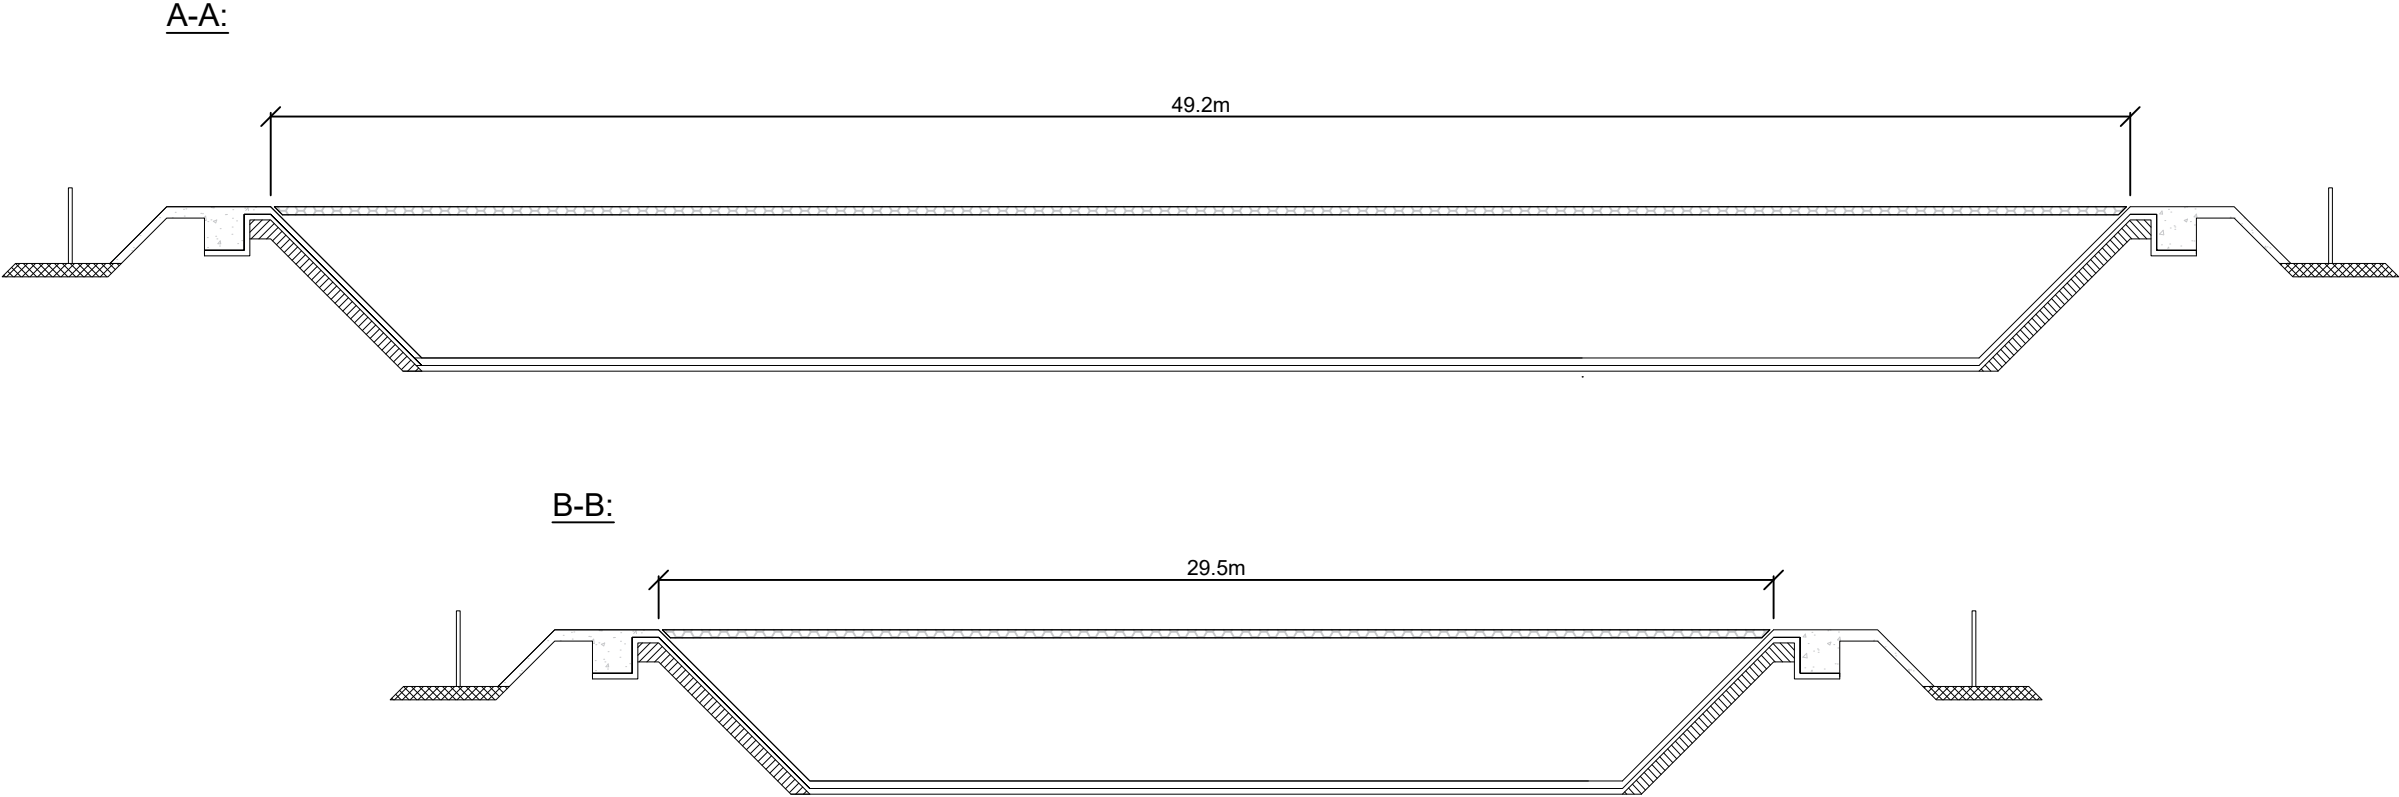

Scale 1:100:

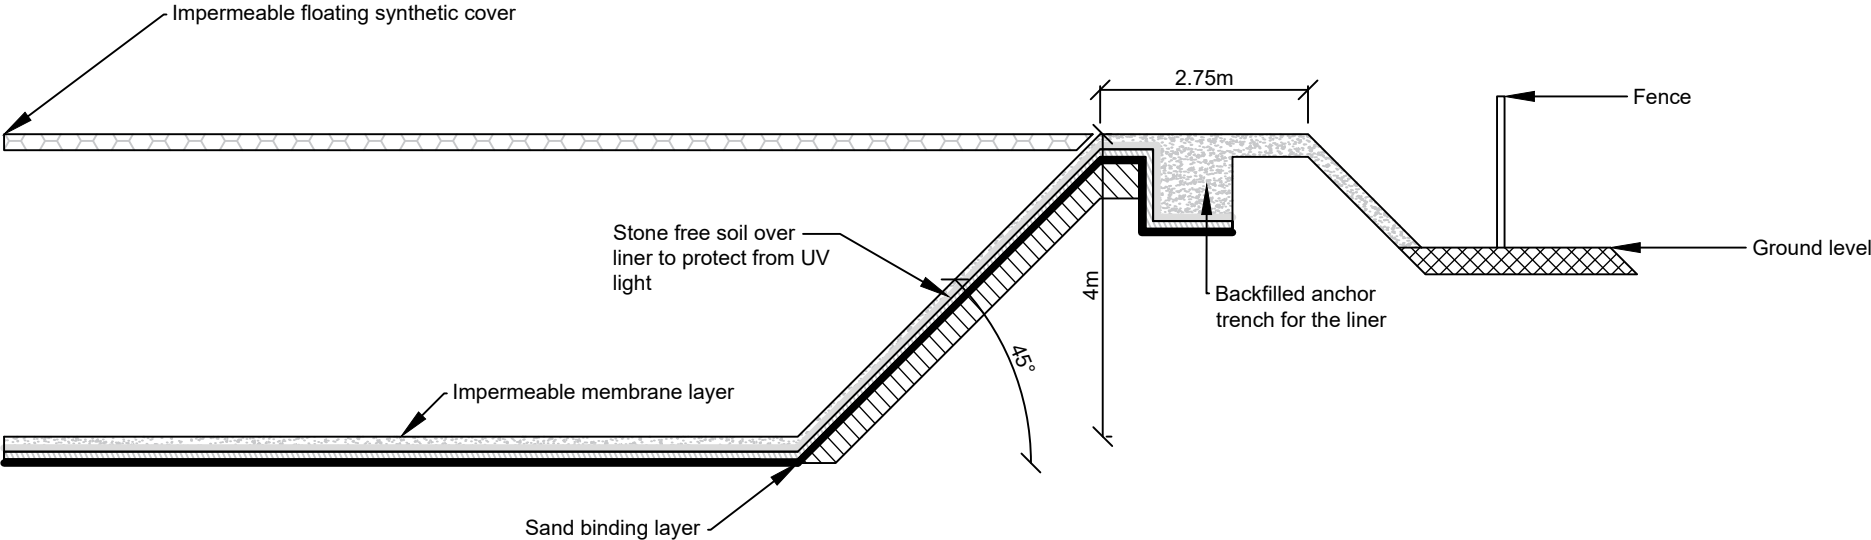

Proposed Fence Elevation:
Scale 1:100:

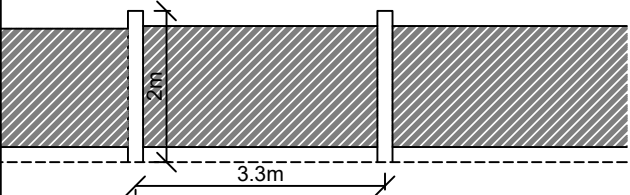

wbw SURVEYORS
CHARTERED

WBW Surveyors Ltd
Skipton Auction Mart
Gargrave Road
Skipton, BD23 1UD

T: 01756 692900
F: 01756 692901
E: info@wbwsurveyors.co.uk

Dwg No.: OT173-4

Revision: A

Client: R & G & M Falshaw

Project: Slurry Store

Title: Cross Section/Elevations

Date: 10 June 2025

Drawn by: O Turvill

