


Cross Section 'C':

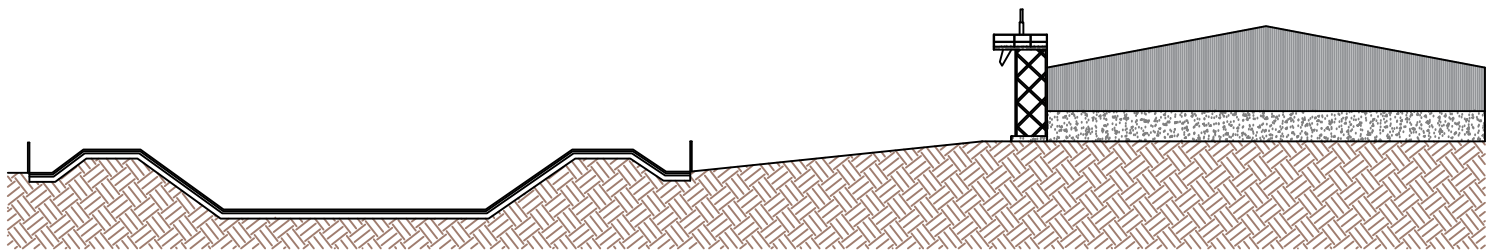

WBW Surveyors Ltd
Skipton Auction Mart
Gargrave Road
Skipton, BD23 1UD

T: 01756 692900
F: 01756 692901
E: info@wbwsurveyors.co.uk

Dwg No.: OT173-7

Revision:

Client: R & G & M Falshaw

Project: Slurry Store

Title: Cross Section C

Date: 10 June 2025

Drawn by: O Turvill

0 Metres 10

Scale 1:500

Sheet Size A4