
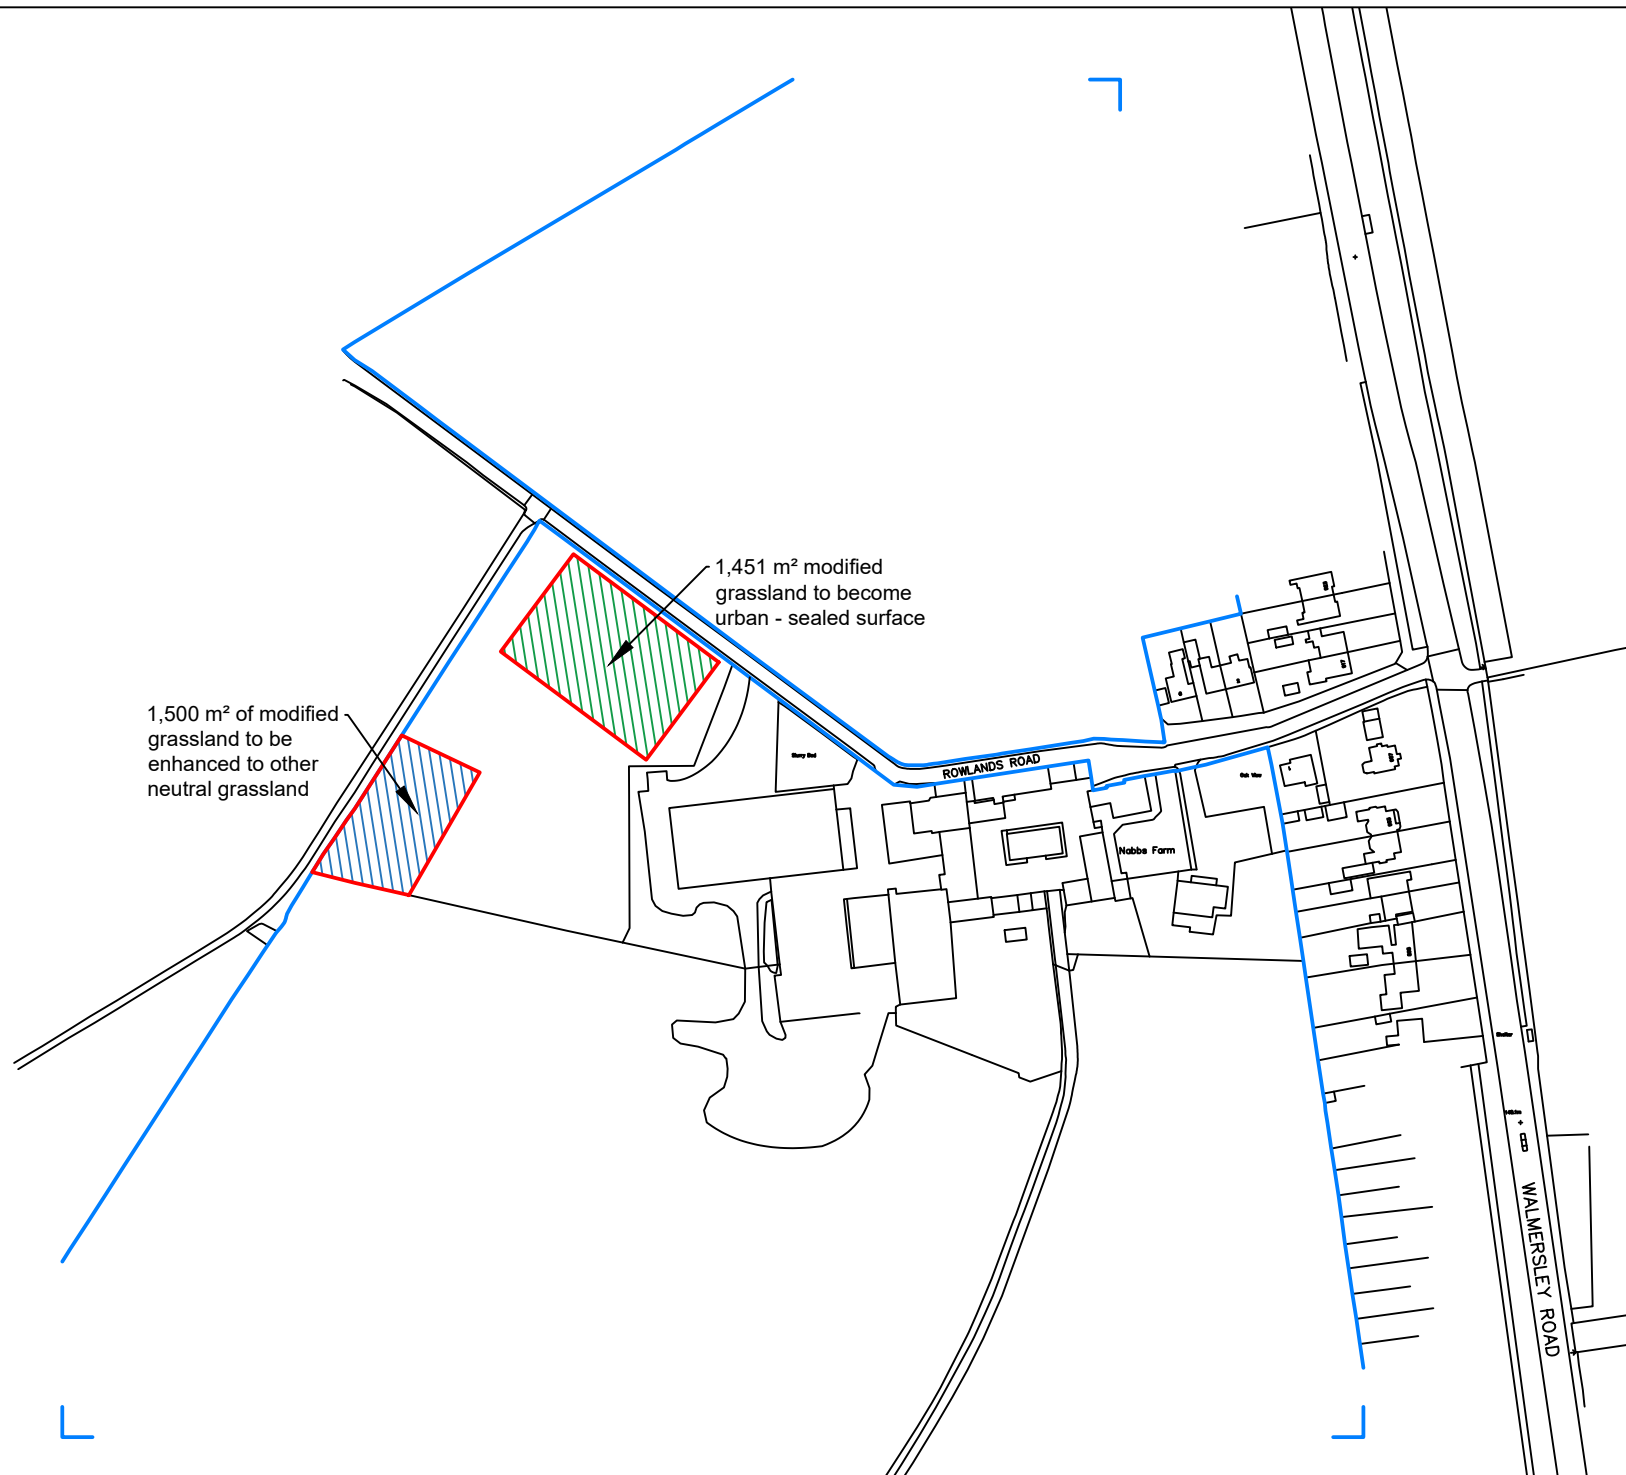


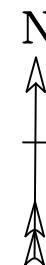

Dwg No.: OT173-8

Revision:

Client: R & G & M Falshaw

Address: Nabbs Farm, Rowlands Road, Bury, Lancashire, BL9 5LJ

Project: Slurry Store

Title: BNG Plan

Date: 10 June 2025

Drawn by: O Turvill

0 Metres 50
Scale 1:2500
Sheet Size A4