


Development Details for the BT Building - 1:1250 Location plan

Fragrance Oils International Limited Eton Hill Industrial
Estate, Eton Hill Road, Radcliffe, Manchester M26 2FR

Revision **C**

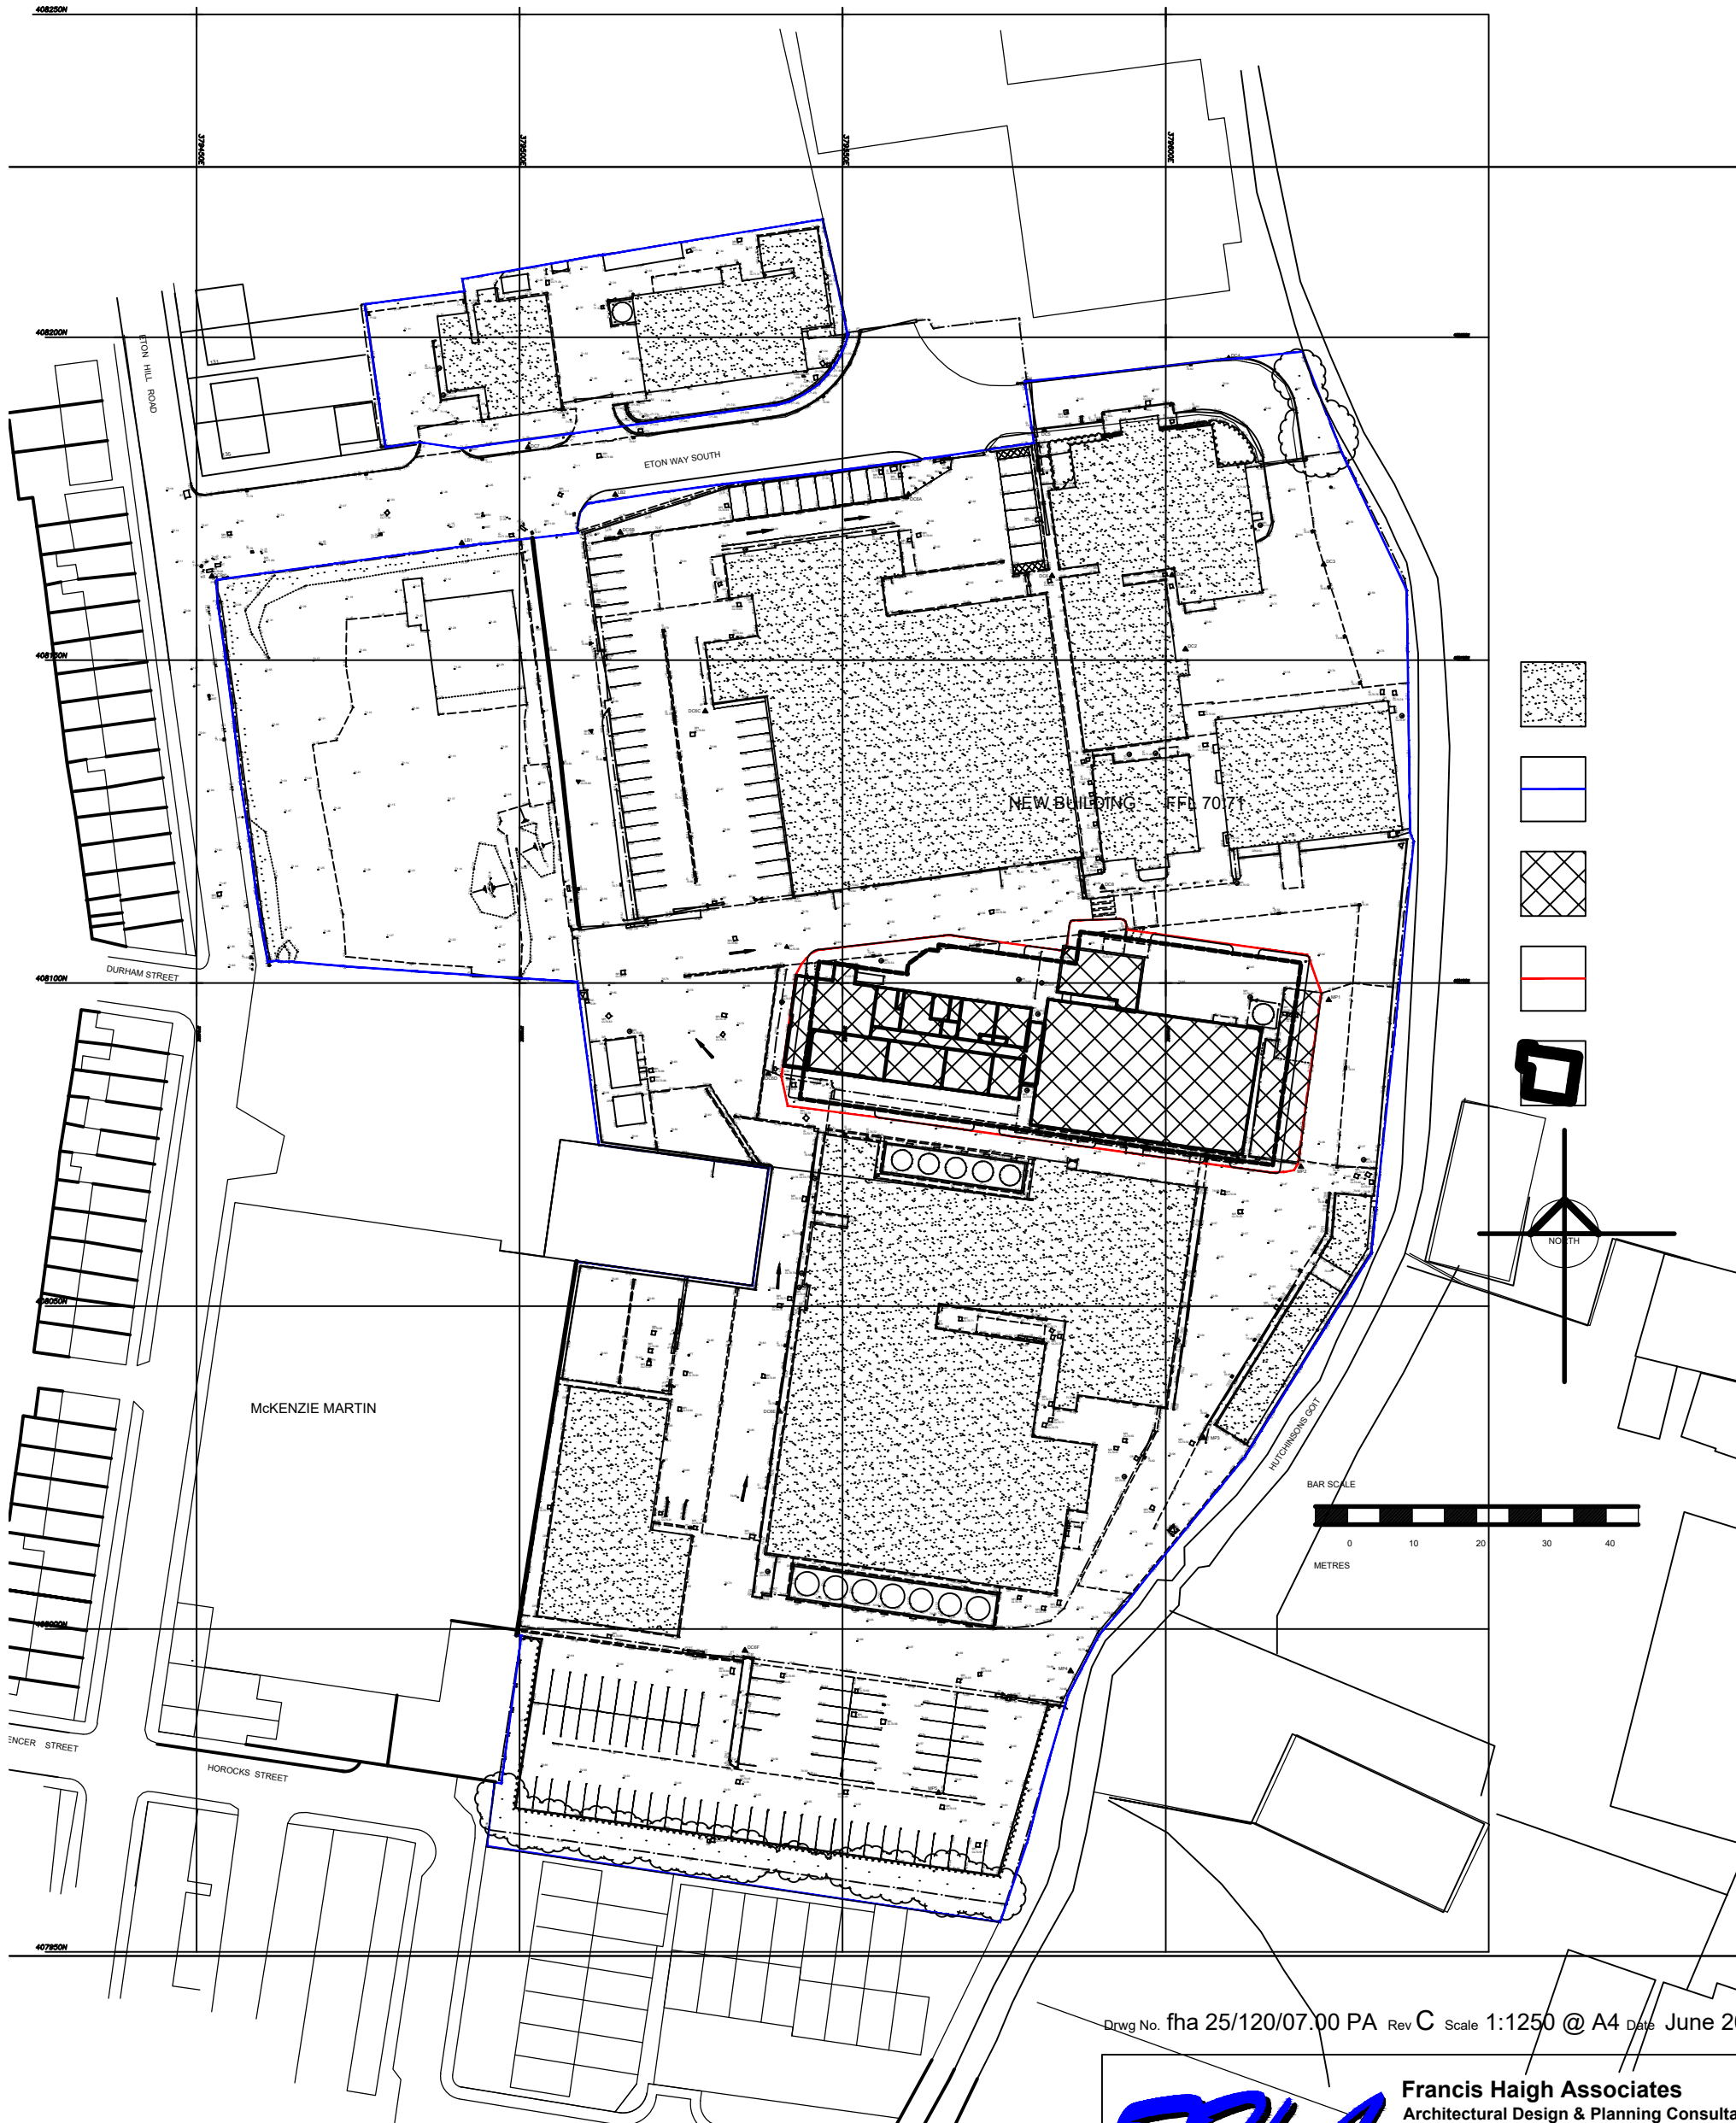

Scale 1:1250 ref: fha 25/120/07.00 PA

FFL 70.92



Francis Haigh Associates
Architectural Design & Planning Consultant
The Annex 78 Maliston Road, Gt. Sankey,
Warrington, Cheshire WA5 1JS
Tel: / Fax 01925 493210 Email francis.haigh@ntlworld.com