


Dimensioning

Figured dimensions only to be taken from these designs and drawings. Work to annotated dimensions only. All dimensions to be checked on site. Architectural designers to be informed immediately of any discrepancies before work proceeds. Drawings are to be read in conjunction with relevant specifications, structural engineers and service engineers' drawings.

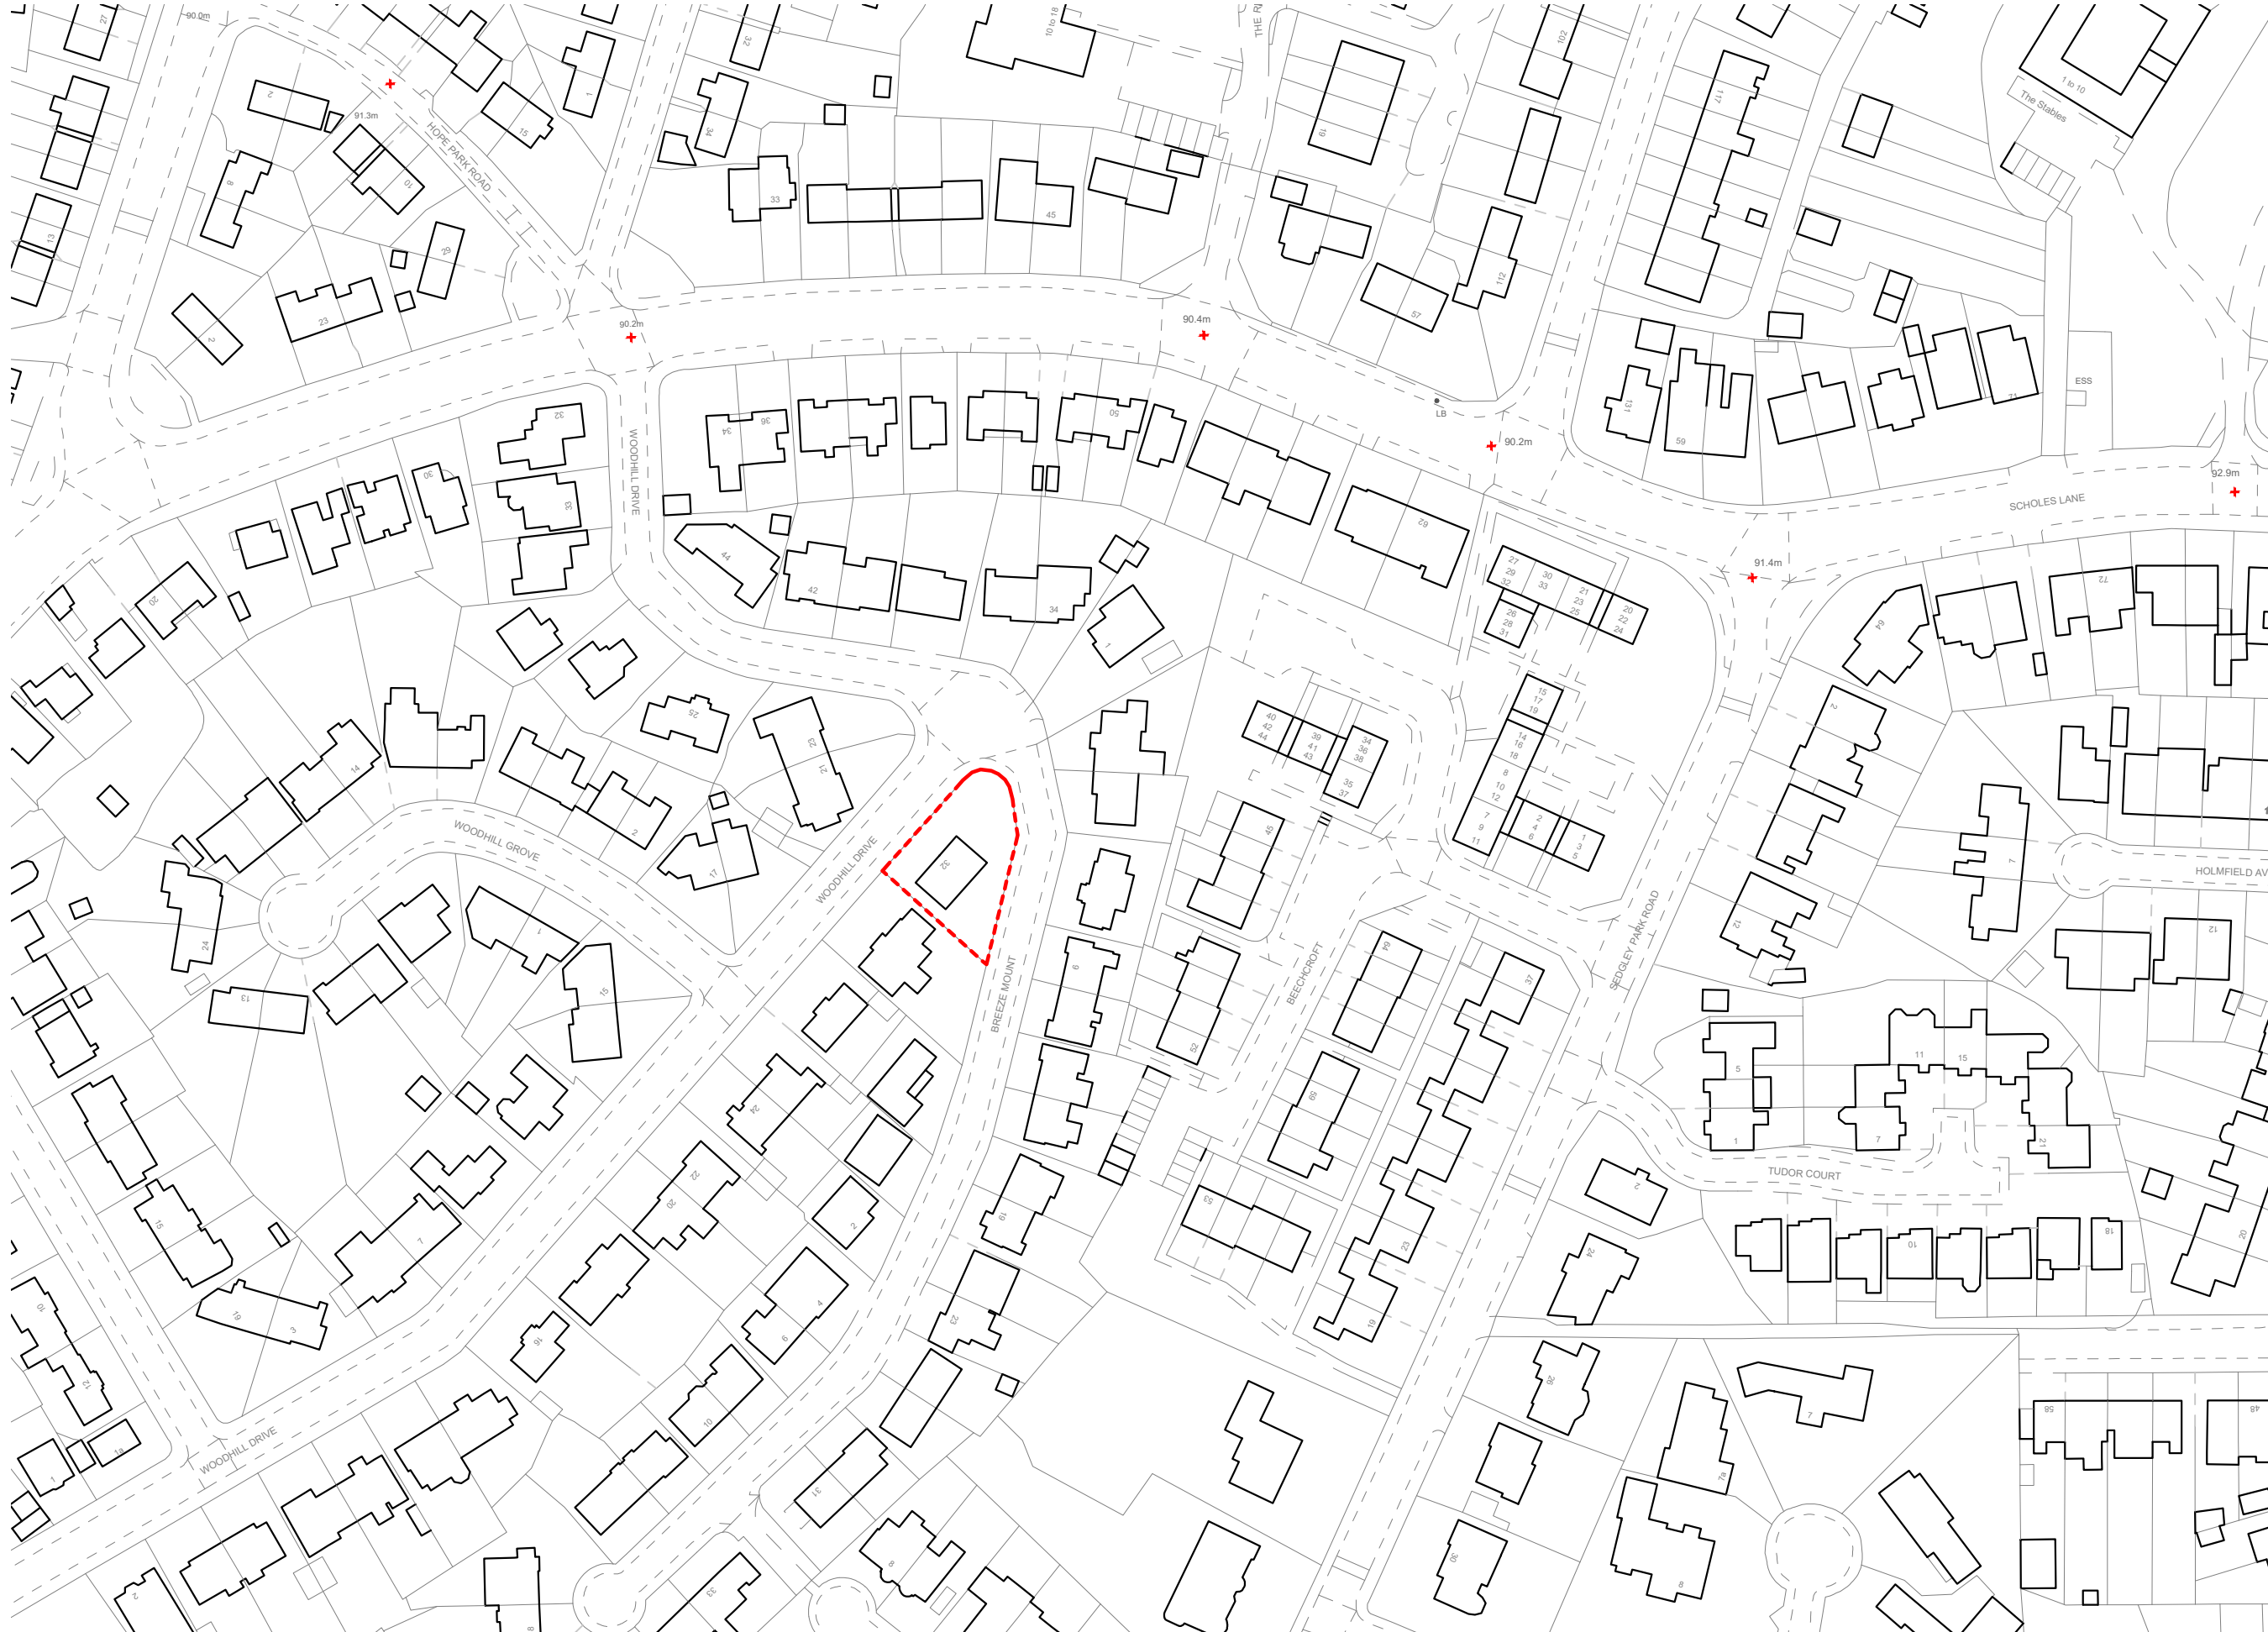

LOCATION PLAN  
1:1250 @ A3

| Rev | Date     | Description                   |
|-----|----------|-------------------------------|
| -   | 07/11/24 | Issued to client for comments |



SALEEM  
ARCHITECTS

Architecture | Masterplanning | Graphics

CLIENT:  
Homeowner

PROJECT:  
32 Woodhill Dr  
Prestwich  
Manchester  
M25 0AD

TITLE:  
Location Plan

SCALE:  
1:1250 @ A3

DRAWING NO.  
Sheet 1

REV:

DATE:

November 2024