


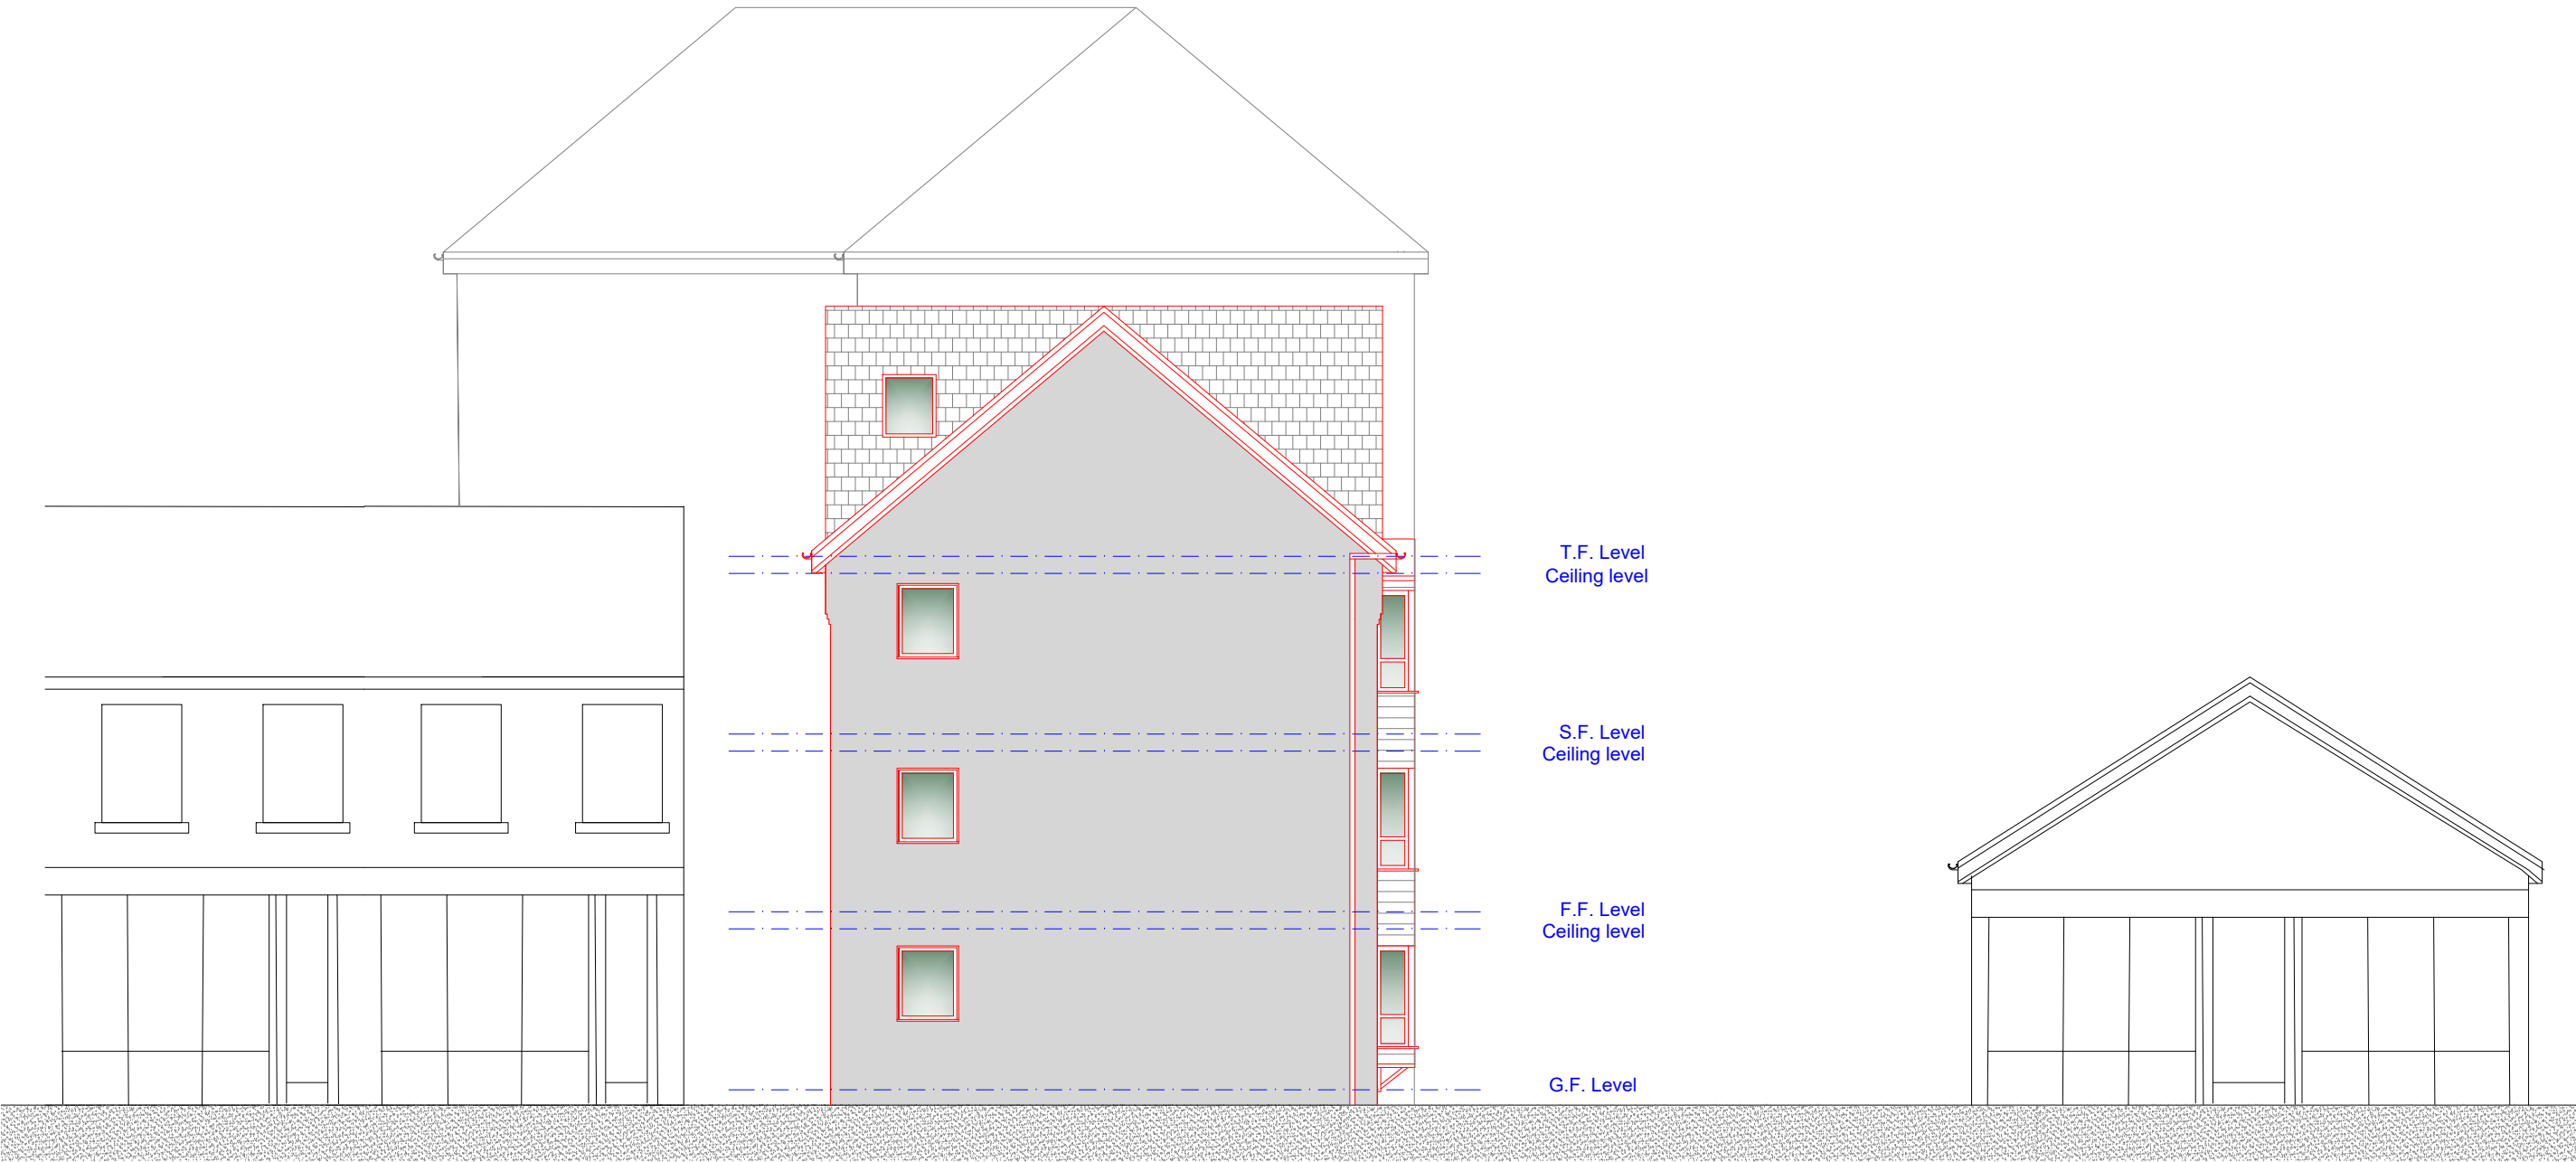

Proposed Street Scene
Scale 1:100

Rev	Date	Description
Issued For : INFORMATION PURPOSES ONLY		
Client		
Mr. Hassen Lakhel		
Project		
207 to 209 Bury Old Rd, Prestwich. Bury. M25		
1JFProposed new build apartments.		
4 x two bedroom and 4 x one bedroom		
Scheme - Drawing Title		
Street-Scene		
04	Date	28.4.23
Drawing No.	Revision	Scale
		Various @A3
		
Plans To Build It Ltd		
Tel: 0161 728 5730		
Mob: 07741175755		
www.planstobuildit.com		