





1 East - Existing
1:100

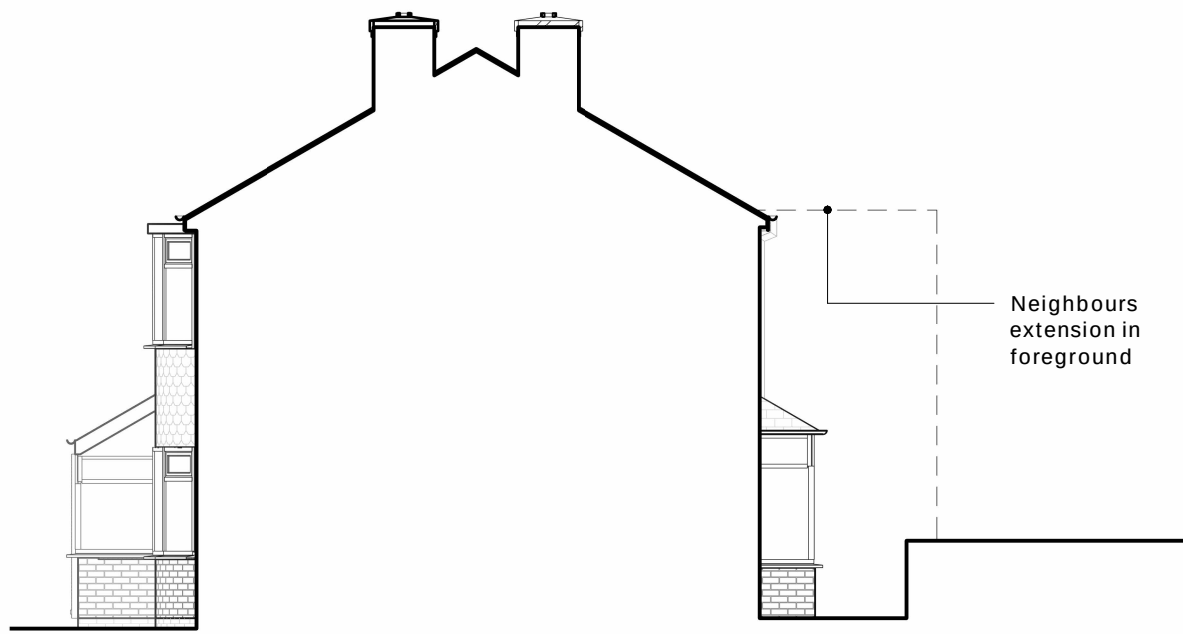


2 North - Existing
1:100



3 South - Existing
1:100

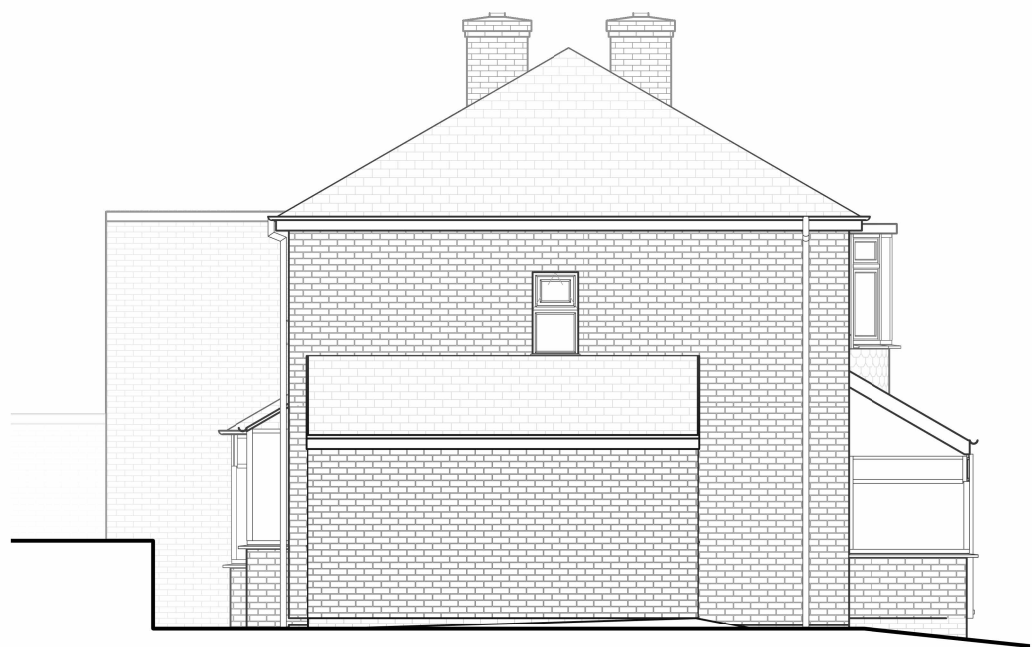

4 West - Existing
1:100

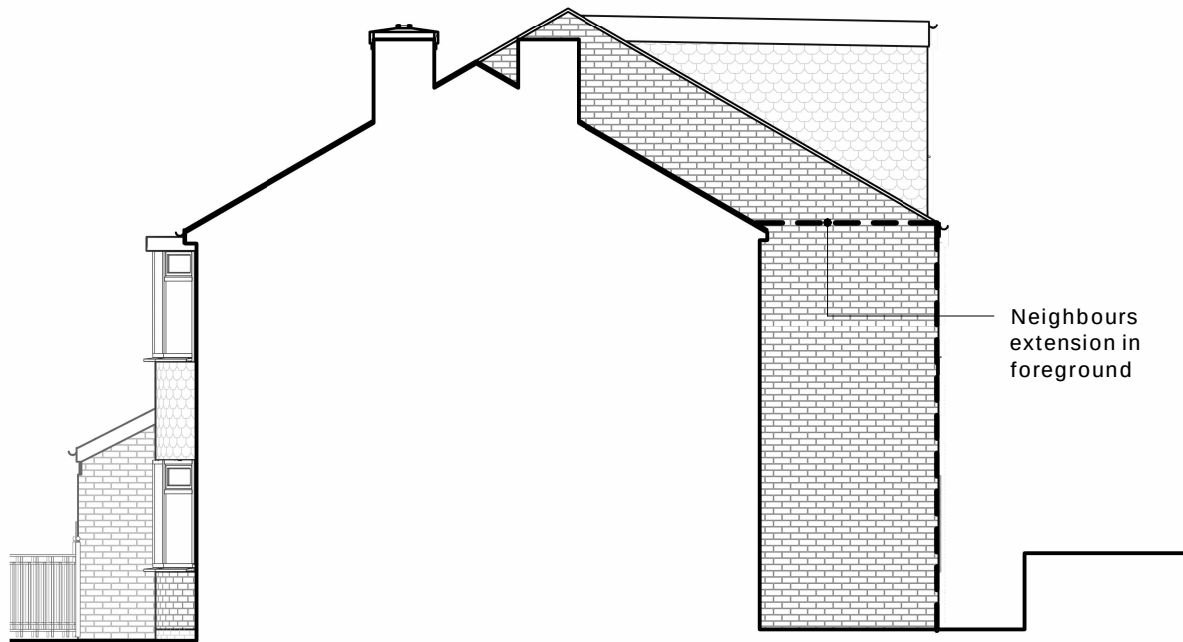

5 East - Proposed
1:100



6 North - Proposed
1:100




7 South - Proposed
1:100



8 West - Proposed
1:100

Extent of approved works under application: 72470

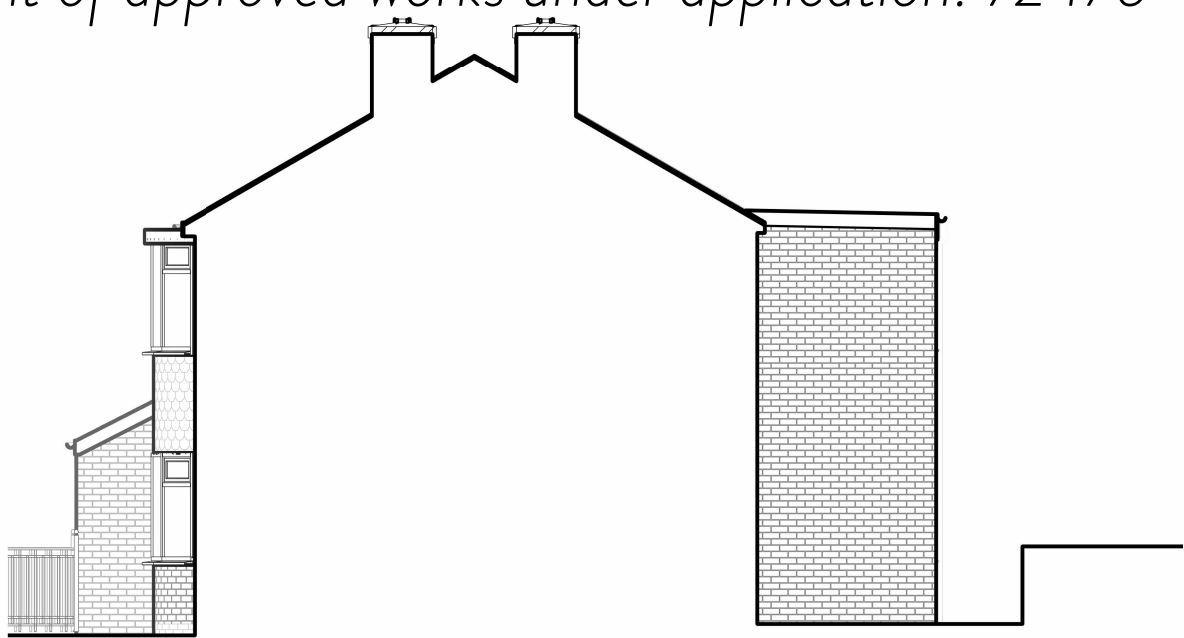

9 East - Proposed
1:100



10 North - Proposed
1:100



11 South - Proposed
1:100



12 West - Proposed
1:100

PL1 Issued for Planning 10.08.26

REV	Details	By	Date
-----	---------	----	------

Stamp: ISSUED FOR PLANNING

Project No: JC243

Project: No. 45 AGECROFT RD EAST

Drawing No: 2000 Revision: PL1

Title: EXISTING AND PROPOSED GA ELEVATIONS

Project Address: 45 Agecroft Rd E, Prestwich, Manchester M25 9RQ

Scale on A1: 1:100 Drawn by: JC Checked by: JC

Architecture Planning CIAT

To be read with JCD specification and all relevant documents. Check all dimensions on site report discrepancies before starting work. No liability accepted for unauthorised changes or works. This drawing is confidential. Do not copy or reuse without written permission. Property of JC Design Group Ltd. return on request. © JC Design Group Ltd

0 1 2 3 4 5
SCALE 1: 100 m