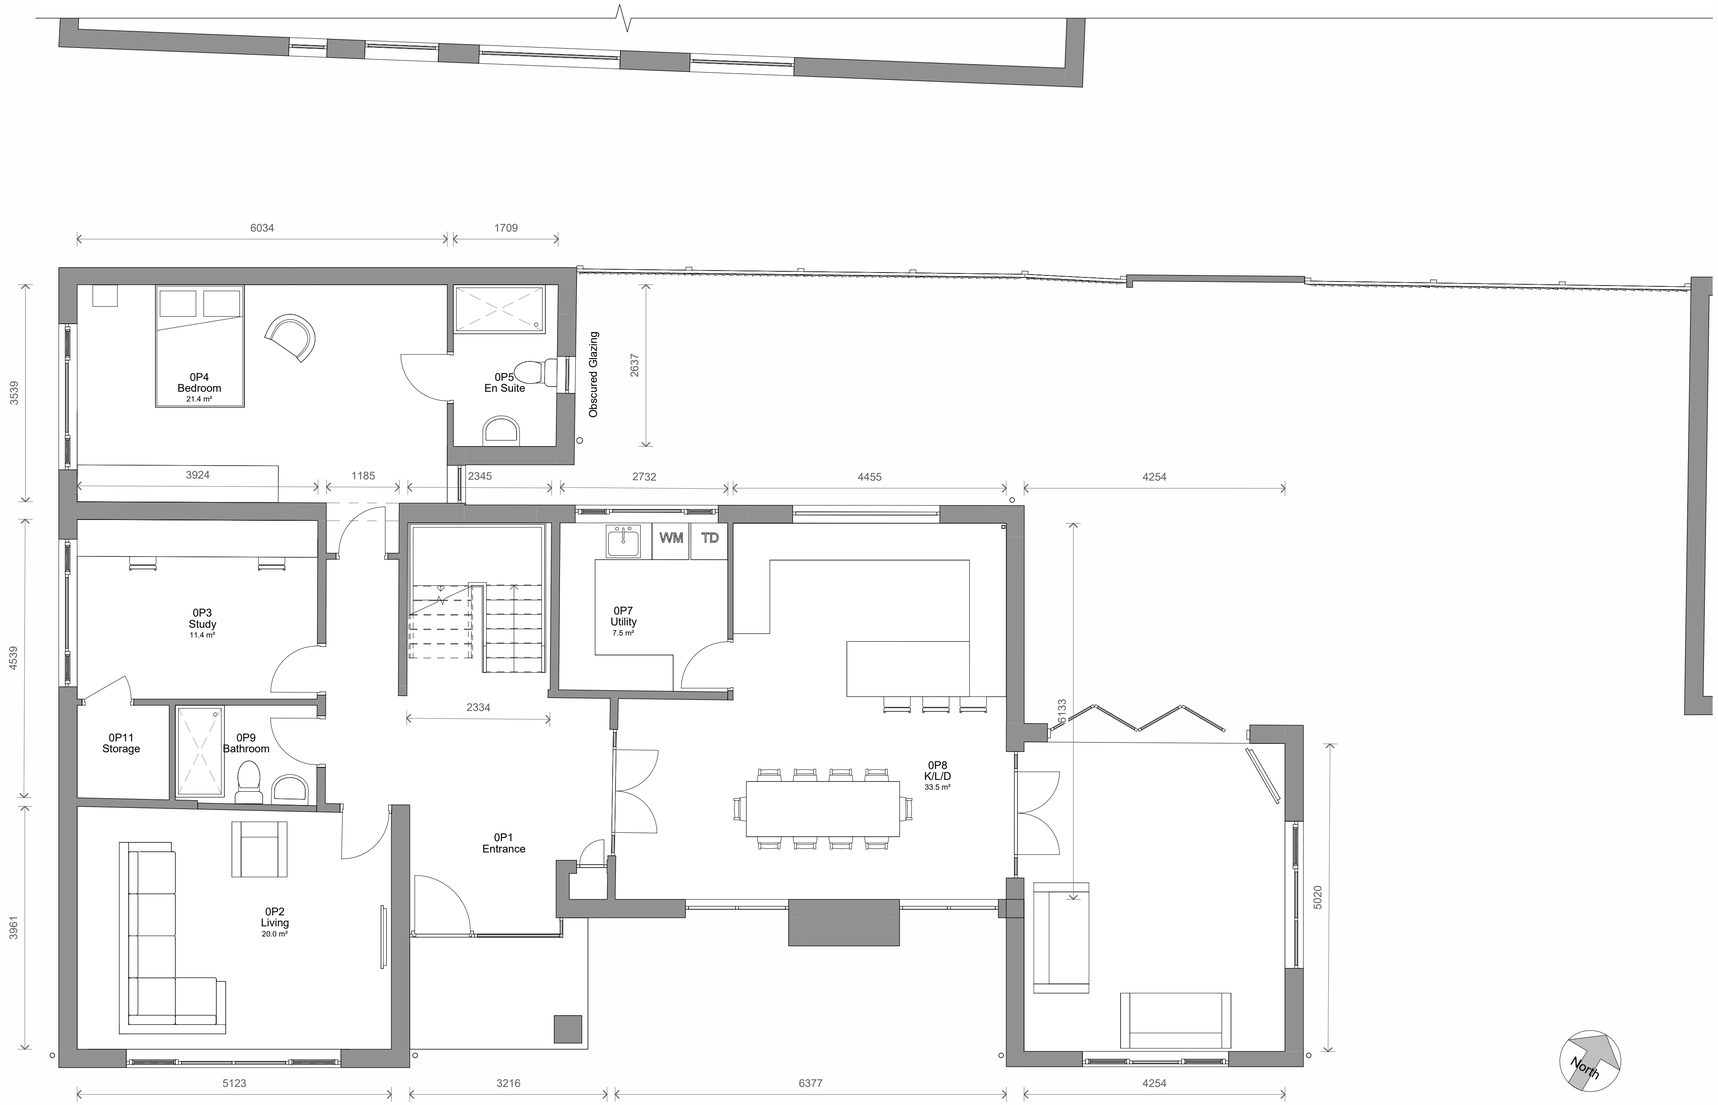

1 Level 0 - Proposed
1 : 50

4 Left Side - Proposed
1 : 100

5 Right Side - Proposed
1 : 100

2 Front - Proposed
1 : 100

33 Rear - Proposed
1 : 100

1 : 50 0 1 2 4m

1 : 100 0 1 2 5 10m

No.	Description	Date	Initial
1	Revised Design	30/03/2026	JQ

PROJECT
2 Oakfield

TITLE
Proposed Plans & Elevations

STATUS
DESIGN

DRAWN BY	DATE	SCALE (@ A1)
CB	23/03/2026	As indicated

PROJECT NUMBER	DRAWING NUMBER	REV
GSS26025	0P1	1

GOLD SKETCH
STUDIOS
www.goldsketch.co.uk info@goldsketch.co.uk 0161 792 9595

NOTES
© COPYRIGHT - ALL RIGHTS RESERVED.
THIS DRAWING MUST NOT BE REPRODUCED WITHOUT PRIOR WRITTEN CONSENT.
DRAWING TO BE USED FOR THE STATUS INDICATED ONLY.
ALL DIMENSIONS AND SETTING OUT SHALL BE CHECKED AND CONFIRMED ON SITE. ANY DISCREPANCIES TO BE REPORTED TO THE DESIGNER PRIOR TO THE COMMENCEMENT OF ANY WORK. ALL WORK AND MATERIALS TO BE IN ACCORDANCE WITH CURRENT STATUTORY LEGISLATION, RELEVANT CODES OF PRACTICE AND BRITISH STANDARDS. ALL DIMENSIONS ON THIS DRAWING ARE IN MILLIMETRES (UNLESS OTHERWISE STATED).