1 Site Plan - Existing
1 : 100

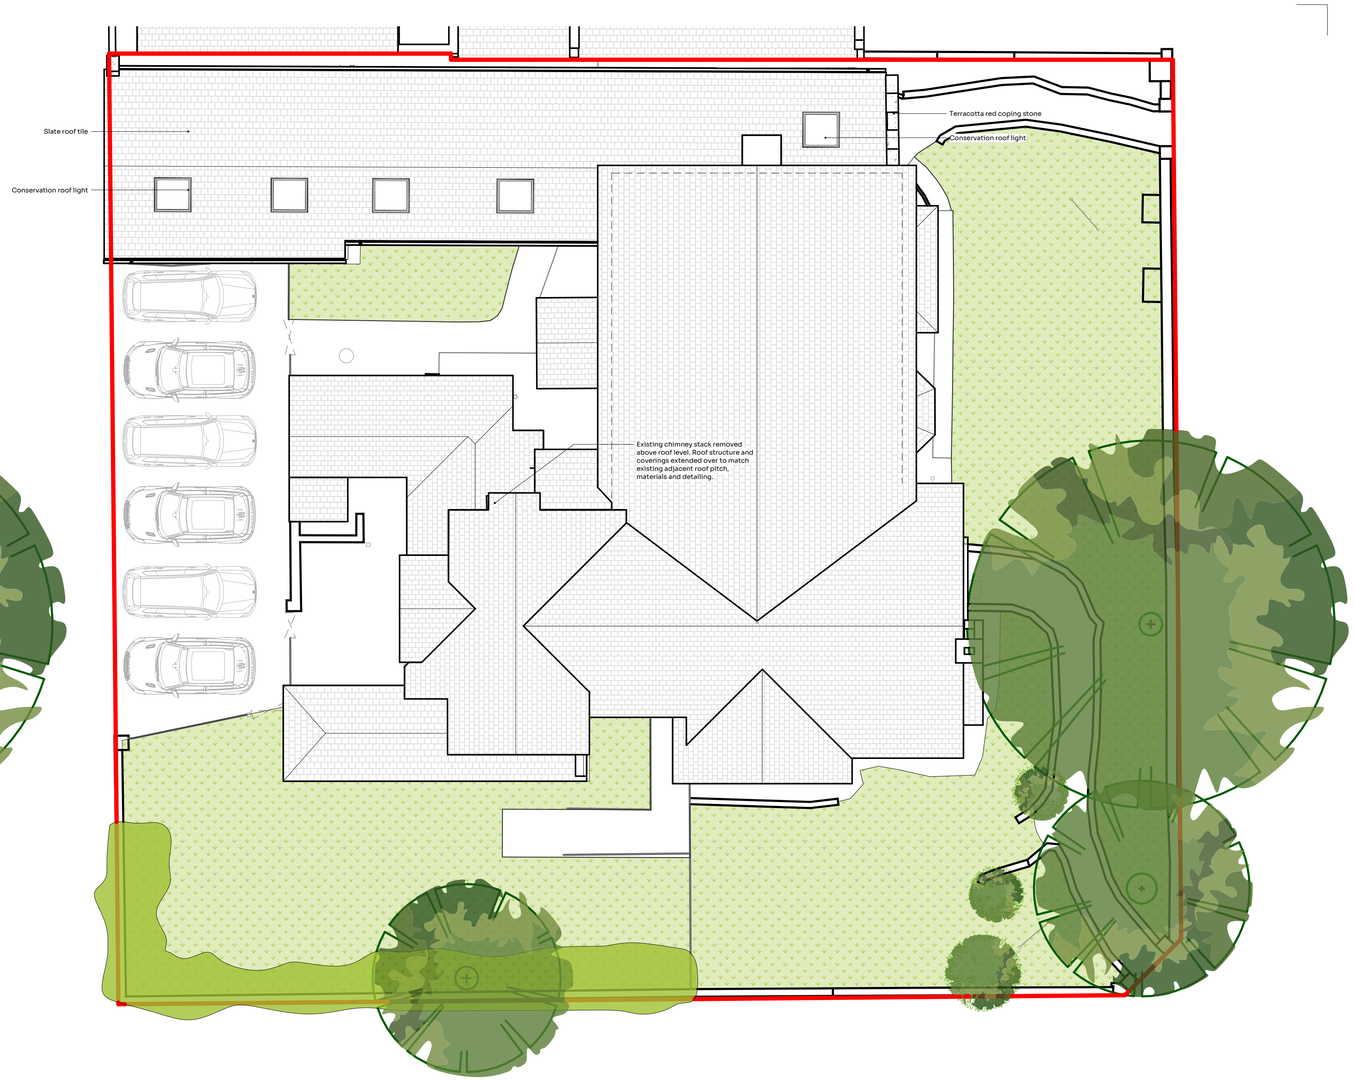

2 Site Plan - Proposed
1 : 100

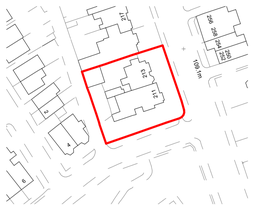

3 Location Plan
1 : 1250

© Crown copyright 2026 Ordnance Survey 100053143
Redline denotes property boundary

1 0 1 2 3 4 5
SCALE 1:100 m

10 0 10 20 30 40 50
SCALE 1:1250 m

PL1 Issued to LPA JC 12 06 26

REV	Details	By	Date

Stamp:

Project No:
JC250

Project:
HAMILTON CARE HOME

Drawing No: **6000**
Revision: **PL1**

Title:
SITE AND LOCATION PLANS

Project Address:
211-213 Bury New Rd, Whitefield, Manchester M45 8GW

Scale on A1:	Drawn by:	Checked by:
As indicated	JC	JC

Architecture + Planning
CIAT CHARTERED PRACTICE
+studio@jcdesigngroup.co.uk +0161 532 2626

To be read with JCD specification and all relevant documents. Check all dimensions on site; report discrepancies before starting work. No liability accepted for unauthorised changes or works. This drawing is confidential; do not copy or share without written permission. Property of JC Design Group Ltd, return on request. © JC Design Group Ltd