






Rain gardens and bioswales will be used to form linear planting beds with multi-layered planting, aiming to increase urban biodiversity and create a wildlife corridor, protect pedestrians from air pollution.

Landmark buildings are to be framed with contemporary block planting

Pedestrian orientated linear open space. Feature strips combining planting and street furniture will form focal points providing pedestrian orientated communal gathering places

Light / silver grey paving laid in a linear pattern to compliment the block paving proposed for the primary areas of Church Street East

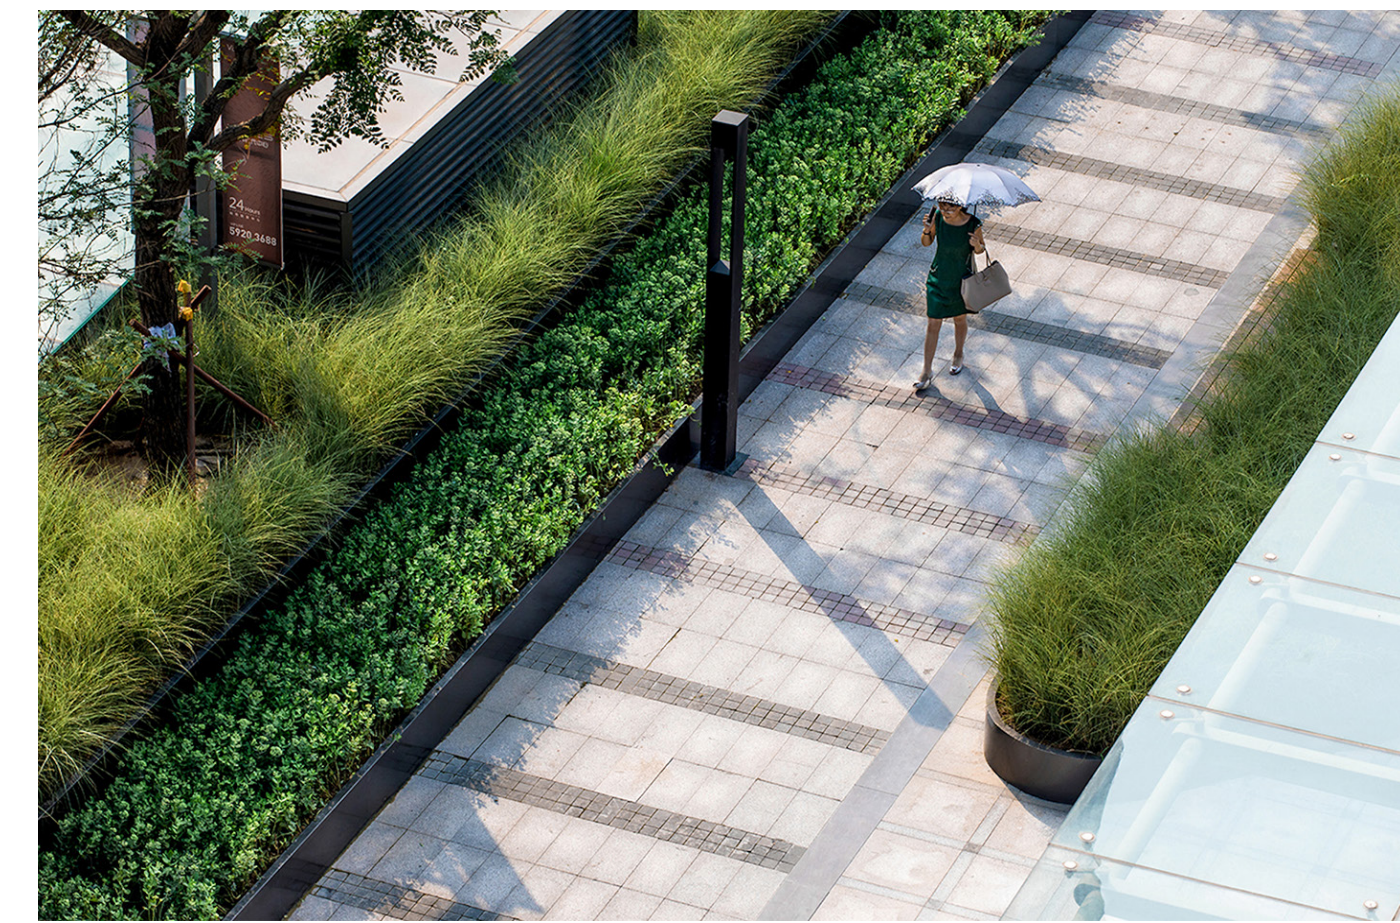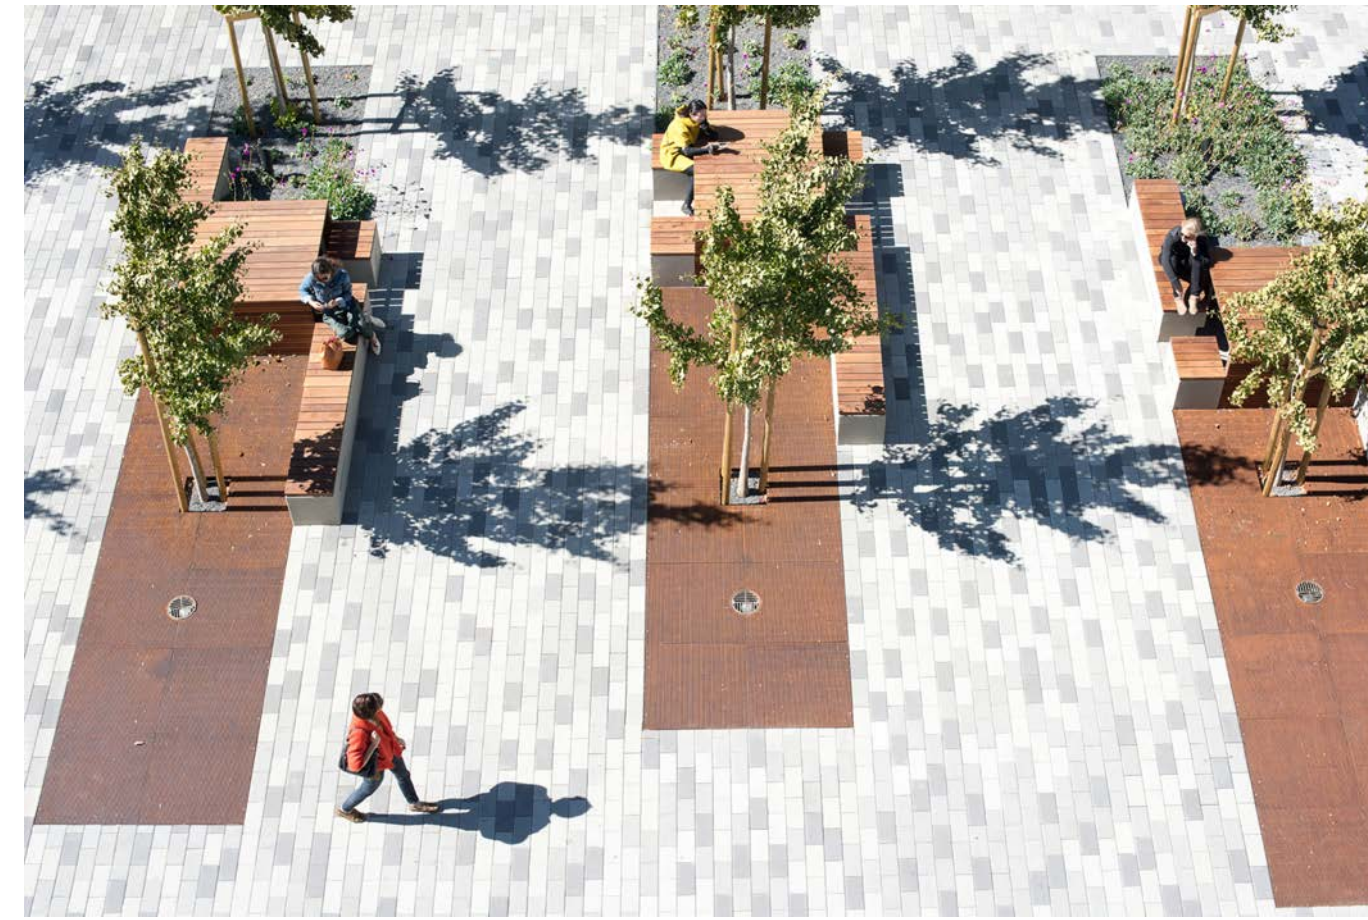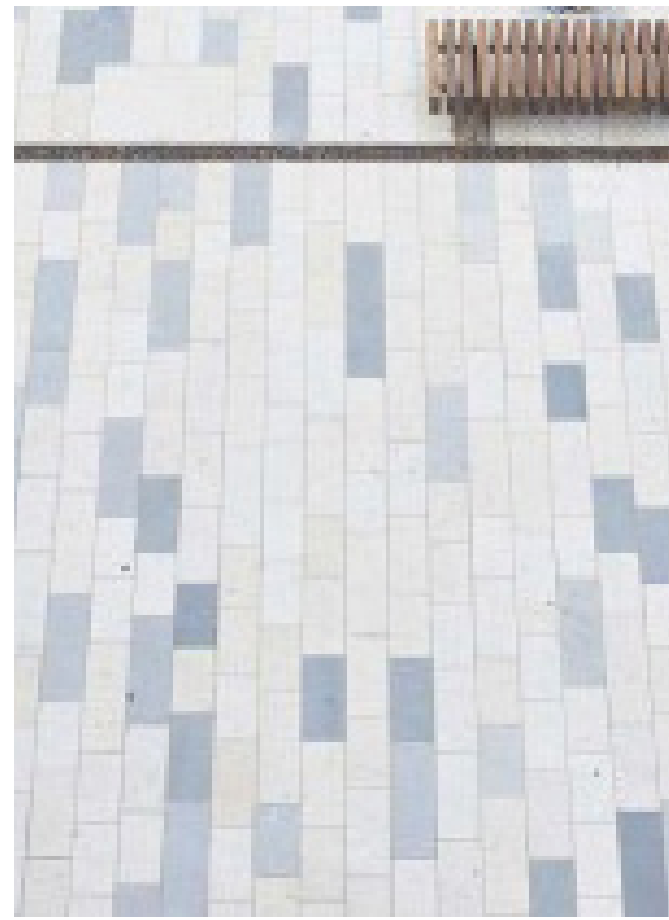

REVISIONS.

DWG NO.	Unit 6 Longley Lane	DWG TITLE	Church Street East
M3477-SD-02-V01	Northernnden, Manchester	PROJECT TITLE	East Lancs Paper Mill, Radcliffe
CLIENT:	Morris Homes Ltd	DATE	12.2022
T: 0161 946 0808	W: www.barneswalker.co.uk	DRAWN BY:	JH
E: design@barneswalker.co.uk		CHECKED BY:	NW
WORK STAGE:	Design	SCALE:	1:200@A1