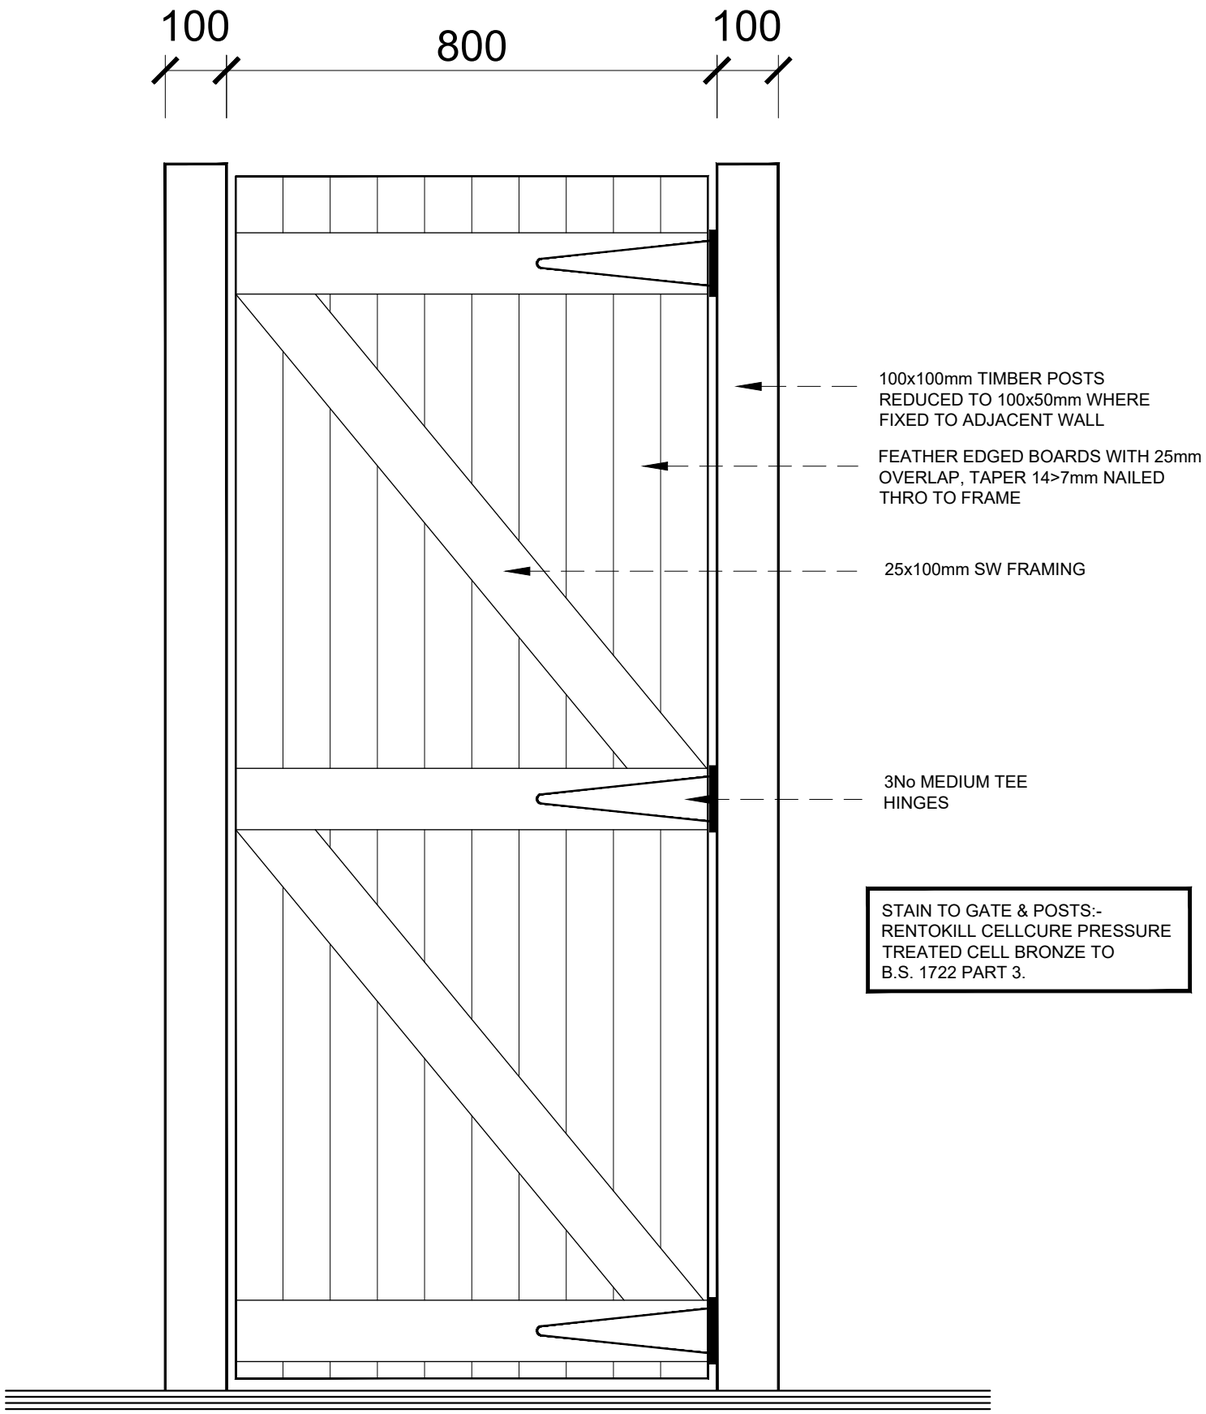

REAR ELEVATION

IRONMONGERY SPECIFICATION

LIGHT SUFFOLK LATCH
CODE - IF 1610
FINISH - ELECTRO GALVANISED
SIZE - 191mm

TOWER BOLT
CODE - IF 1584
FINISH - ELECTRO GALVANISED
SIZE - 127mm

HEAVY PATTERN HASP & STAPLE
CODE - IF 1603
FINISH - GALVANISED
SIZE - 200mm

3No MEDIUM TEE HINGES
CODE - IF 0059
FINISH - GALVANISED
SIZE - 300mm

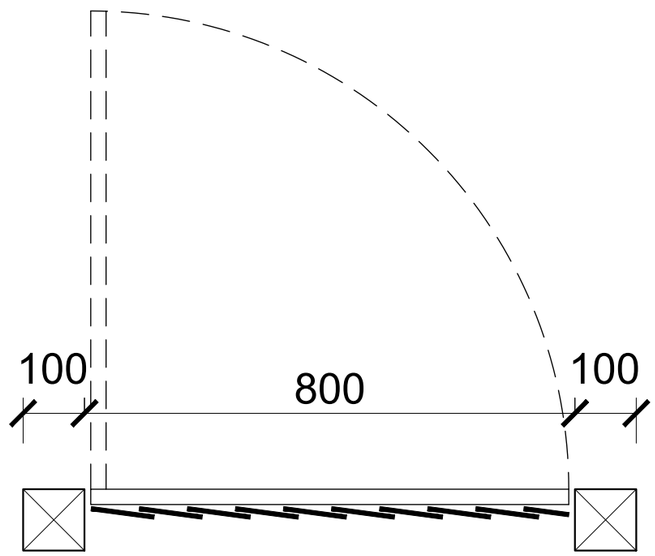

PLAN

MORRIS

L2023

Dwg No: 11/010

REVISION .

Rev	Date	Amendment	Init.

Section: **2023** WALLS, FENCES & RAILING DETAILS

Dwg Title: TYPICAL SINGLE GATE DETAIL

CHECKED MF

DRAWN SAH

SCALE 1:10

DATE MAR 20