



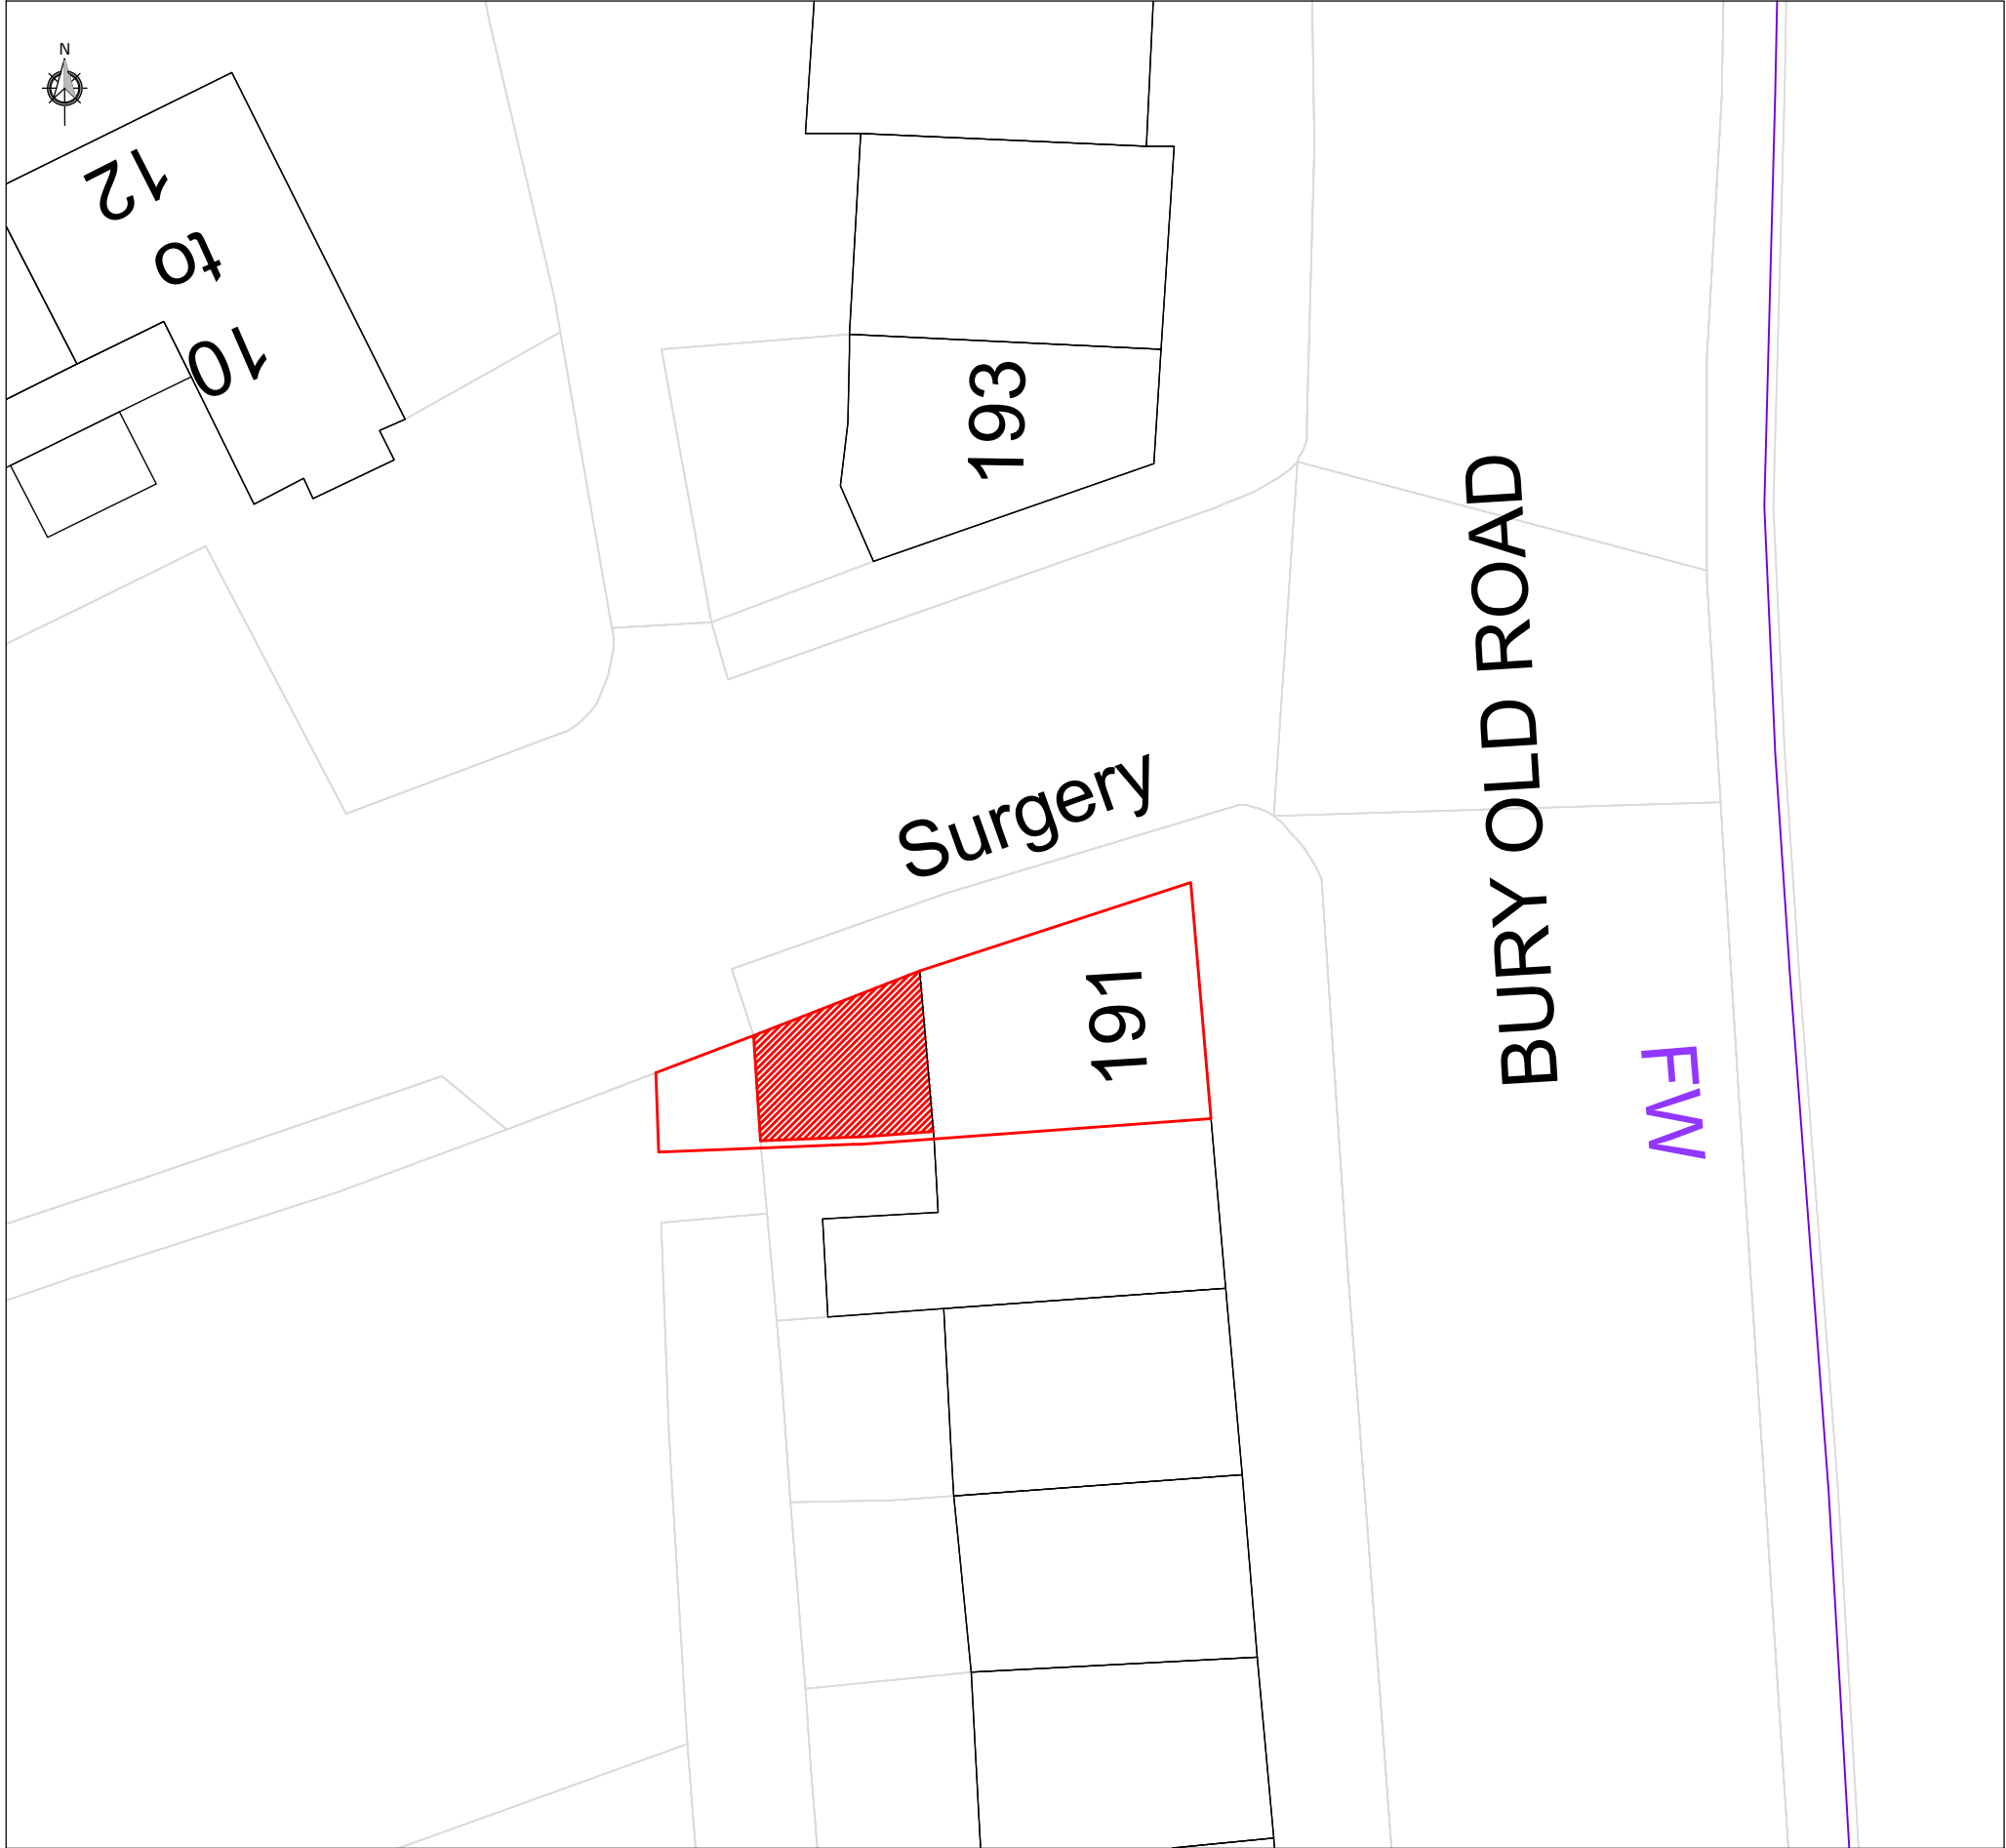

Block Plan 1:200

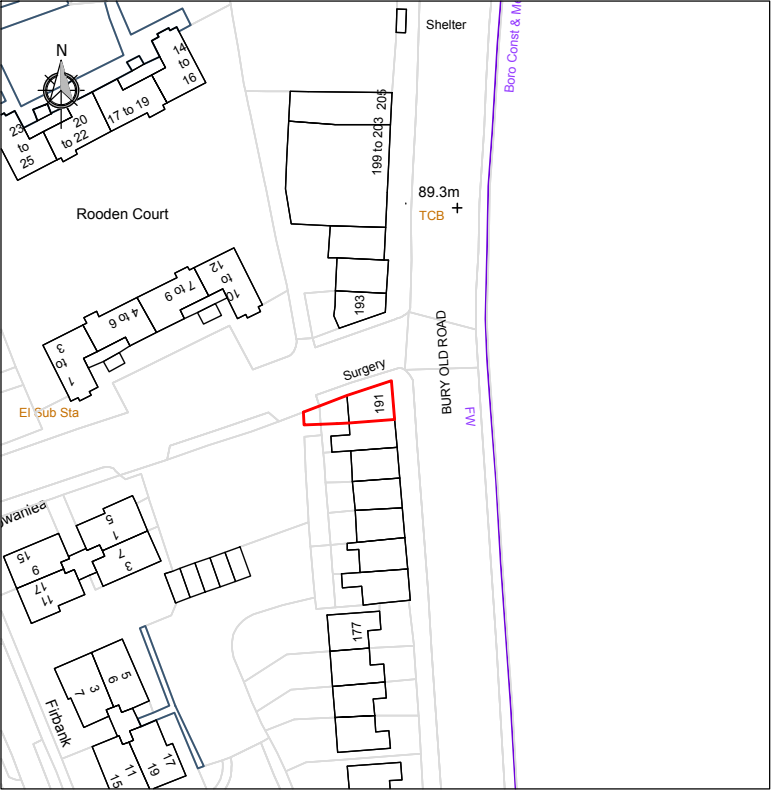

Block Plan 1:1250

LHG PROJECTS LTD Architectural Design & Surveying M: 07941 889 509 E: lhgprojects@gmail.com			
PROJECT 191 Bury Old Road, Prestwich			
CLIENT The Park Dental Practice			
DRAWING TITLE Location & Block Plan			
DATE 28/05/19	SCALE As indicated at A3		
DRAWING NUMBER 713.000	REVISION NO.		