




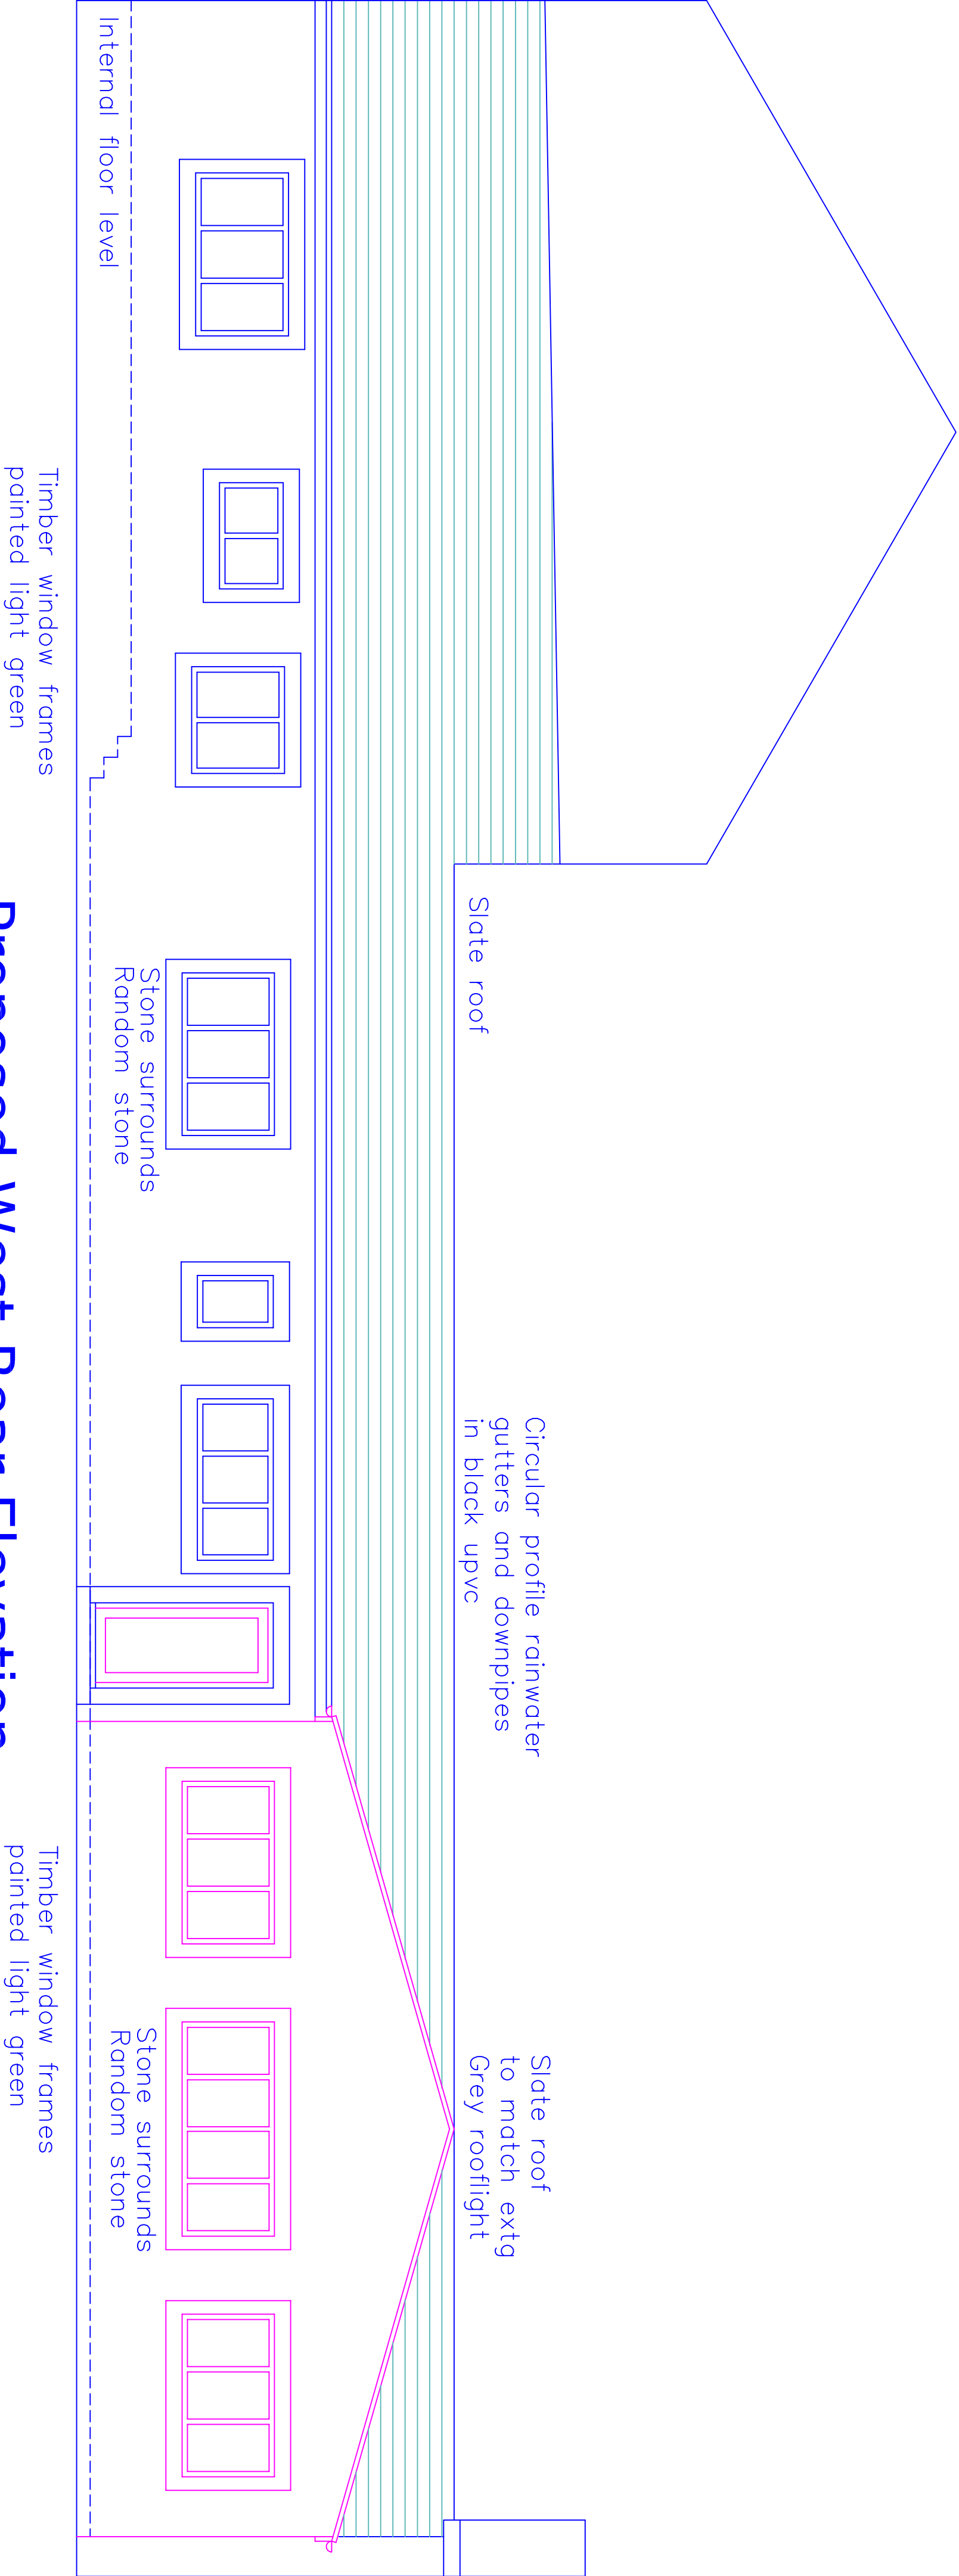


Proposed West Rear Elevation

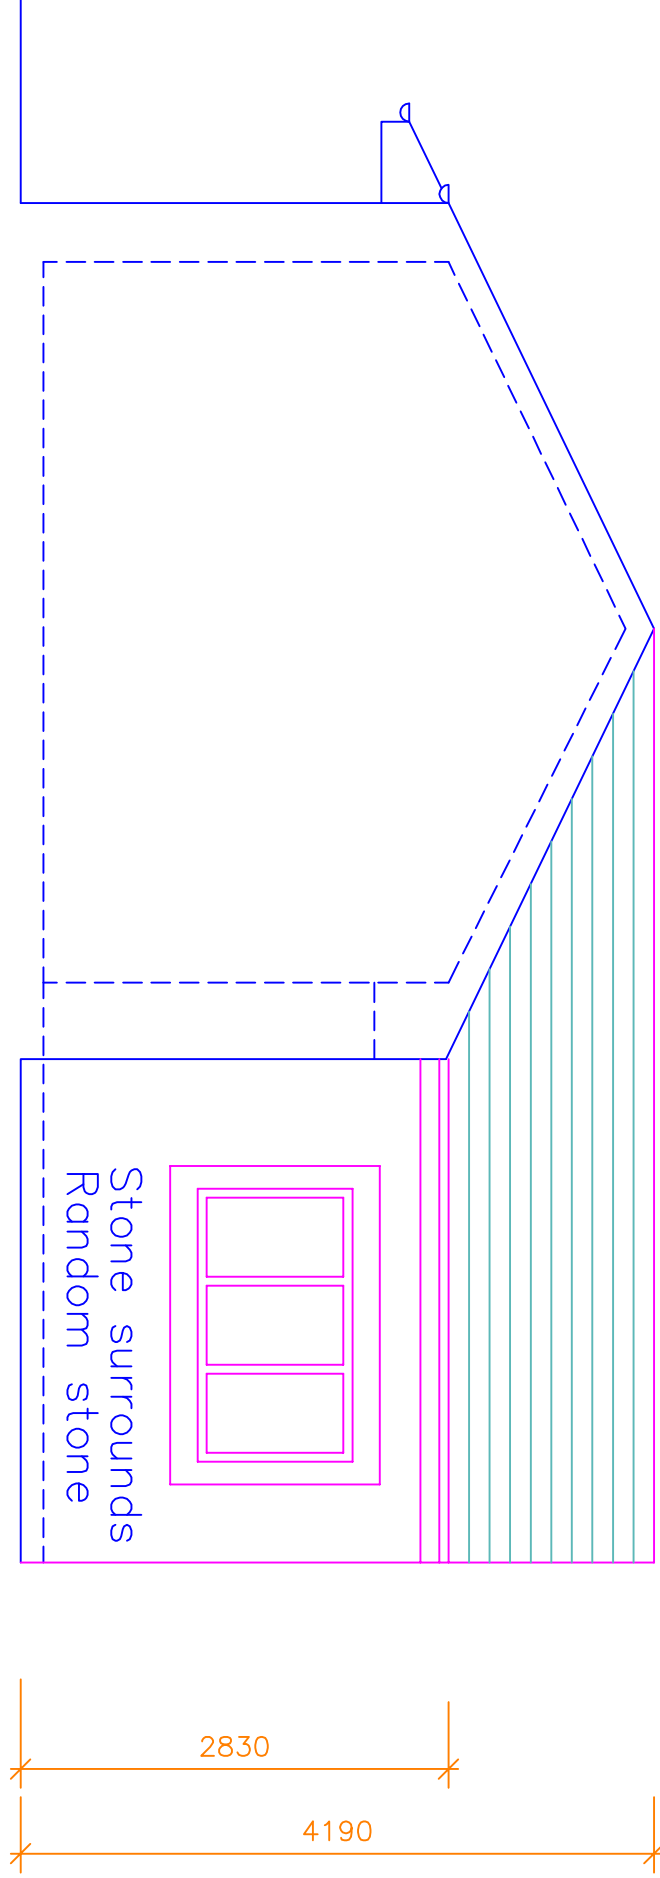

Proposed North Side Elevation

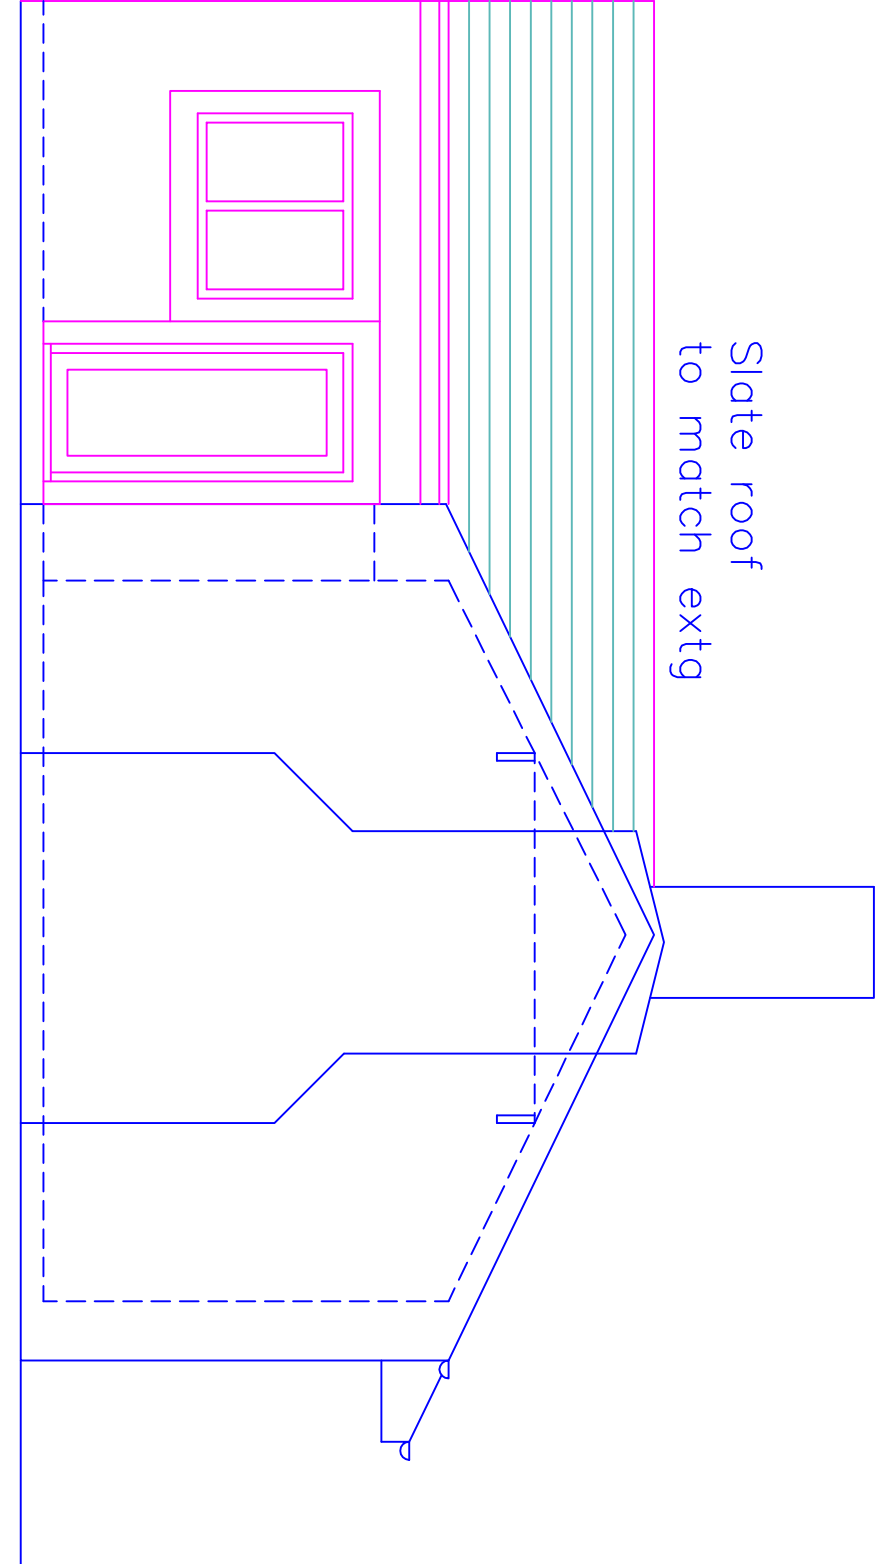

Proposed South Side Elevation

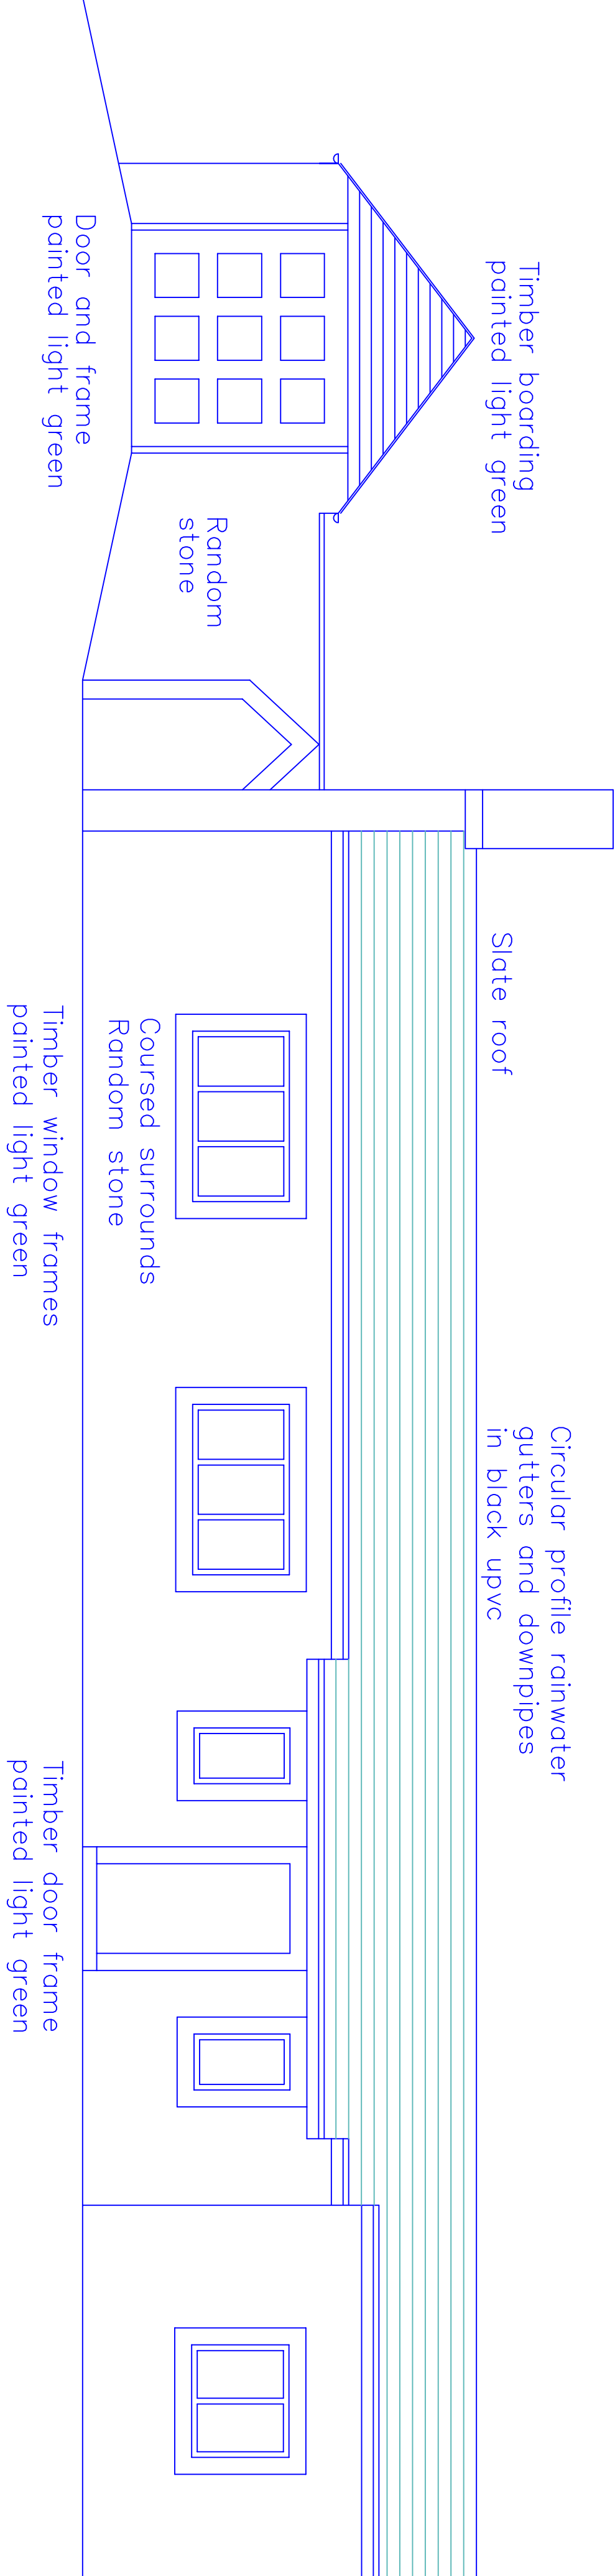

Proposed East Front Elevation